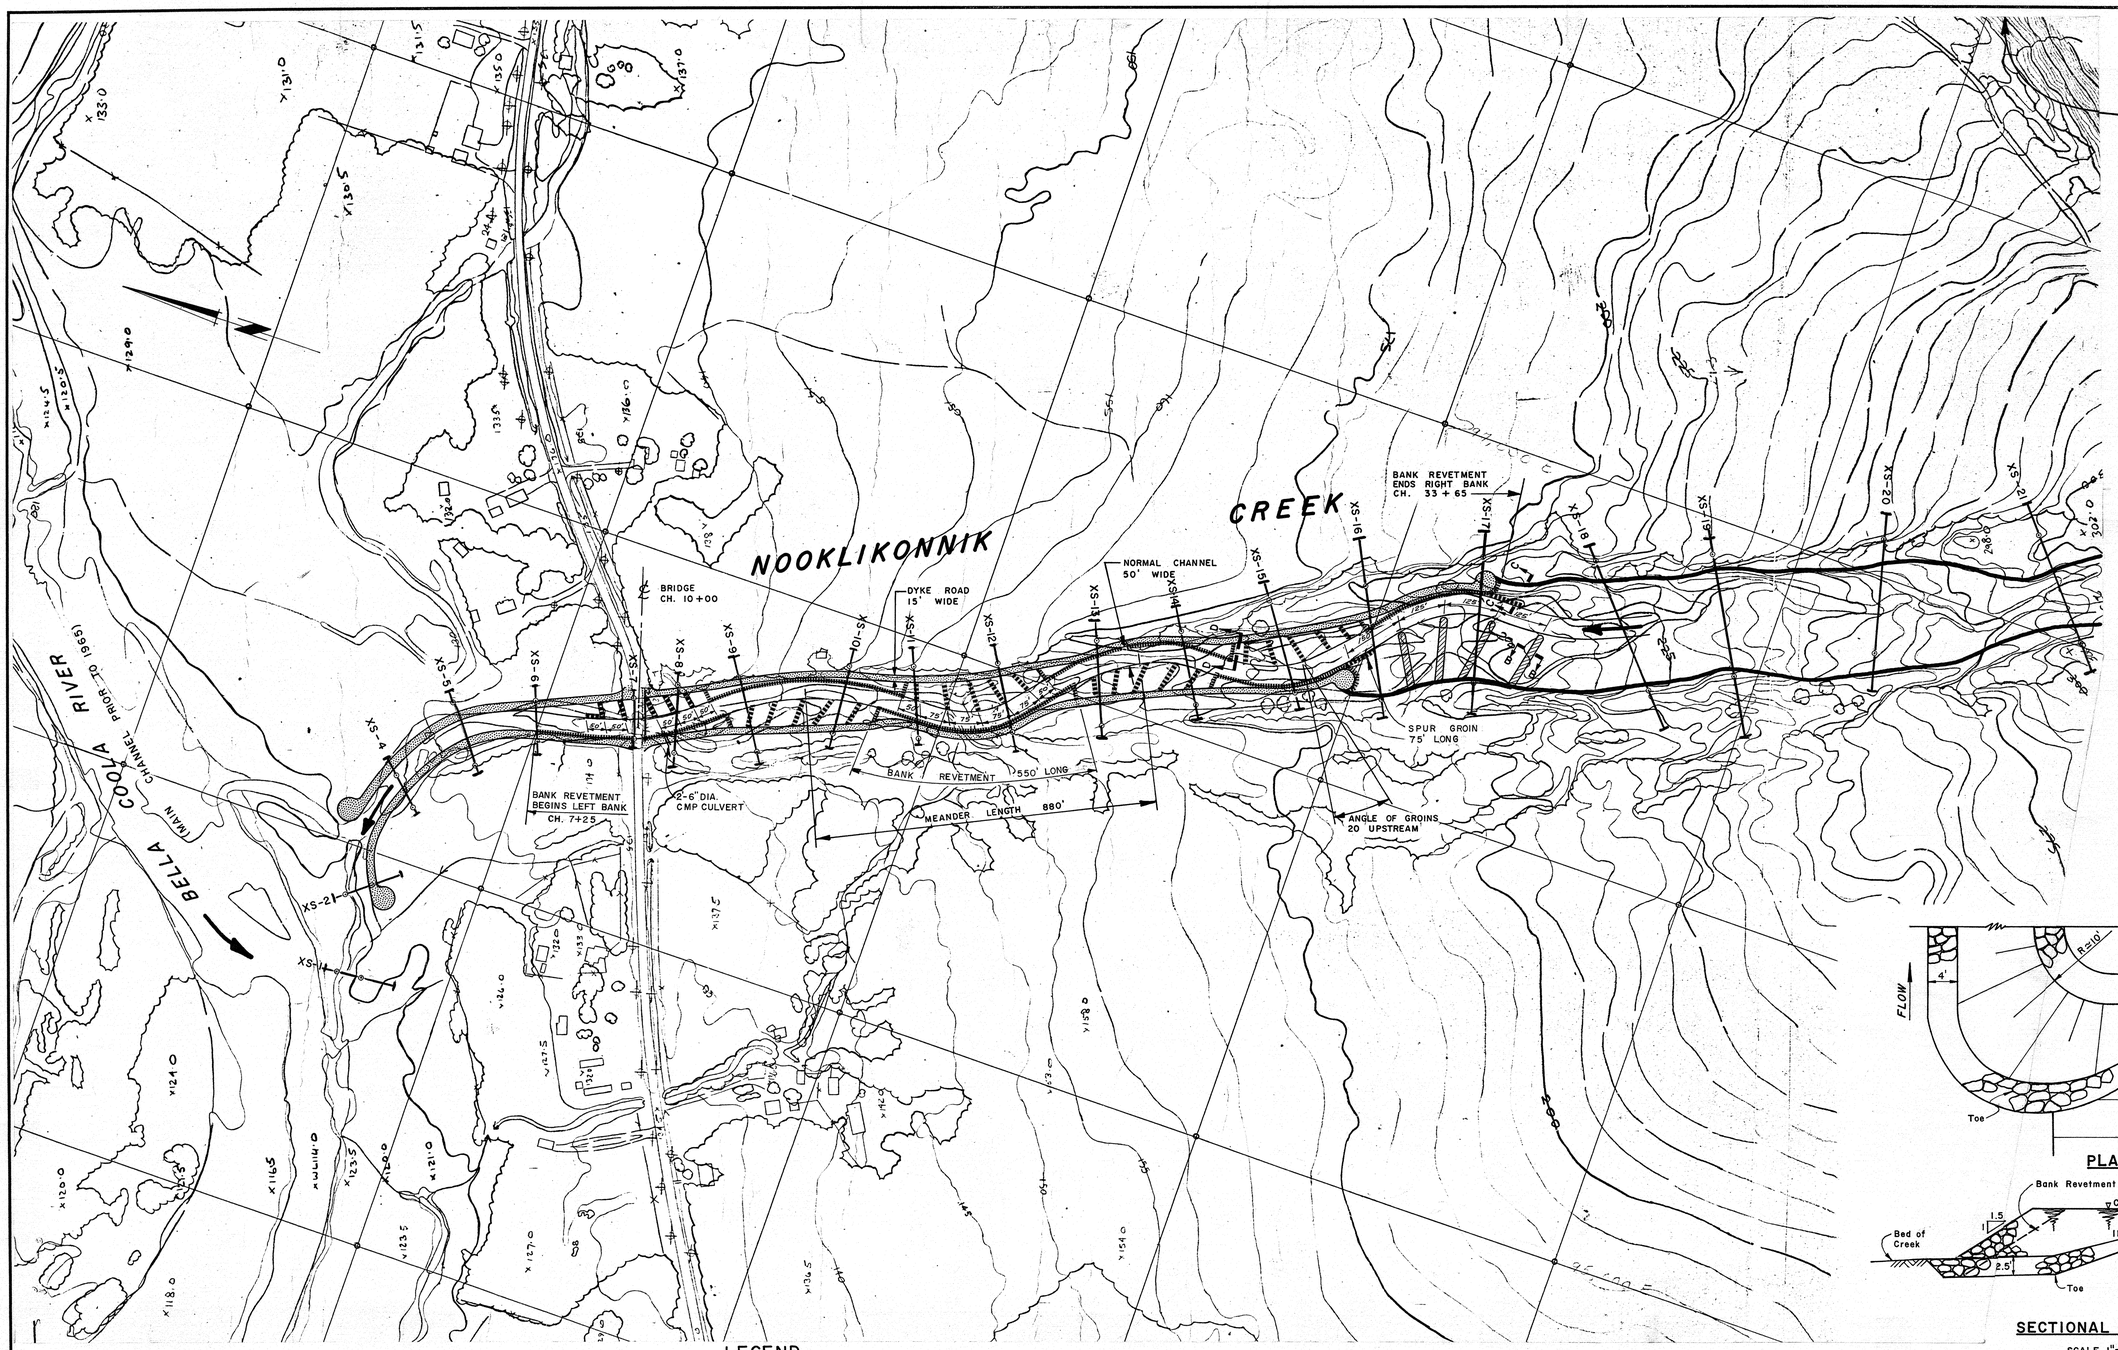


NOTE:

This information is considered historical as it represents channel conditions and configuration at the time of the survey only. User must accept responsibility of ensuring that the accuracy and completeness of provided data is suitable for the needs of the project or study. It is provided "as is" without warranty of any kind, whether express or implied. Under no circumstances will the Government of British Columbia be liable to any person or business entity for any direct, indirect, special, incidental, consequential, or other damages based on any use of this information.

LEGEND

- NORMAL CHANNEL
- SURVEYED CROSS – SECTION
- BANK REVETMENT
- ROCK GROIN
- GRAVEL GROIN
- DYKE ROAD
- EXISTING GRAVEL DYKES

REFERENCES		
DWG. No.	DESCRIPTION	DATE
4737-12-3	SECTIONS B-B & C-C	FEB. '74

REVISIONS		
No.	DESCRIPTION	DATE

SURVEYED B.S.
DATE DEC. 1973
DESIGNED
DRAWN
TRACED R.E.B.
CHECKED
DATE JAN. 1974

BRITISH COLUMBIA
DEPARTMENT OF LANDS, FORESTS, AND WATER RESOURCES
WATER RESOURCES SERVICE
WATER INVESTIGATIONS BRANCH

BELLA COOLA RIVER
FLOOD AND EROSION CONTROL

NOOKLIKONNIK CREEK

PLAN OF PROPOSED WORKS

ENGINEER W.Lemprière
APPROVED DIV. CHIEF

FILE No. 0254122 – 11
SCALE 1"=200' OR AS SHOWN
DWG. No. 4737-12-13
SHEET 13 OF 20

9678

D

DCIL - 3333 - P.B.C. - W.C.B.