
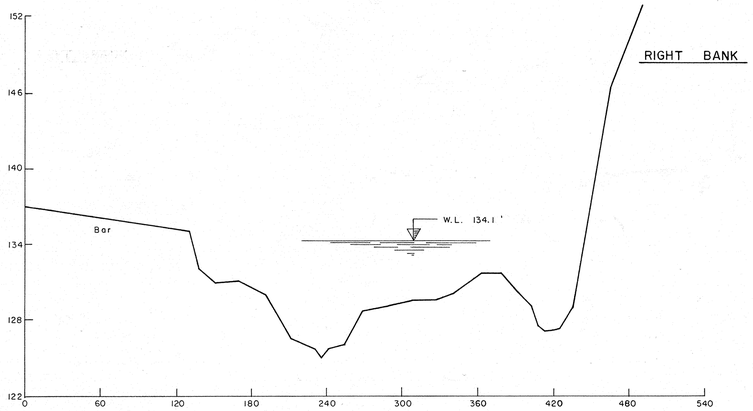



X - SECT. 14

NOTE:


This information is considered historical as it represents channel conditions and configuration at the time of the survey only. User must accept responsibility of ensuring that the accuracy and completeness of provided data is suitable for the needs of the project or study. It is provided "as is" without warranty of any kind, whether express or implied. Under no circumstances will the Government of British Columbia be liable to any person or business entity for any direct, indirect, special, incidental, consequential, or other damages based on any use of this information.

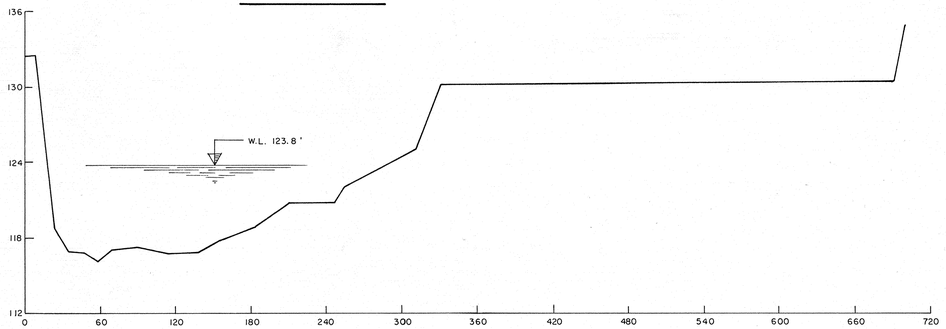


X - SECT. 15

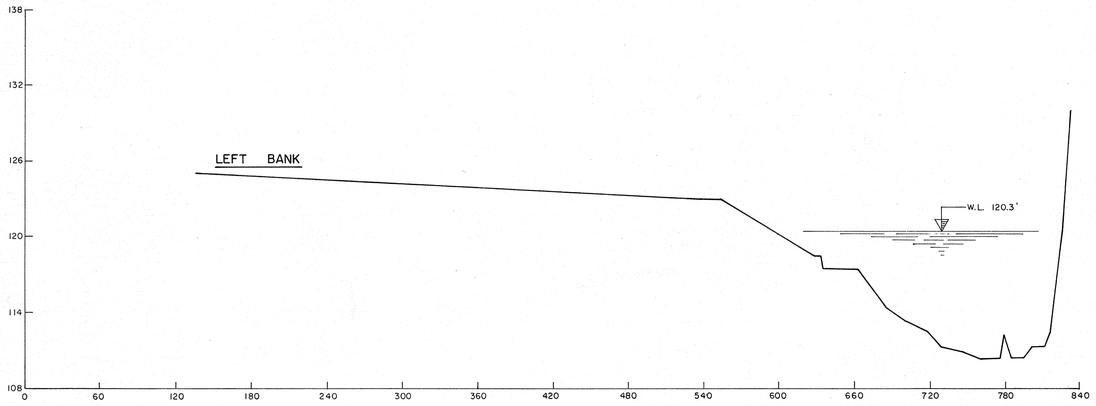


X - SECT. 16

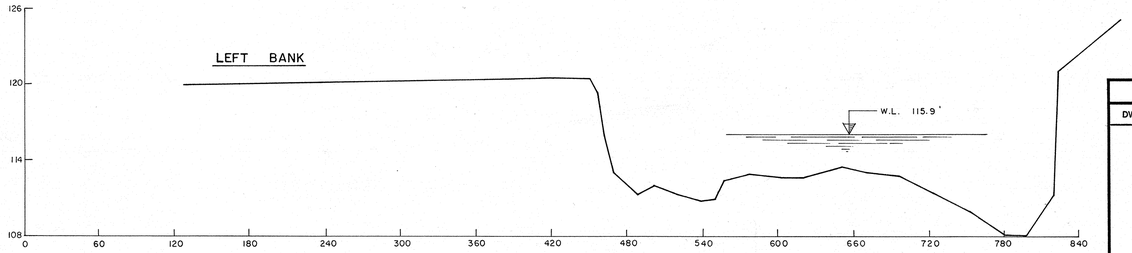


X - SECT. 17

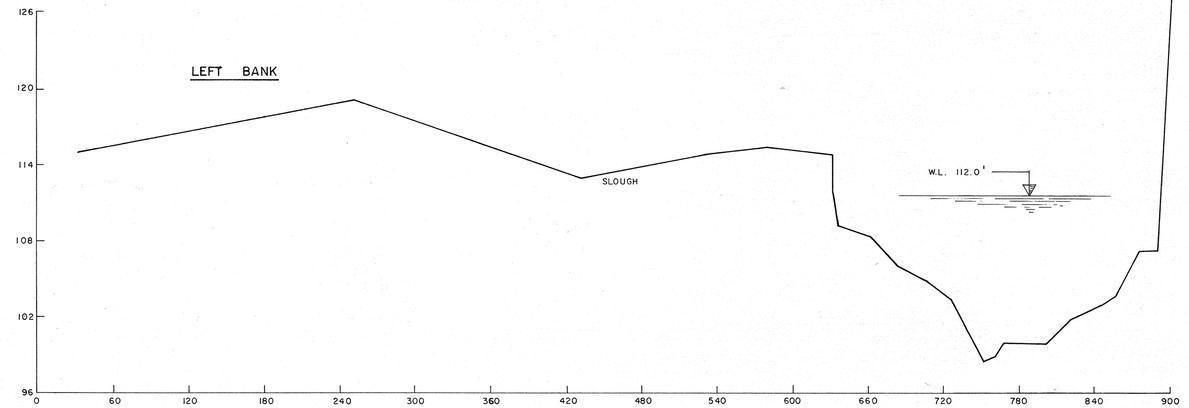

X - SECT. 22

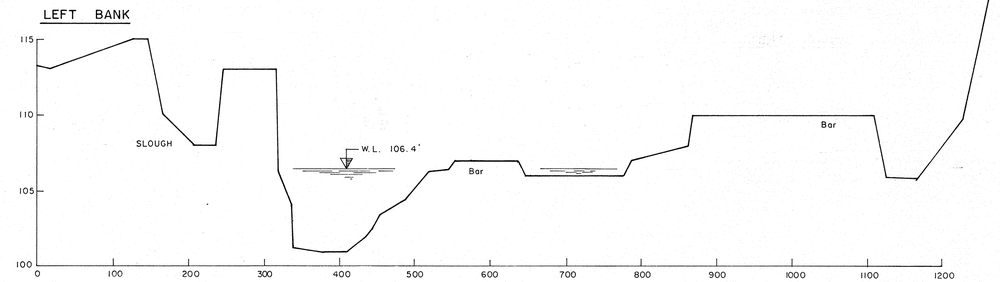

X - SECT. 23

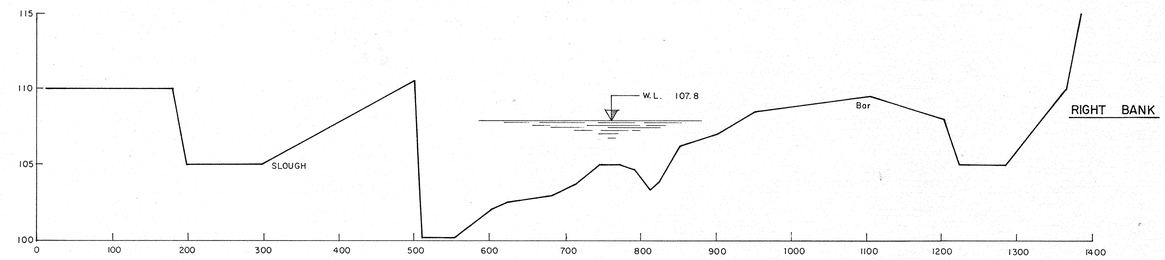

X - SECT. 24

REFERENCES			REVISIONS		
DWG. No.	DESCRIPTION	DATE	No.	DESCRIPTION	DATE
5	Location of Cross-sections	Nov. '72			

SURVEYED B.S.
DATE JULY, 1968
DESIGNED
DRAWN
TRACED R.E.D.
CHECKED
DATE JULY 1973

BRITISH COLUMBIA
DEPARTMENT OF LANDS, FORESTS, AND WATER RESOURCES
WATER RESOURCES SERVICE
WATER INVESTIGATIONS BRANCH

BELLA COOLA RIVER
FLOOD AND EROSION CONTROL

SURVEYED CROSS-SECTIONS OF RIVER

ENGINEER W.Lempest
APPROVED
DIV. CHIEF

FILE No. 0254122 - 11
SCALE AS SHOWN
DWG. No. 4737-1-23
SHEET 23 OF 26

D

8CIL - 5552 - P.R.C. - W.I.D.