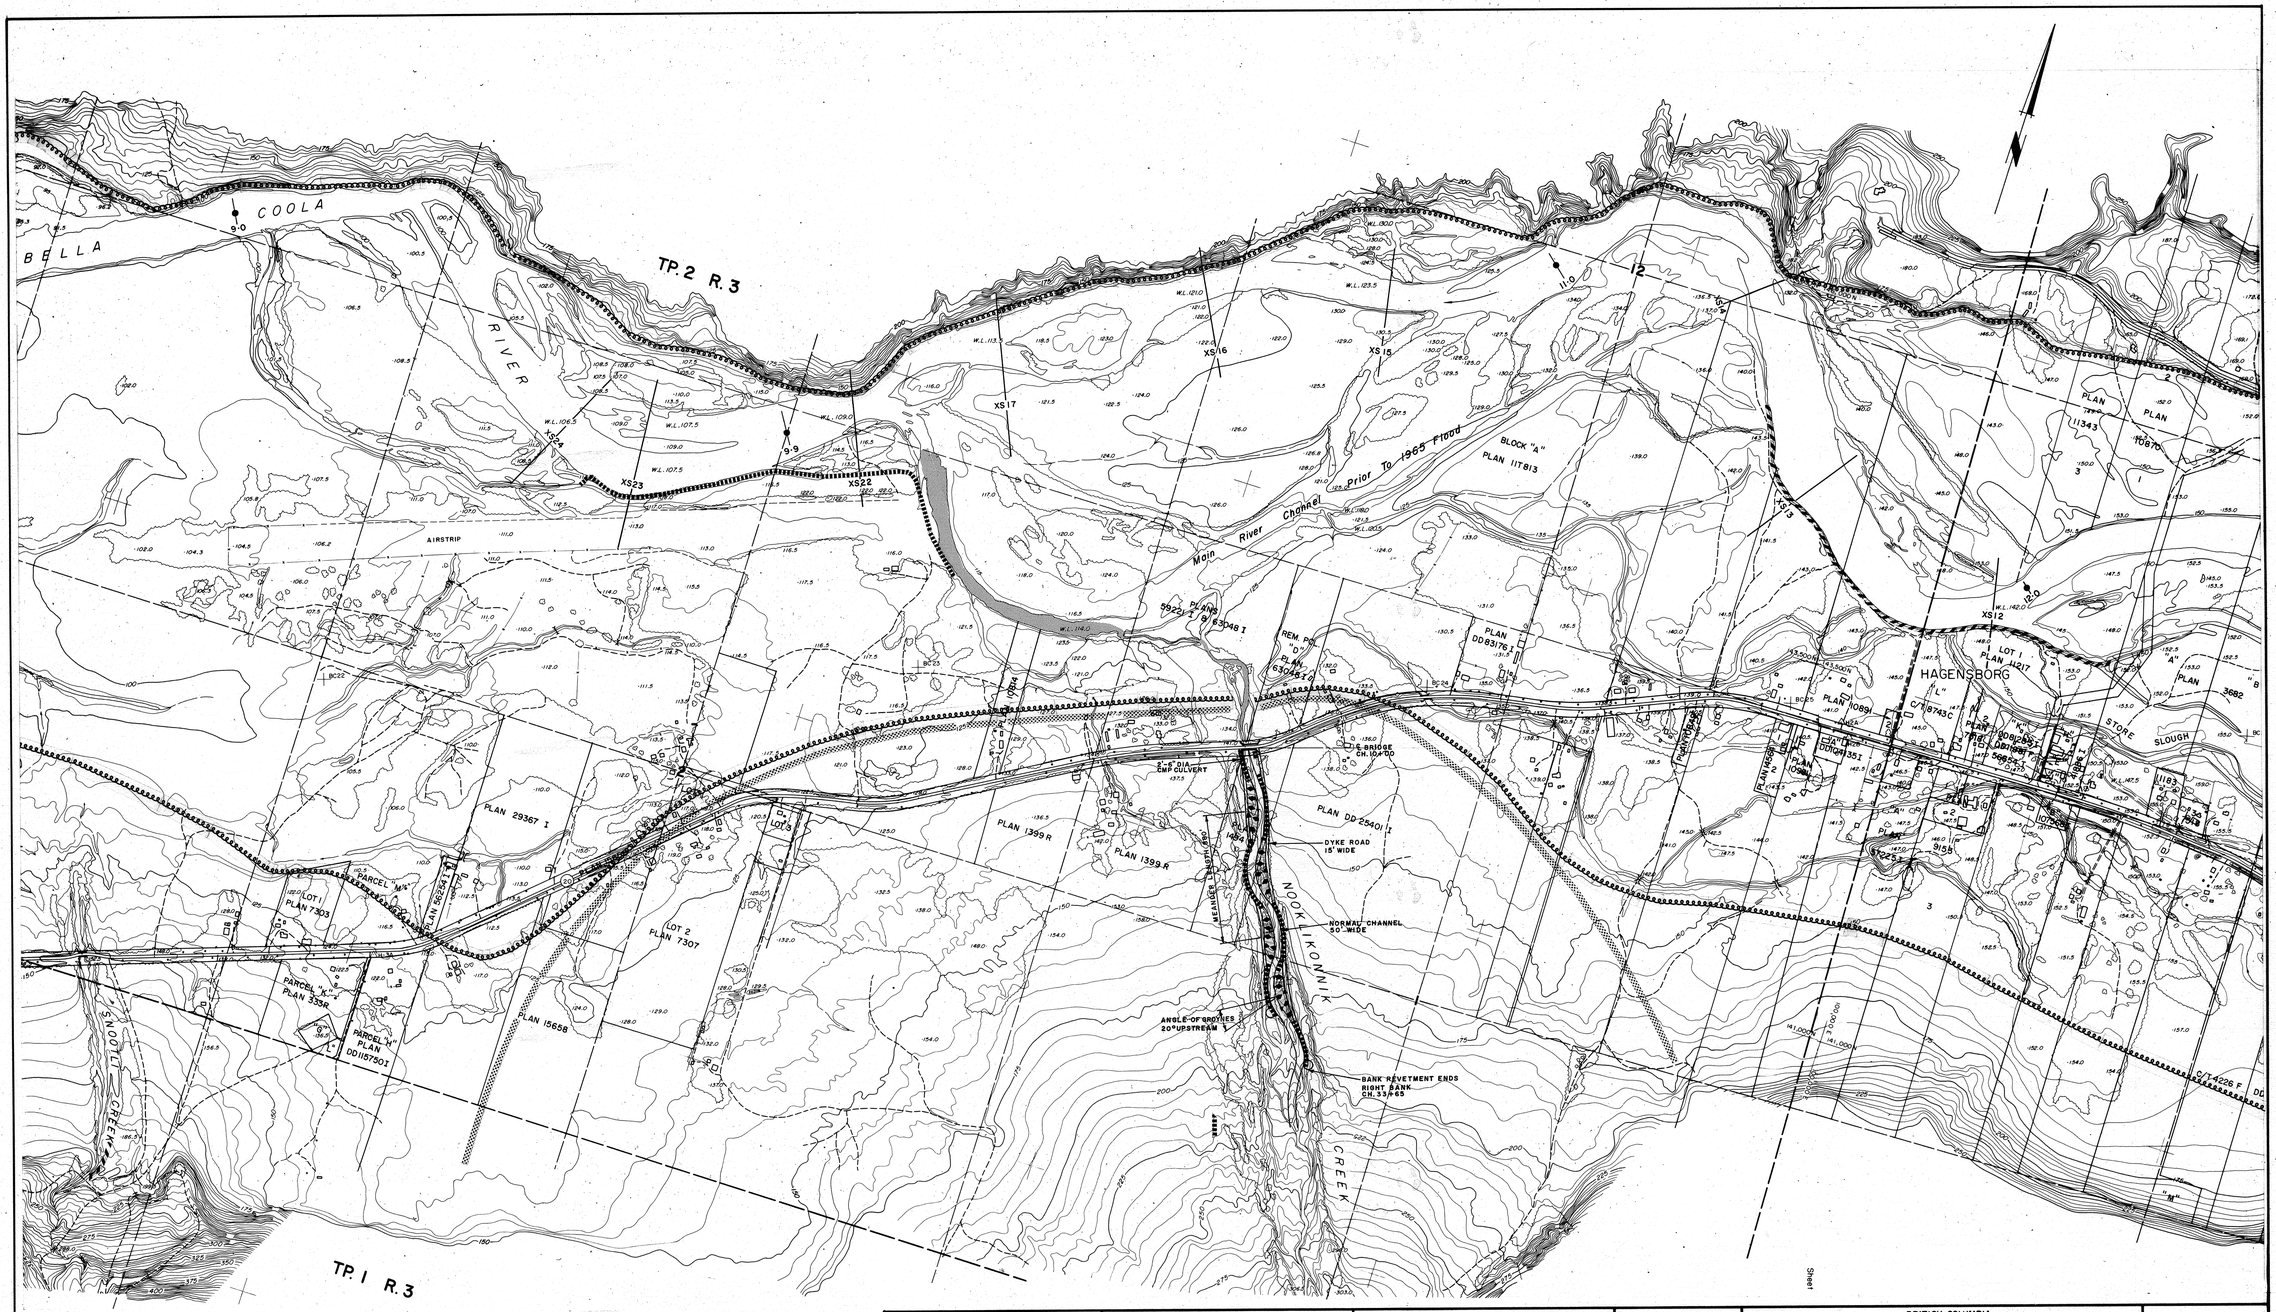


NOTE:

This information is considered historical as it represents channel conditions and configuration at the time of the survey only. User must accept responsibility of ensuring that the accuracy and completeness of provided data is suitable for the needs of the project or study. It is provided "as is" without warranty of any kind, whether express or implied. Under no circumstances will the Government of British Columbia be liable to any person or business entity for any direct, indirect, special, incidental, consequential, or other damages based on any use of this information.

LEGEND

- RIVER MILEAGE ABOVE MOUTH
- XS — SURVEYED CROSS SECTION OF RIVER
- BOUNDARY OF FLOOD PLAIN
- FAN OF NOOKLIKONNIK CREEK
- ROCK DYKE & BANK PROTECTION
- GRAVEL DYKE & ROCK BANK PROTECTION
- SALMON SPAWNING CHANNEL
- ROCK GROYNES
- DYKE ROADS

REFERENCES

DWG. NO.	DESCRIPTION	DATE

REVISIONS

NO.	DESCRIPTION	DATE

SURVEYED: R.F.
DATE: JUNE 1968
DESIGNED: W. TEMPEST
DRAWN:
TRACED: A.R.T.
CHECKED:
DATE: NOVEMBER 1972

BRITISH COLUMBIA
DEPARTMENT OF LANDS, FORESTS, AND WATER RESOURCES
WATER RESOURCES SERVICE
WATER INVESTIGATIONS BRANCH

BELLA COOLA RIVER
FLOOD AND EROSION CONTROL
FLOODPLAIN AND EXISTING WORKS
FROM MILE 9·5 TO MILE 12

ENGINEER W. Tempest
APPROVED
DIVISION CHIEF

FILE NO. 0254122-11
SCALE: 1" = 500'
DWG. NO. 4737-1-5
SHEET 5 of 26