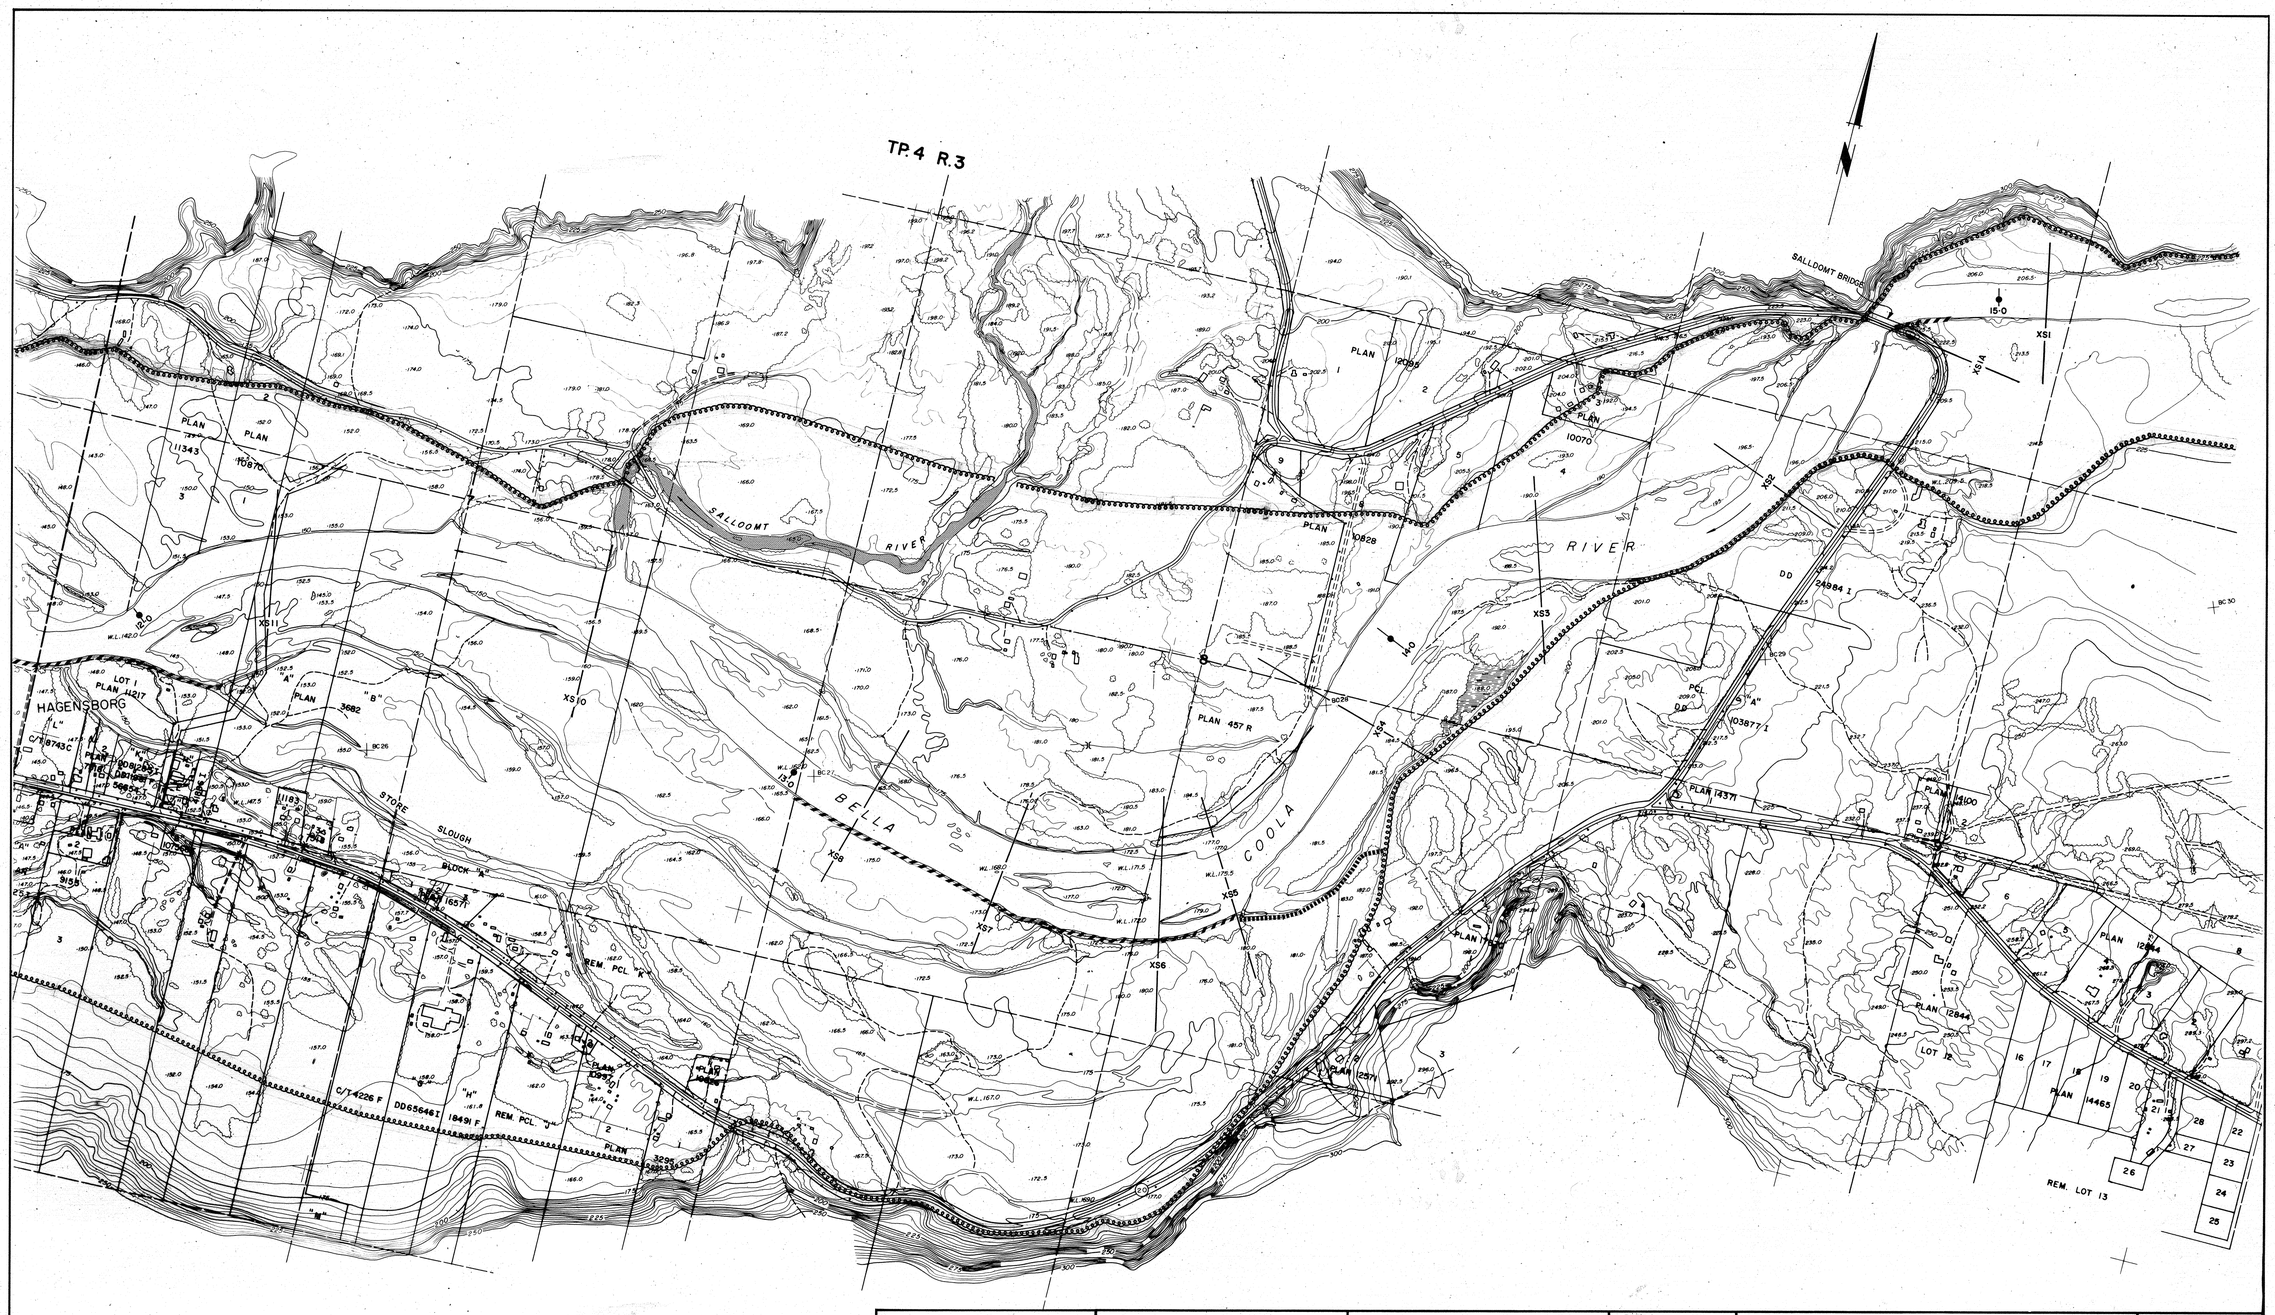


NOTE:

This information is considered historical as it represents channel conditions and configuration at the time of the survey only. User must accept responsibility of ensuring that the accuracy and completeness of provided data is suitable for the needs of the project or study. It is provided "as is" without warranty of any kind, whether express or implied. Under no circumstances will the Government of British Columbia be liable to any person or business entity for any direct, indirect, special, incidental, consequential, or other damages based on any use of this information.

LEGEND

- RIVER MILEAGE ABOVE MOUTH
- XS — SURVEYED CROSS SECTION OF RIVER
- BOUNDARY OF FLOOD PLAIN
- ROCK DYKE & BANK PROTECTION
- GRAVEL DYKE & ROCK BANK PROTECTION
- SALMON SPAWNING CHANNEL

REFERENCES			REVISIONS		
DWG NO	DESCRIPTION	DATE	NO	DESCRIPTION	DATE

SURVEYED R.F.
DATE JUNE 1968

DESIGNED W. TEMPEST
DRAWN
TRACED A.R.T.
CHECKED
DATE NOVEMBER 1972

BRITISH COLUMBIA
DEPARTMENT OF LANDS, FORESTS, AND WATER RESOURCES
WATER RESOURCES SERVICE
WATER INVESTIGATIONS BRANCH

BELLA COOLA RIVER
FLOOD AND EROSION CONTROL
FLOODPLAIN AND EXISTING WORKS
FROM MILE 12 TO MILE 15

ENGINEER _____ APPROVED _____ DIVISION CHIEF

FILE NO 0254122—11
SCALE 1" = 500'
DWG NO 4737-1-6
SHEET 6 of 26