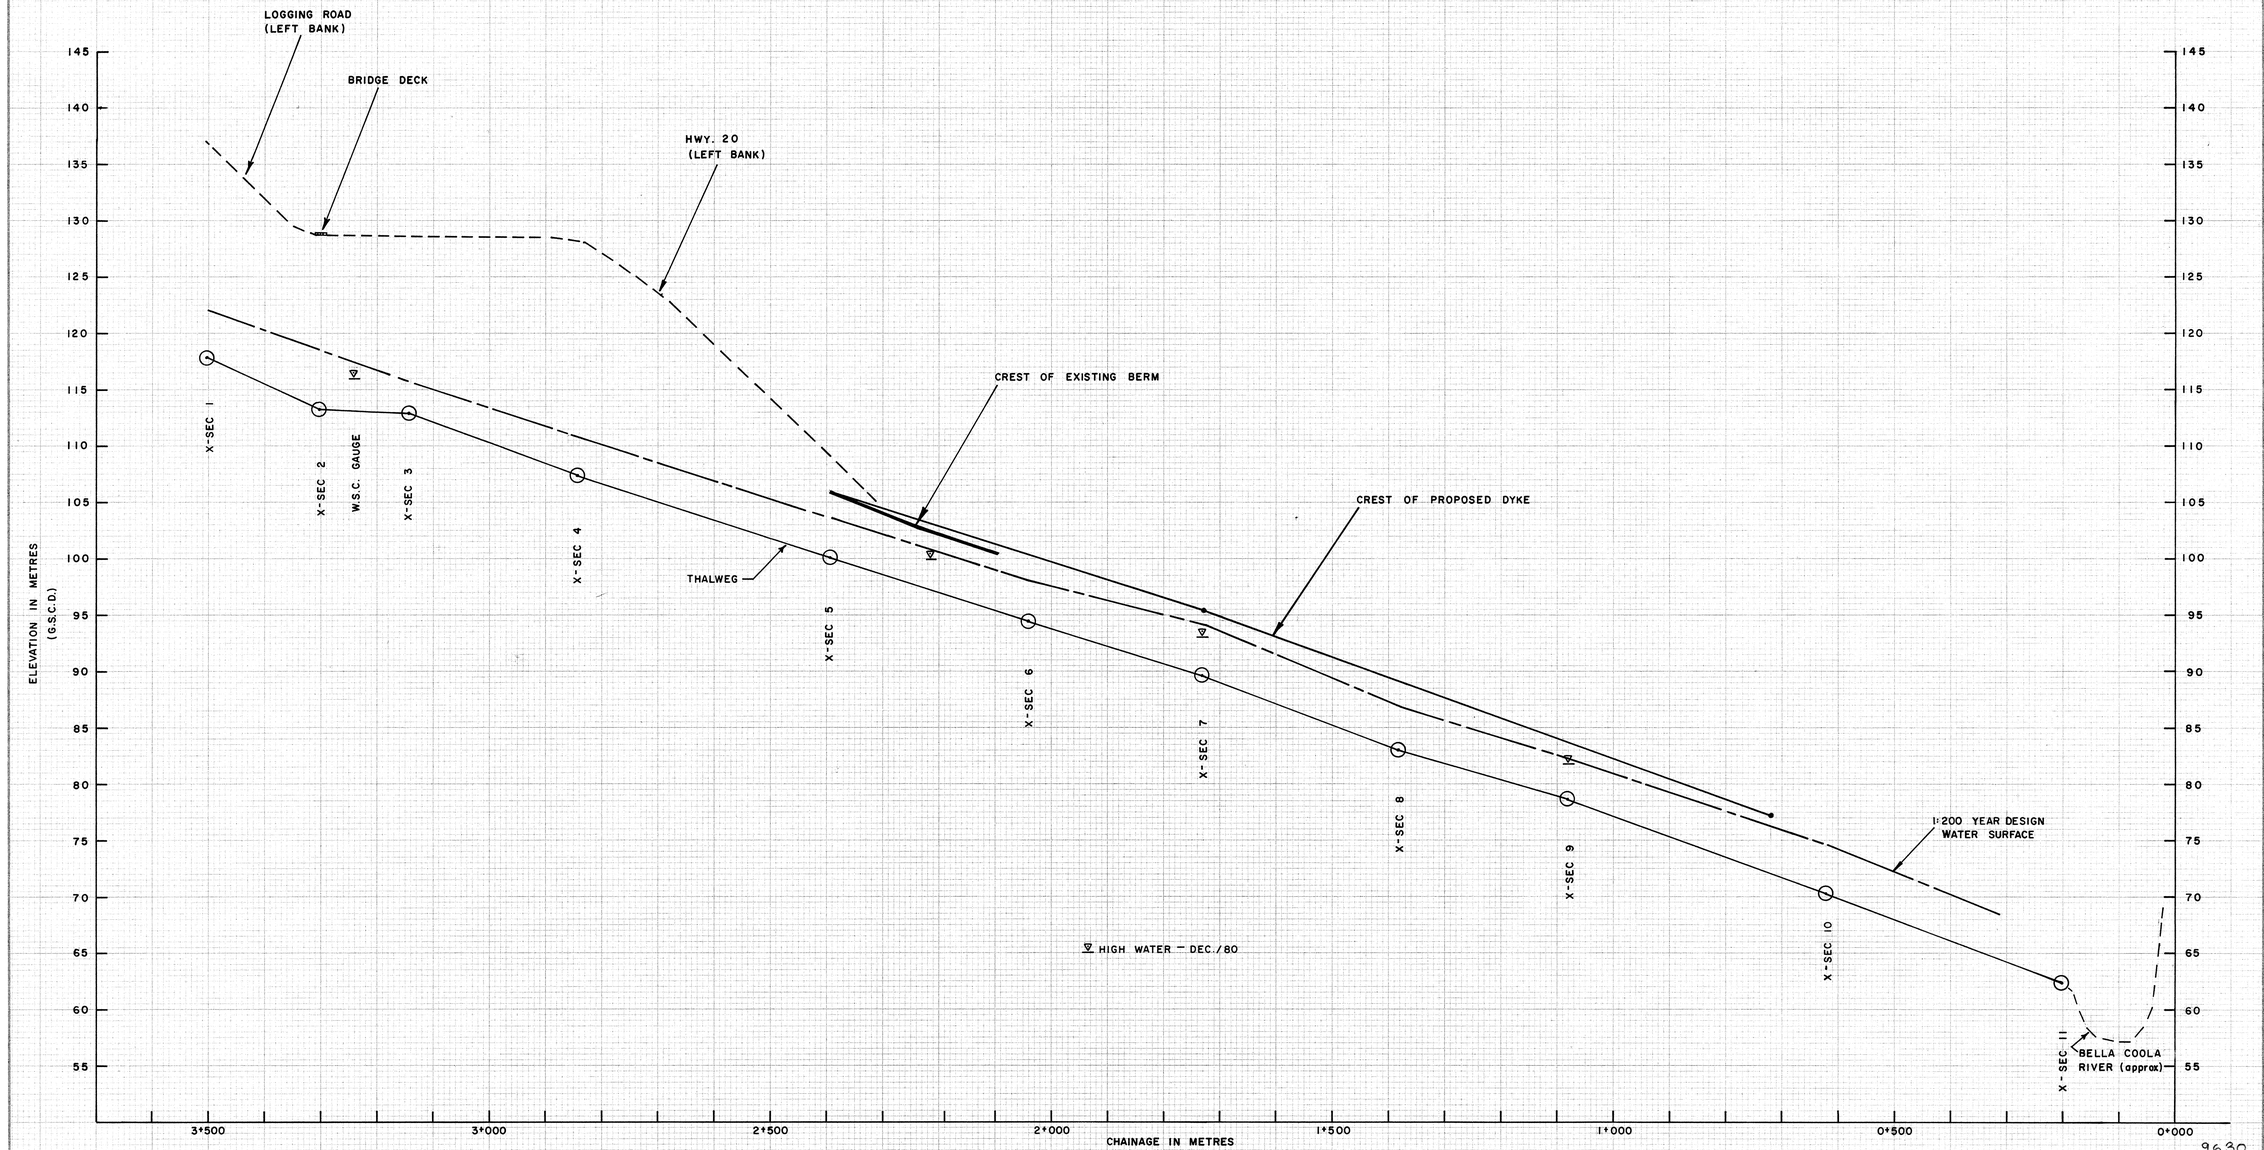


9630

NOTE:

This information is considered historical as it represents channel conditions and configuration at the time of the survey only. User must accept responsibility of ensuring that the accuracy and completeness of provided data is suitable for the needs of the project or study. It is provided "as is" without warranty of any kind, whether express or implied. Under no circumstances will the Government of British Columbia be liable to any person or business entity for any direct, indirect, special, incidental, consequential, or other damages based on any use of this information.

REFERENCES		
DWG. No.	DESCRIPTION	DATE

REVISIONS		
No.	DESCRIPTION	DATE

SURVEYED T. DIGNAN
DATE OCT., 1980
DESIGNED B. MCMULLEN
CHECKED
DATE
DRAWN
CHECKED
DATE

B. MCMULLEN JUNE/81
ENGINEER DATE

RECOMMENDED DATE

APPROVED for DIRECTOR DATE

Province of British Columbia — Ministry of Environment

NUSATSUM RIVER
PROPOSED FLOOD AND EROSION CONTROL
RIVER PROFILE

FILE NO P71-27-C
ENG. PROJECT NO.
NTS MAP NO.
SCALE V. 1:250 / H. 1:5000
DRAWING NO. 4918 - 71-27C-4
SHEET 1 OF 1

FIGURE 4 D

VanCol (W.I.B.-78)X