
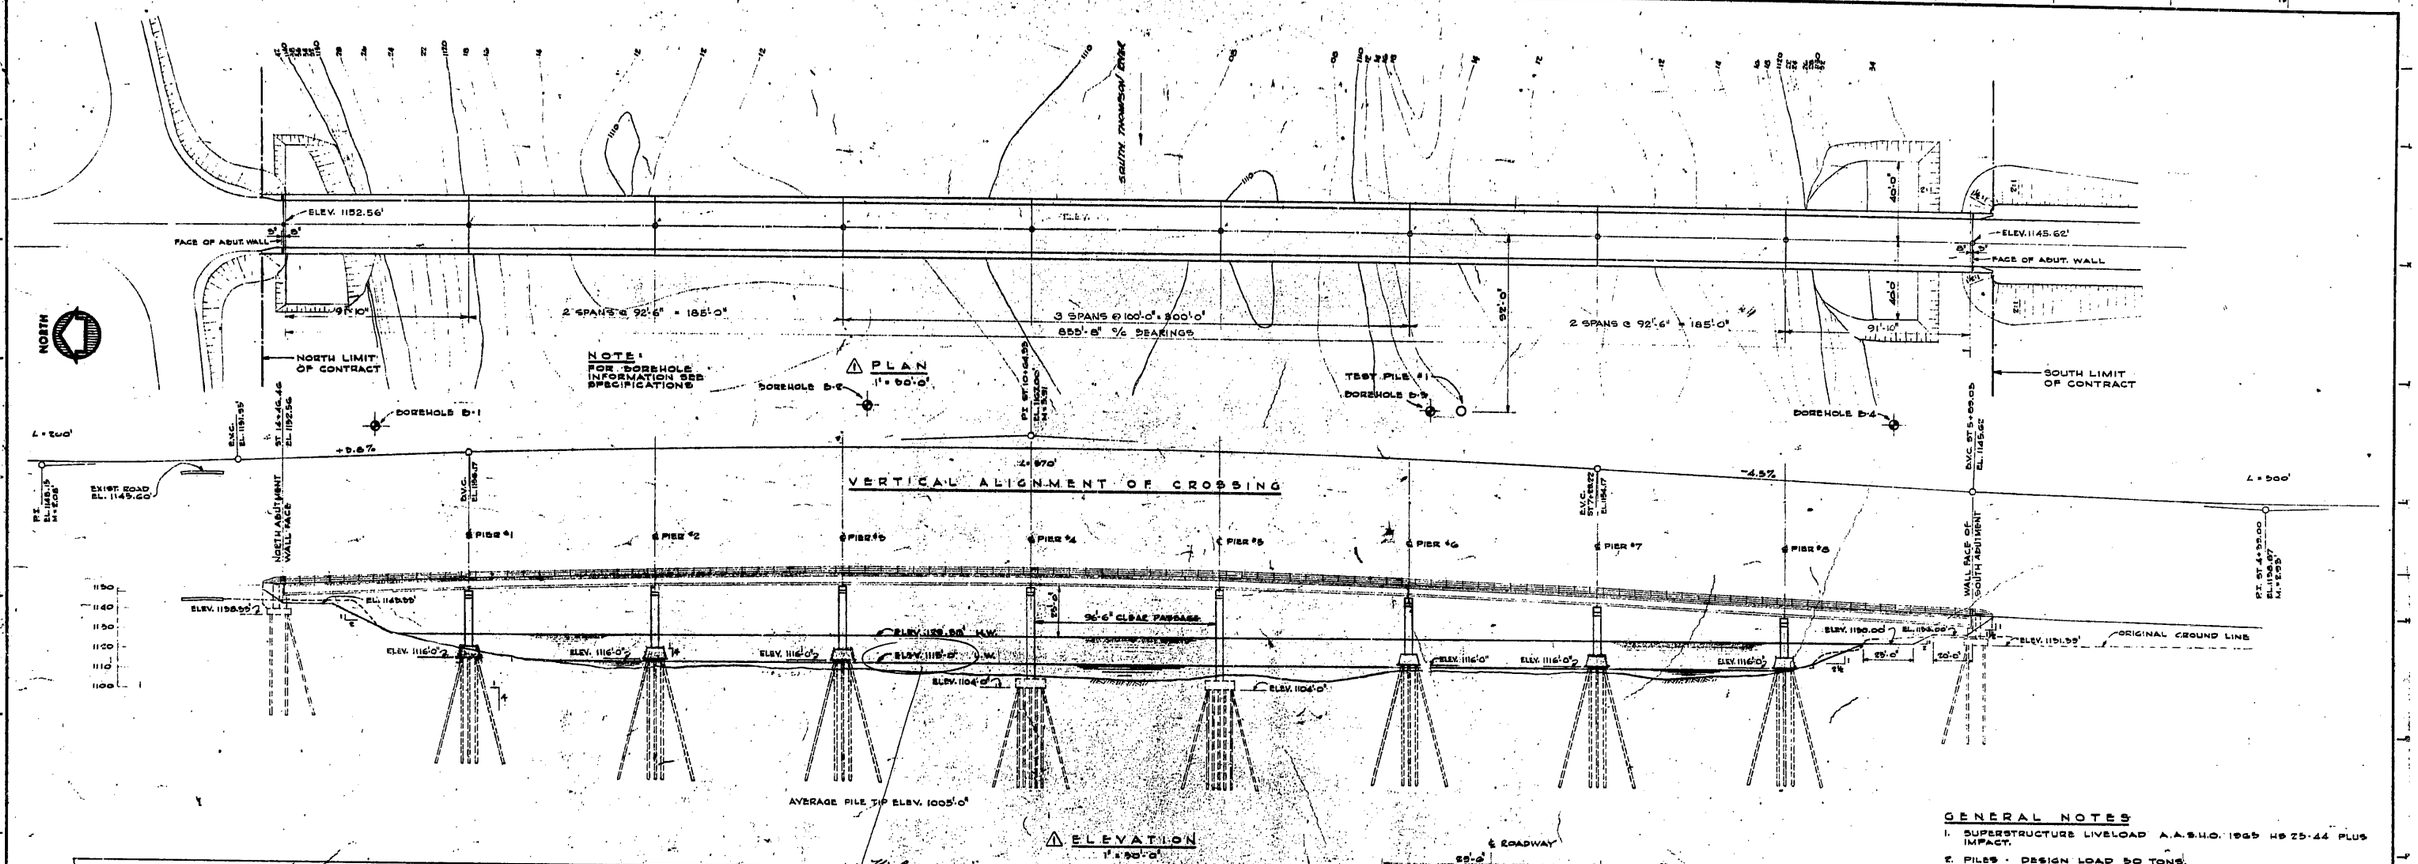


WATER LEVEL CHART


OCTOBER	NOVEMBER	DECEMBER	JANUARY	FEBRUARY	MARCH	APRIL	MAY

ELEVATION IN FEET: 1150, 1125, 1120, 1115

LEGEND
- AVERAGE LEVEL 1960-1967
- MAXIMUM LEVEL 1960-1967

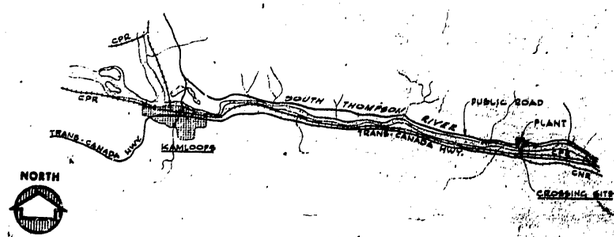

KEY PLAN
1" = 2 MILES

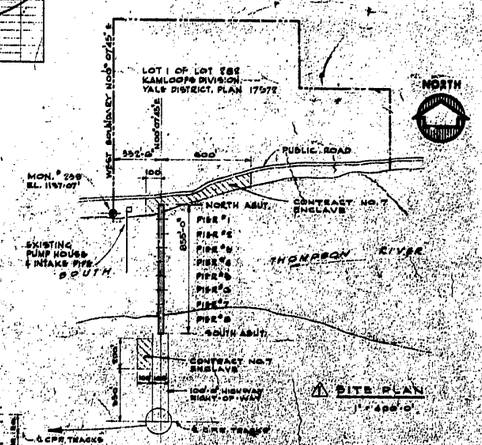

SITE PLAN
1" = 200'-0"

GENERAL NOTES

1. SUPERSTRUCTURE LIVELOAD A.A.S.H.O. 1965 H 20-44 PLUS IMPACT.
2. PILES - DESIGN LOAD 50 TONS.
3. CONCRETE SHALL HAVE A MINIMUM ULTIMATE COMPRESSIVE STRENGTH OF 5000 PSI AT 28 DAYS. SEE DRAWING KS 7004 e FOR PRESTRESSED GIRDERS CONCRETE STRENGTHS.
4. CONCRETE COVER:
   - ABUTMENT FOUNDATIONS — 3"
   - ABUTMENT WALLS — 2"
   - PIER FOUNDATIONS & COLUMNS — 3"
   - PIER CAPS — 2"
   - SUPERSTRUCTURE — 1½" TOP, 1" BOT
   - UNLESS NOTED OTHERWISE
5. REINFORCEMENT, UNLESS NOTED OTHERWISE ON DWGS:
   - A. ALL SUPERSTRUCTURE STEEL SHALL CONFORM TO THE REQUIREMENTS OF SPECIFICATIONS, C.S.A. G 30.10 & G 30.6.
   - B. ALL OTHER STEEL SHALL BE INTERMEDIATE GRADE CONFORMING TO SPECIFICATIONS C.S.A. G 30.1 & G 30.6
6. CONCRETE CHAMFERS:
   - PIER COLUMNS — ¾"
   - PIER CAPS & ABUTMENTS — 1½"
   - SUPERSTRUCTURE — ¾"
   - OR AS ORDERED BY THE ENGINEER.
7. ELEVATIONS SHOWN ARE TO GEODETIC DATUM.
8. FOR PRESTRESSED GIRDER NOTES SEE DWG. KS 7004 e.
9. TEST PILE DATA AVAILABLE FROM THE OFFICE OF THE CONSULTING ENGINEER.

These drgs. submitted with letter of 25th Oct. '69. Drgs. received by B. Logan.

L. G. FOWLMAN — PROFESSIONAL ENGINEER — PROVINCE OF BRITISH COLUMBIA

CIMENTS LAFARGE
— 58 rue E. MENIER — PARIS XVI ème — FRANCE

REID, CROWTHER & PARTNERS LIMITED CONSULTING ENGINEERS VANCOUVER B.C.	DESIGNED: R.A.B.	DATE: SEPT. 1969	
	DRAWN: L.E.B & G.R.	PROJECT NO.: 7320	
	CHECKED: R.A.B.	APPROVED: OCT 20 1969	

LAFARGE CEMENT OF NORTH AMERICA LTD.

KAMLOOPS PLANT

HIGHWAY BRIDGE

GENERAL LAYOUT

100750

DRAUGHTSMAN	DATE	INSPECTOR	DATE
MECH. FOREMAN	DATE	SAFETY DIRECTOR	DATE
ELECT. FOREMAN	DATE	SUPERV. ENG.	DATE
SCALE: AS NOTED		ISSUED TO:	DATE

FILE	T.D.	EQT No.	DRAWING No.	REV.
			KS 7001	e 1

REV.	DESCRIPTION	DATE	BY	APPD
e	OCT 24, 1969 REVISIONS: P.S.B. BULLETIN #4, #5		R.R.C.	L.C.B.