

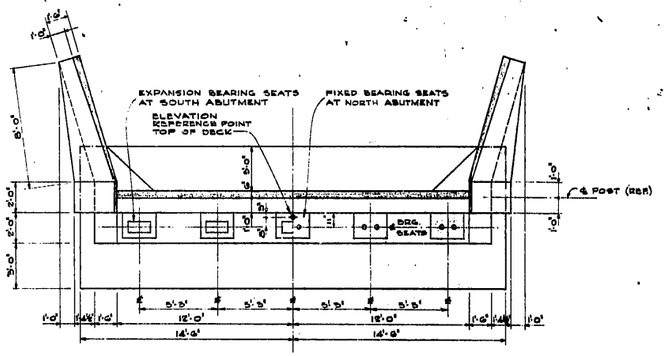


PLAN

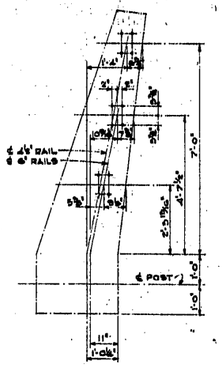


END RAILING ANCHOR BOLT LAYOUT

½" = 1'-0"

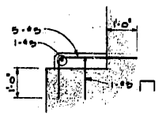

BEARING SEAT

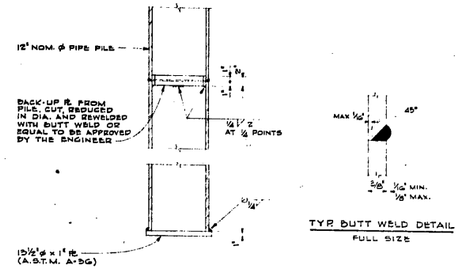


TYP. BUTT WELD DETAIL
FULL SIZE


TYPICAL PIPE PILE SPLICE DETAIL

SCALE: 1" = 1'-0"


NOTE: CONTRACTOR MAY ALSO USE SPLICE-GUIDER TO AID IN MAKING SPLICES.

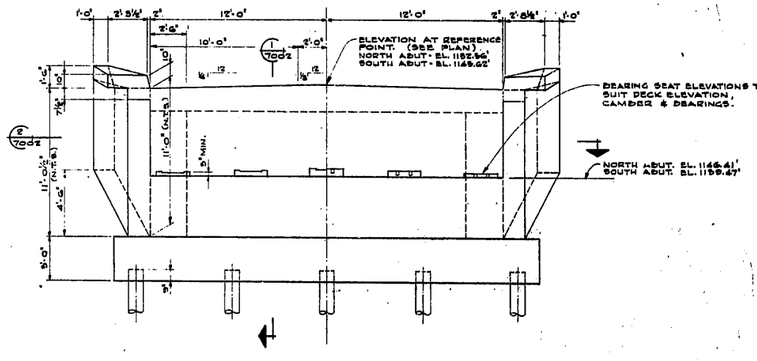


FRONT ELEVATION

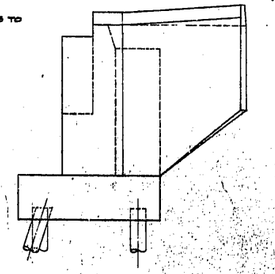


END ELEVATION

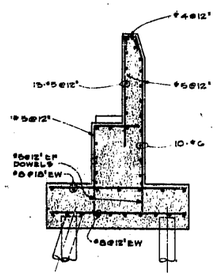

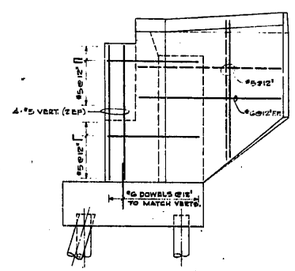



END WALL REINFORCEMENT

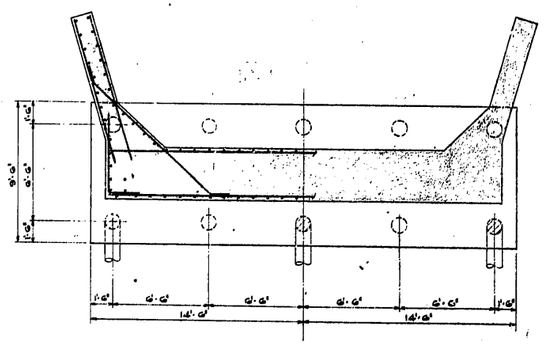

FOOTING & PILING PLAN

PILE LEGEND
— VERTICAL
— 1:5 BATTER

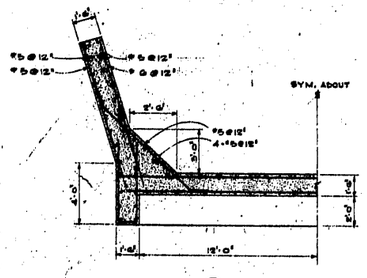

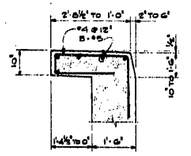

REID, CROWTHER & PARTNERS LIMITED CONSULTING ENGINEERS VANCOUVER B.C.	DESIGNED: D.A.S.	DATE: SEPT. 1969	
	DRAWN: G.C.P.	PROJECT NO.: 7320	
	CHECKED: D.A.S.		
	APPROVED:	PRINTED: OCT 20 1969	
LAFARGE CEMENT OF NORTH AMERICA LTD.	DRAFTSMAN / DATE	INSPECTOR / DATE	
	MECH. FOREMAN / DATE	SAFETY DIRECTOR / DATE	
KAMLOOPS PLANT	ELECT. FOREMAN / DATE	SUPERV. ENG. / DATE	
HIGHWAY BRIDGE	SCALE 1/4"=1'-0" OR NOTED	ISSUED TO: / DATE	
ABUTMENTS 100751	FILE / T.O. / EQT No.	DRAWING No. KS 7002	REV. e

REV. NO.	DESCRIPTION	REV. NO.	DATE	DESCRIPTION	BY	APPD