
NOTE:


This information is considered historical as it represents channel conditions and configuration at the time of the survey only. User must accept responsibility of ensuring that the accuracy and completeness of provided data is suitable for the needs of the project or study. It is provided "as is" without warranty of any kind, whether express or implied. Under no circumstances will the Government of British Columbia be liable to any person or business entity for any direct, indirect, special, incidental, consequential, or other damages based on any use of this information.

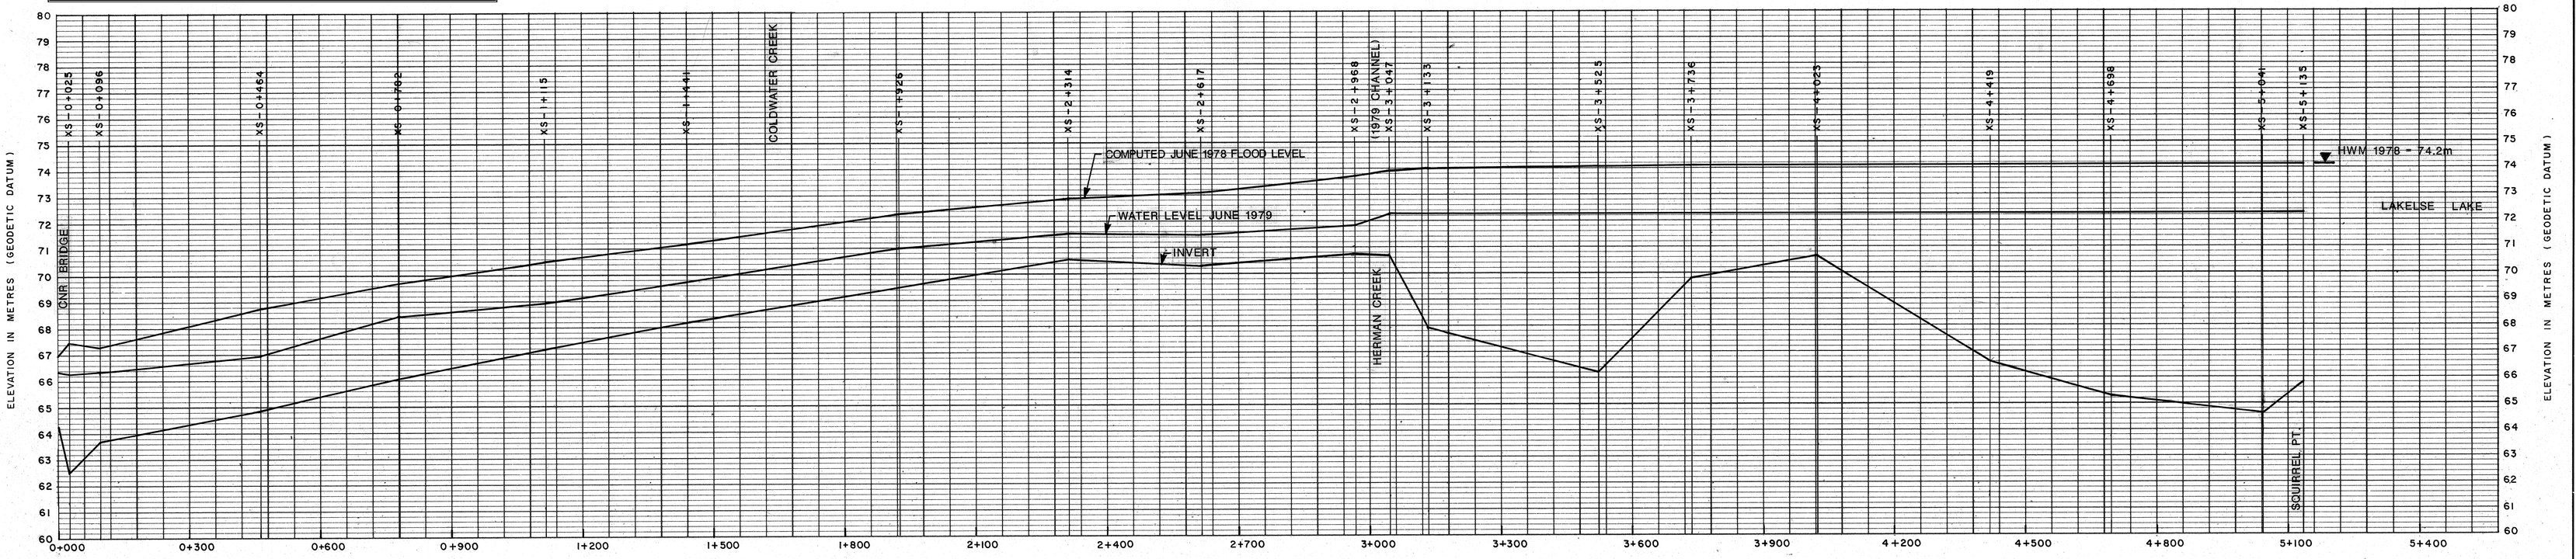

HEC 2 PROFILE

SCALE

HORIZ. 1 : 6000
VERT. 1 : 100

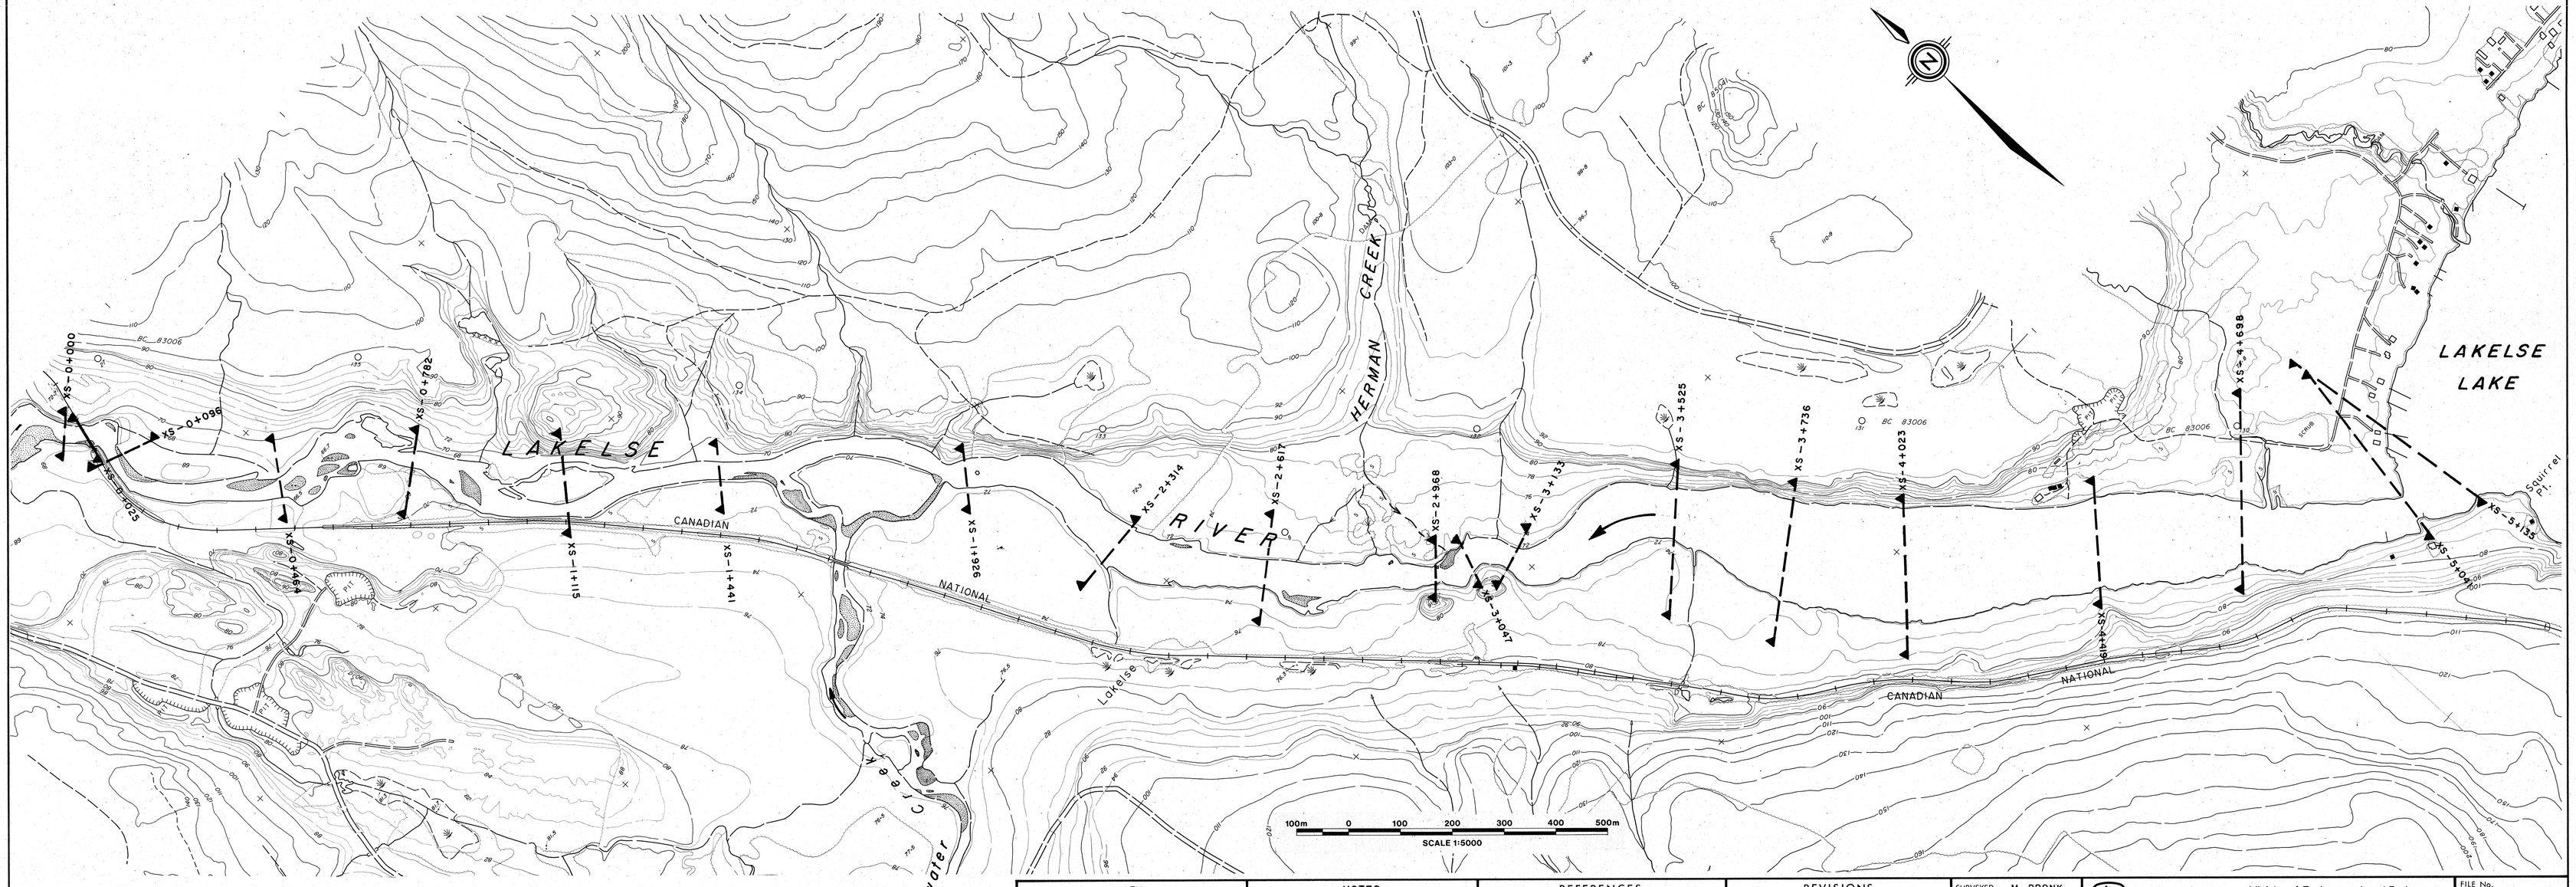

KEY	NOTES	REFERENCES			REVISIONS		
▲—▲ XS- CROSS SECTION LOCATION	BASED ON : BCGS MAP SHEETS 103 I .037.4.2 , 4.4 AND 103 I .038.3.1 PROJECT No. 83-147T 1987. RIVER CROSS SECTIONS BASED ON 1979 SURVEY PROJECT 79-FDC2, SURVEYS SECTION, WATER MANAGEMENT BRANCH IN JUNE 1979.	DWG. No.	DESCRIPTION	DATE	No.	DESCRIPTION	DATE
		88-6-1	PRELIMINARY STUDY	JAN 1988			
		88-6-3,4, 5,6,8,7	CROSS SECTION SURVEY	JAN.1988			

SURVEYED M. PRONK
DATE JUNE 1979
DESIGNED W. J. W
CHECKED
DATE
DRAWN m.a.o.
APPROVED
DATE JAN. 1988
HEAD, DRAFTING SECTION
ENGINEER

Province of British Columbia — Ministry of Environment and Parks — WATER MANAGEMENT BRANCH

LAKELSE RIVER PLAN AND PROFILE

APPROVED DATE

FILE No.
Branch 42-0001-8.1
Section
ENG. PROJECT No.
NTS Map No. 103 I/7 E
Map Scale 1: 50 000
SCALE AS SHOWN
NEGATIVE No. 342.560
DRAWING No. 88-6-2
SHEET of

DD$_{mp}$