

D

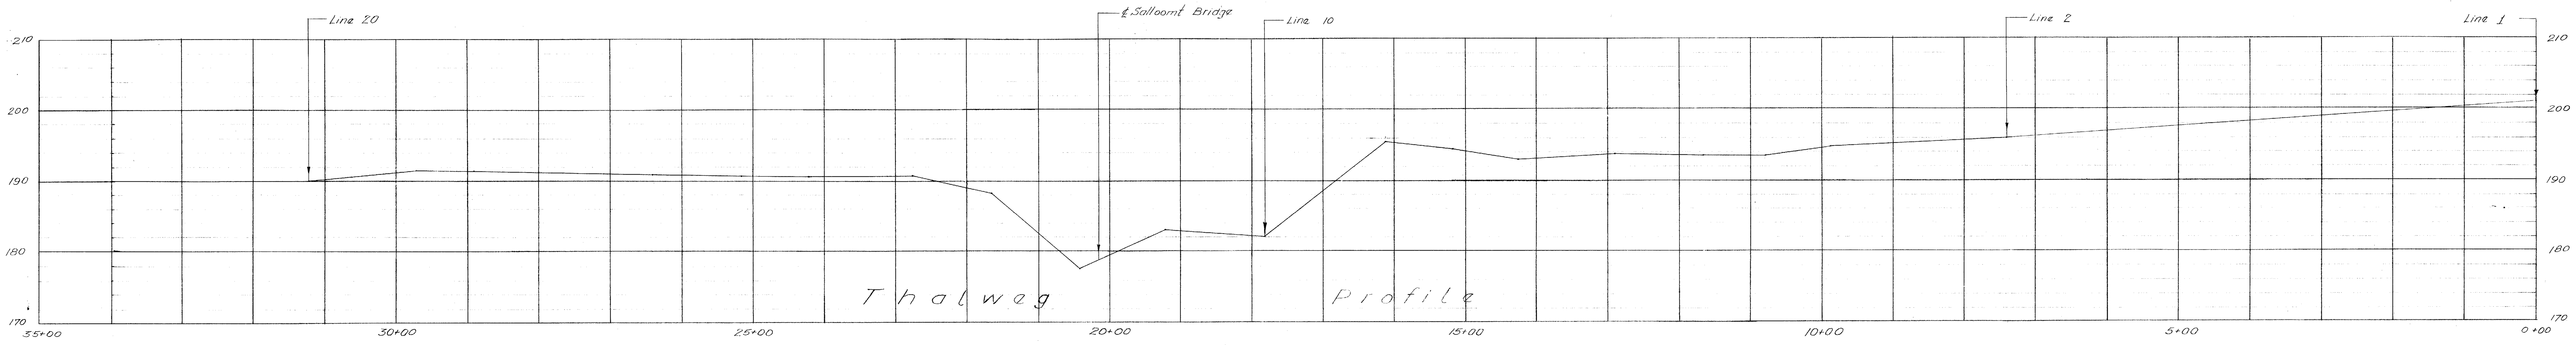

Scale: Horiz.: 1"-100', Vert.: 1"-10'

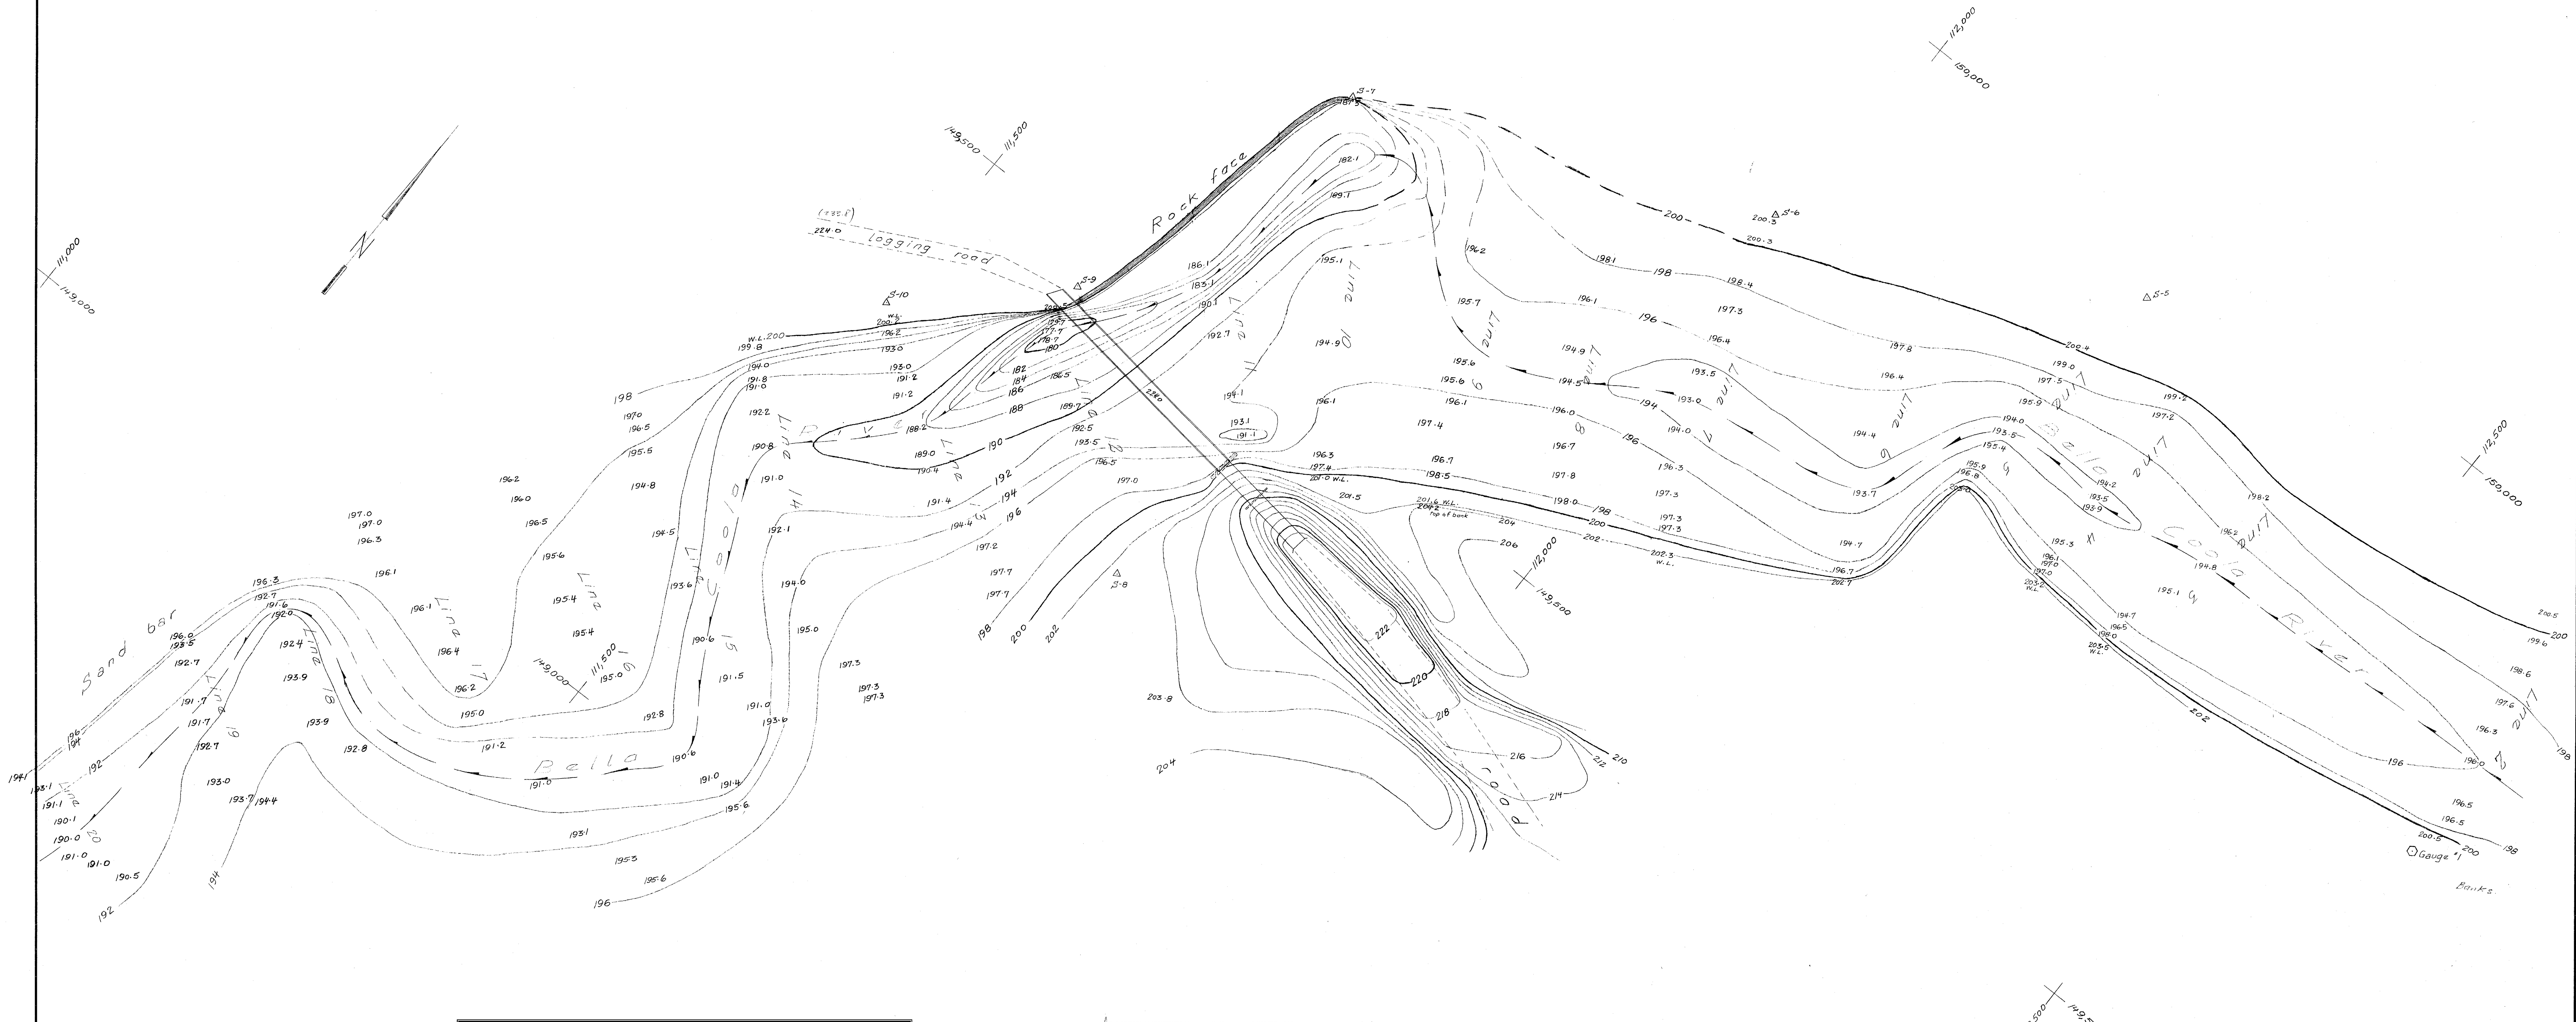

1B

NOTE:

This information is considered historical as it represents channel conditions and configuration at the time of the survey only. User must accept responsibility of ensuring that the accuracy and completeness of provided data is suitable for the needs of the project or study. It is provided "as is" without warranty of any kind, whether express or implied. Under no circumstances will the Government of British Columbia be liable to any person or business entity for any direct, indirect, special, incidental, consequential, or other damages based on any use of this information.

NOTES

1. This map has been prepared from field surveys carried out by the Water Investigations Branch of the Water Resources Service, Province of British Columbia.
2. SURVEY DATA:
   (a) All topographic details were obtained by stadia.
   (b) The survey was completed in july 1968.
   (c) Subaqueous contours were determined by Echo Sounder, type Ratheon Model DE119-D.
3. DATUM:
   (a) Horizontal control is based on Provincial Topographic Survey Sta. "Four Mile" & "SAL".
   (b) Elevations are referred to geodetic datum and are based on Bench Marks 1216-J to 1221-J.
   (c) Grid origin referred to 52° and 127°.
4. AIR PHOTOGRAPHS: B.C.5281 No.006 to 029.
5. FIELD BOOKS: 1891A to 1891G.
6. REFERENCE MONUMENTS:

W.R.S.MON. 255	147,982.10	111,857.11	Elev. 209.08
W.R.S.MON. 256	143,170.63	99,465.46	Elev. 141.58
W.R.S.MON. 257	131,359.12	68,791.37	Elev. 85.54
W.R.S.MON. 279	138,398.47	89,848.85	Elev. 123.70
W.R.S.MON. 281	135,045.52	80,873.25	Elev. 93.10
W.R.S.MON. 282	133,530.09	70,712.79	Elev. 49.95

REFERENCES			REVISIONS		
DWG. No.	DESCRIPTION	DATE	No.	DESCRIPTION	DATE

SURVEYED: B. Schubert
DATE: July 1968
DESIGNED:
DRAWN: B. Sch.
TRACED: B. Sch.
CHECKED: [signature]
DATE: Jan. 1969

BRITISH COLUMBIA
DEPARTMENT OF LANDS, FORESTS, AND WATER RESOURCES
WATER RESOURCES SERVICE
WATER INVESTIGATIONS BRANCH

BELLA COOLA RIVER

Detail Soundings

Near Salloomt Bridge

APPROVED: [signature]
SCALE: 1" - 50'

FILE No. 0263750 A
Proj. # 68-2
DWG. No. 4596-2
SHEET ___ OF ___

BCIL - 1047 D - W.R.S.

250230

D