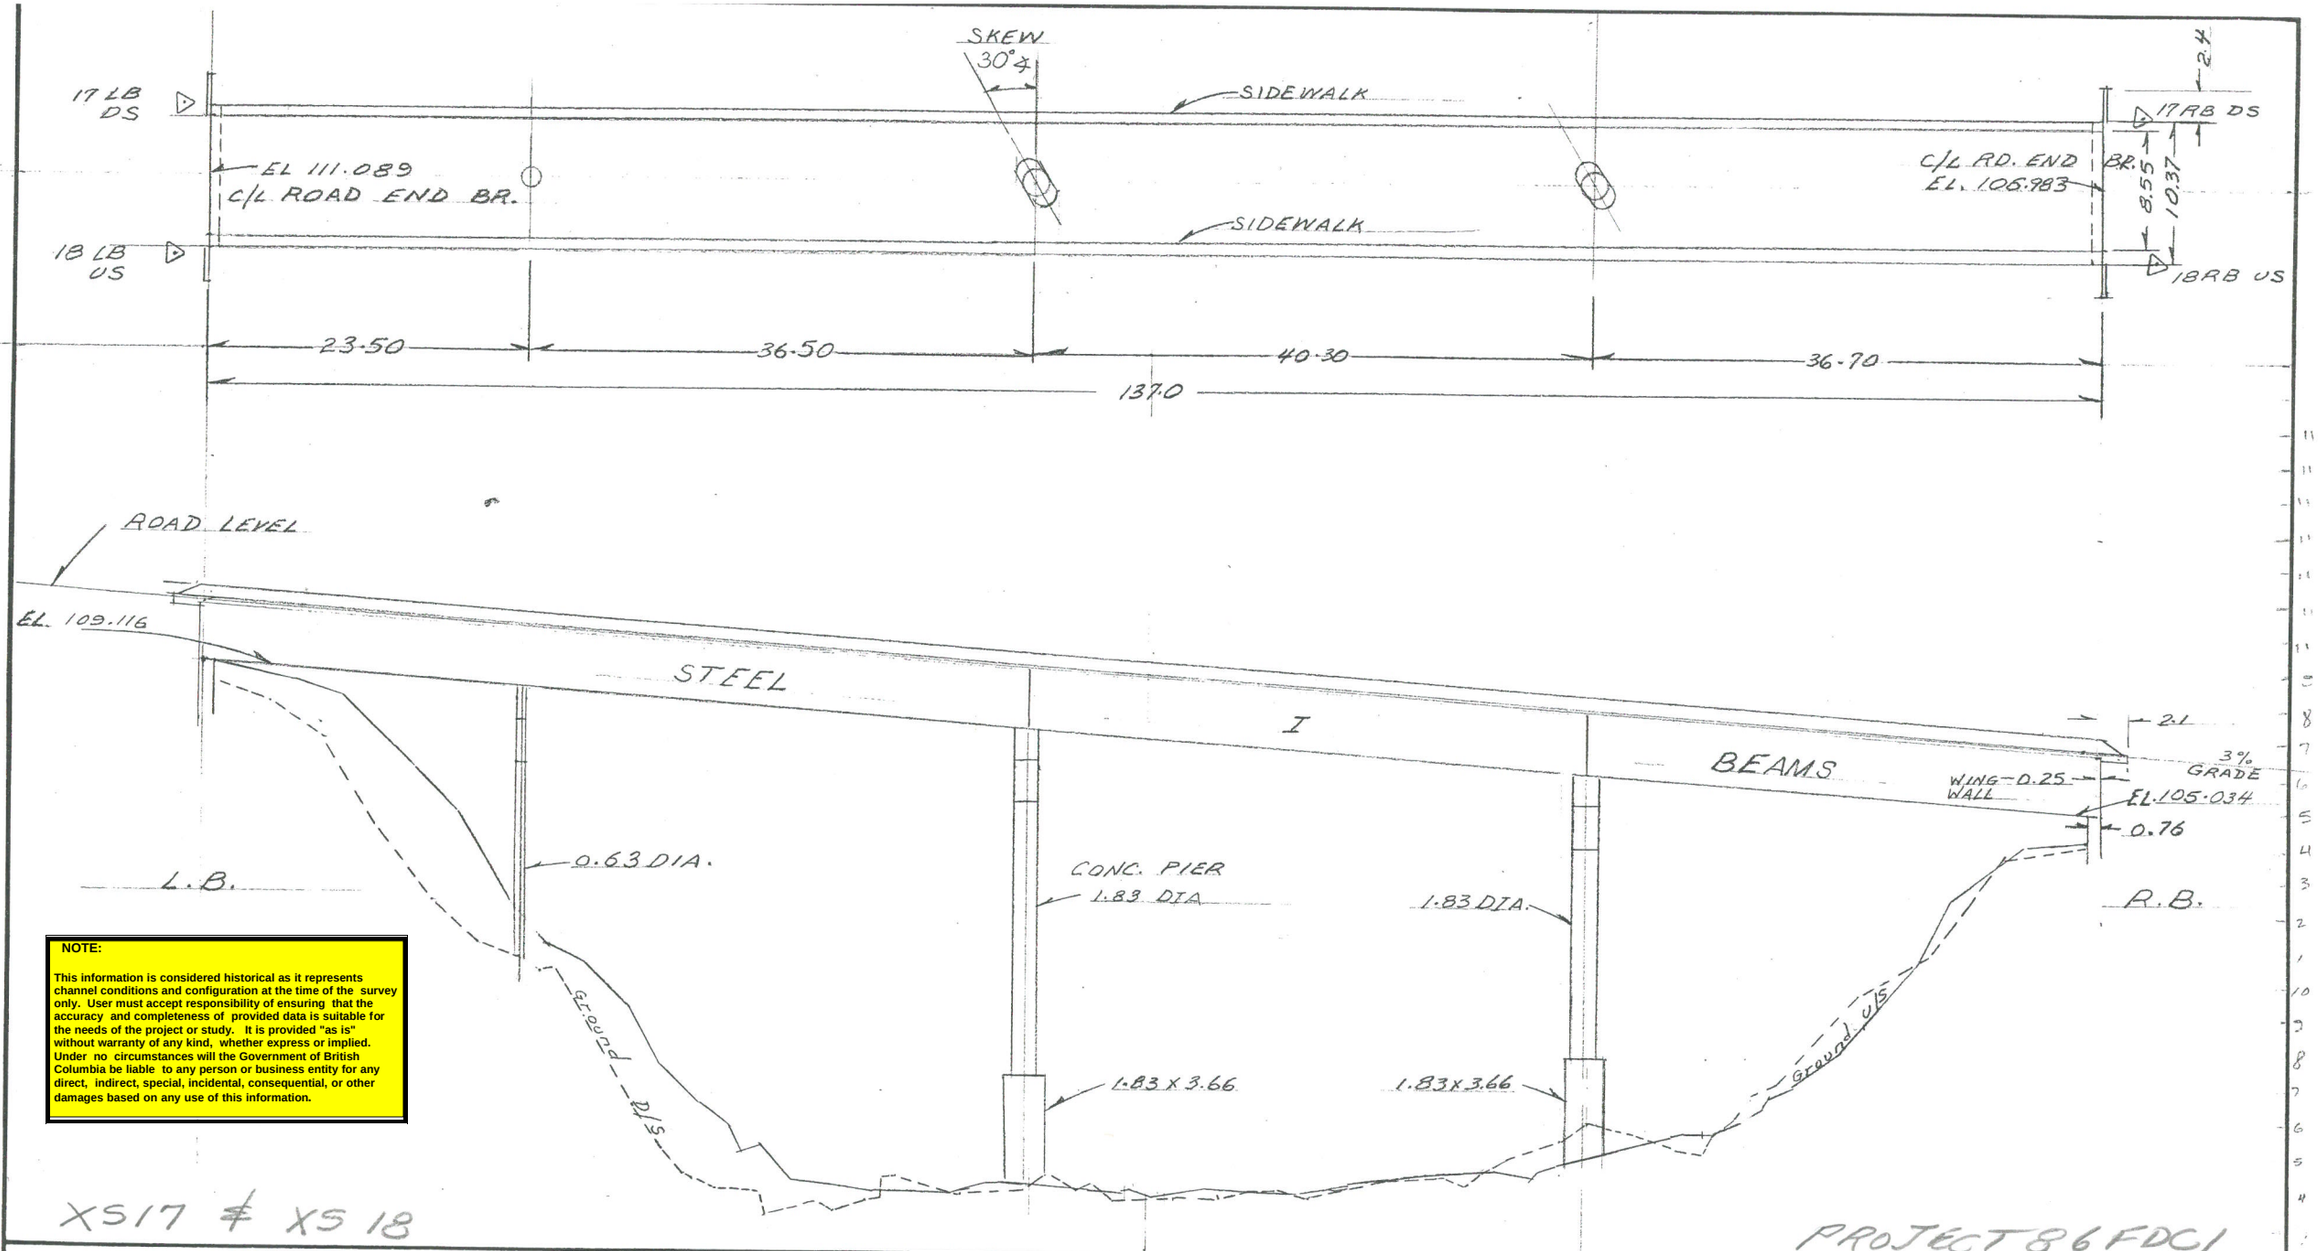


NOTE:

This information is considered historical as it represents channel conditions and configuration at the time of the survey only. User must accept responsibility of ensuring that the accuracy and completeness of provided data is suitable for the needs of the project or study. It is provided "as is" without warranty of any kind, whether express or implied. Under no circumstances will the Government of British Columbia be liable to any person or business entity for any direct, indirect, special, incidental, consequential, or other damages based on any use of this information.

XS17 ≠ XS18

PROJECT 86 FDC1

Province of British Columbia
Ministry of Environment
WATER MANAGEMENT BRANCH

TO ACCOMPANY REPORT ON

BELLA COOLA RIVER X-S'S

HWY 20 BR. (NOOSGULCH BRIDGE)


SCALE: VERT. 1:200
HOR. 1:500

DATE 87-04-27

DRAWN By: H.A. BRAZIER

FILE No. _____ DWG No. _____

VANCAL-10263

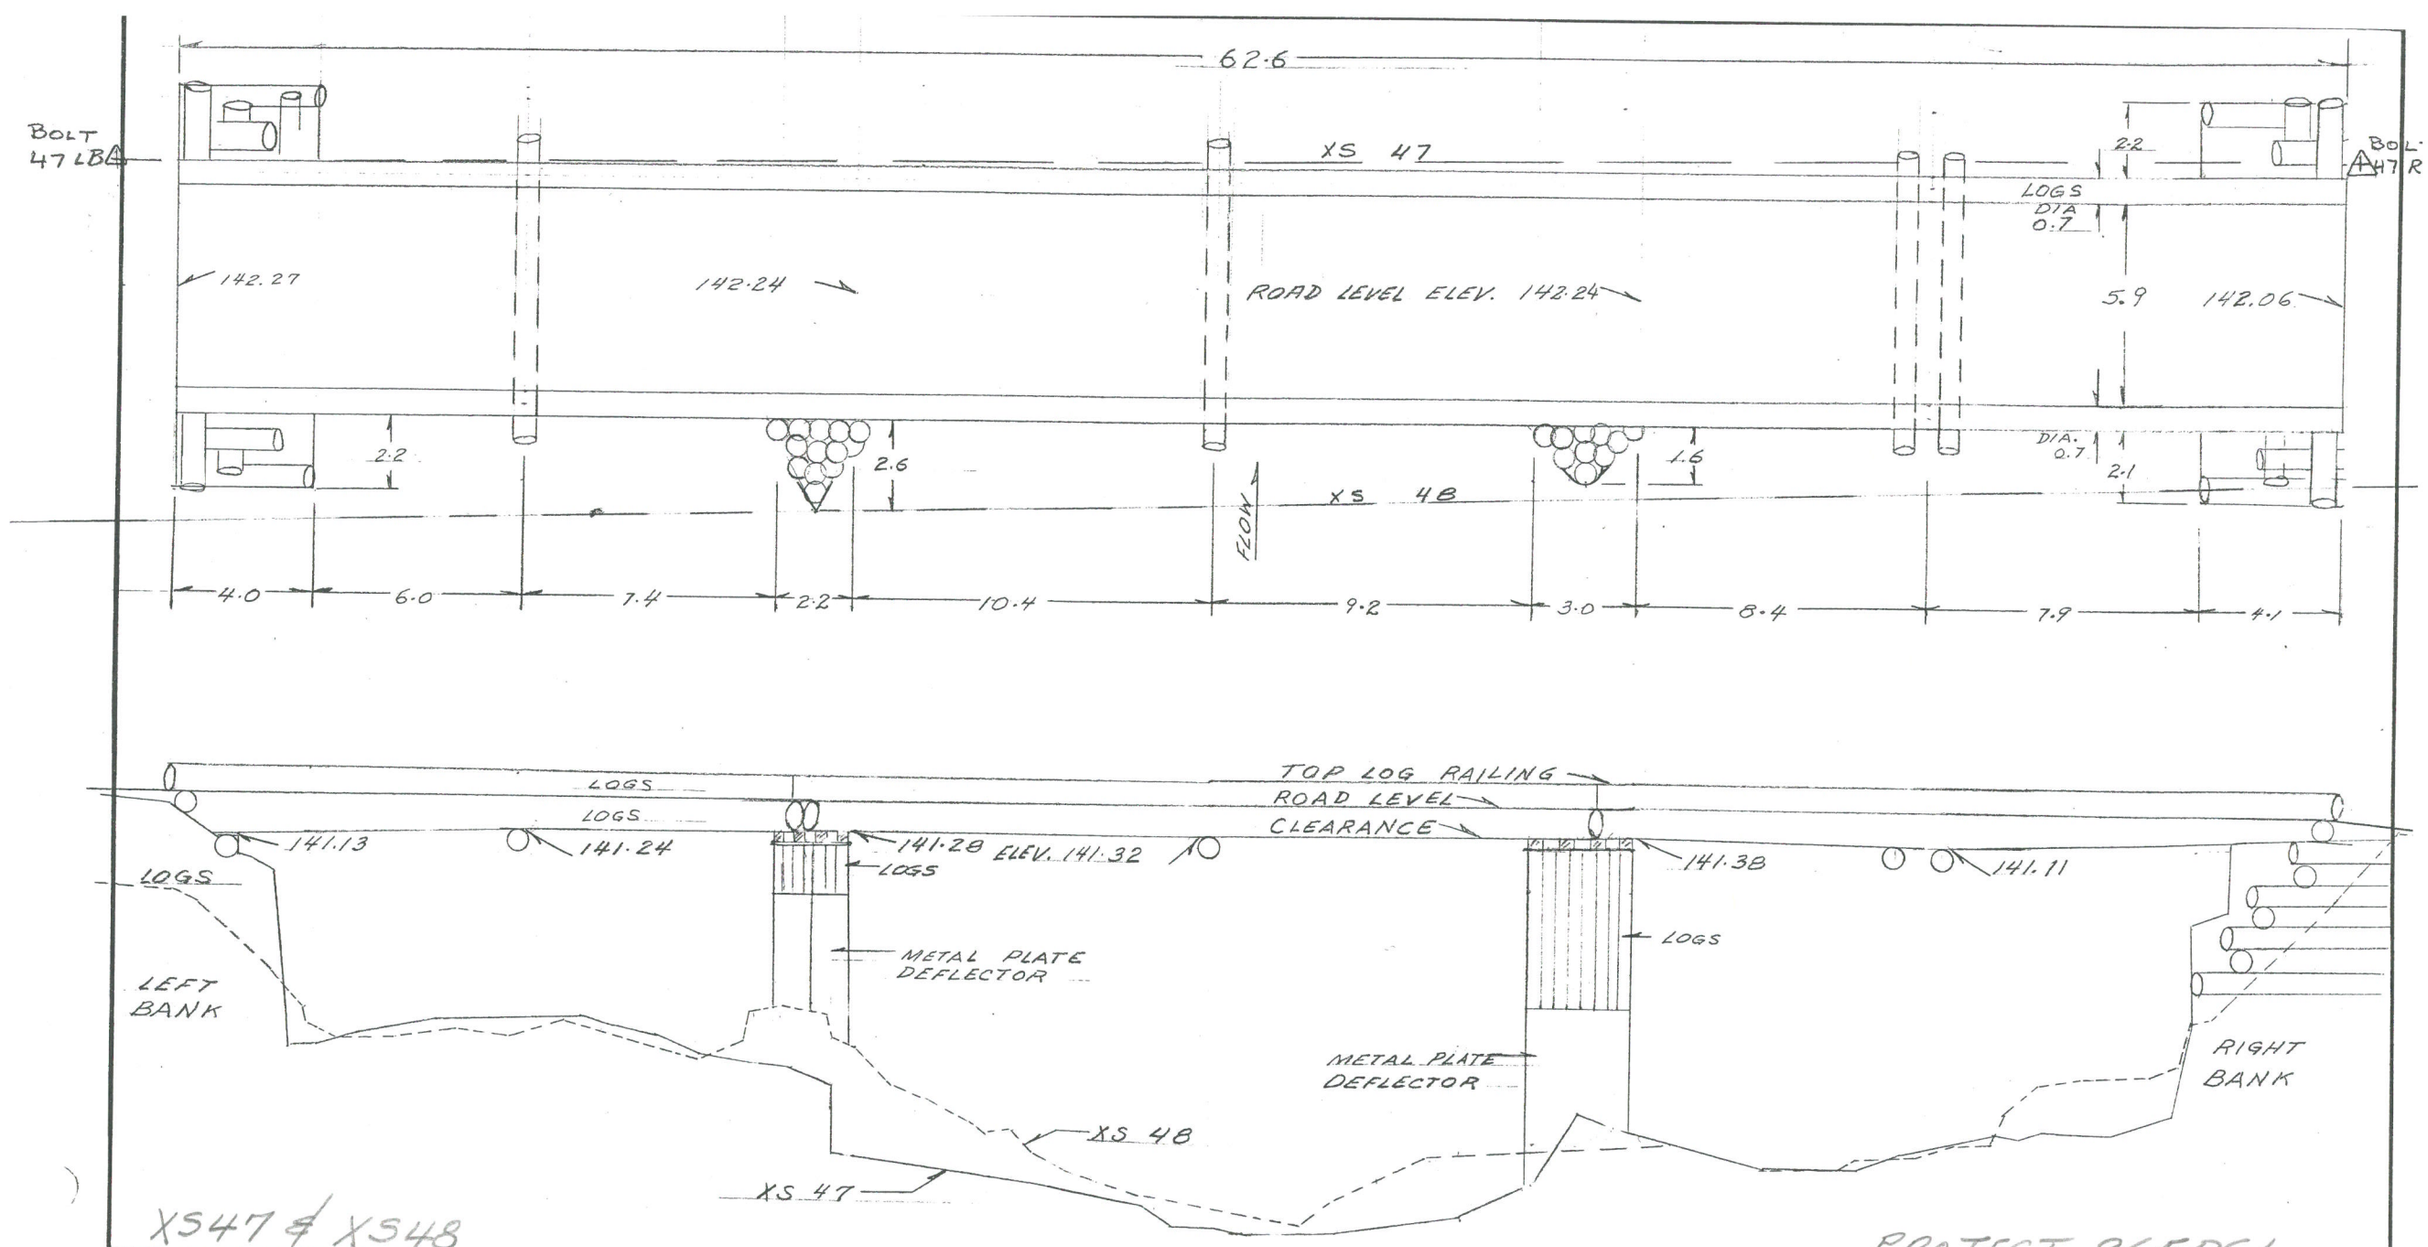

XS47 & XS48

PROJECT 86FDC1

VANCAL-10263

Province of British Columbia
Ministry of Environment
WATER MANAGEMENT BRANCH

TO ACCOMPANY REPORT ON

LOGGING ROAD BRIDGE OVER BELLA COOLA RIVER

SCALE: VERT. 1:200
HOR. 1:200

DATE 87-05-11

DRAWN BY H. BRAZIER

FILE No. _____ DWG No. _____