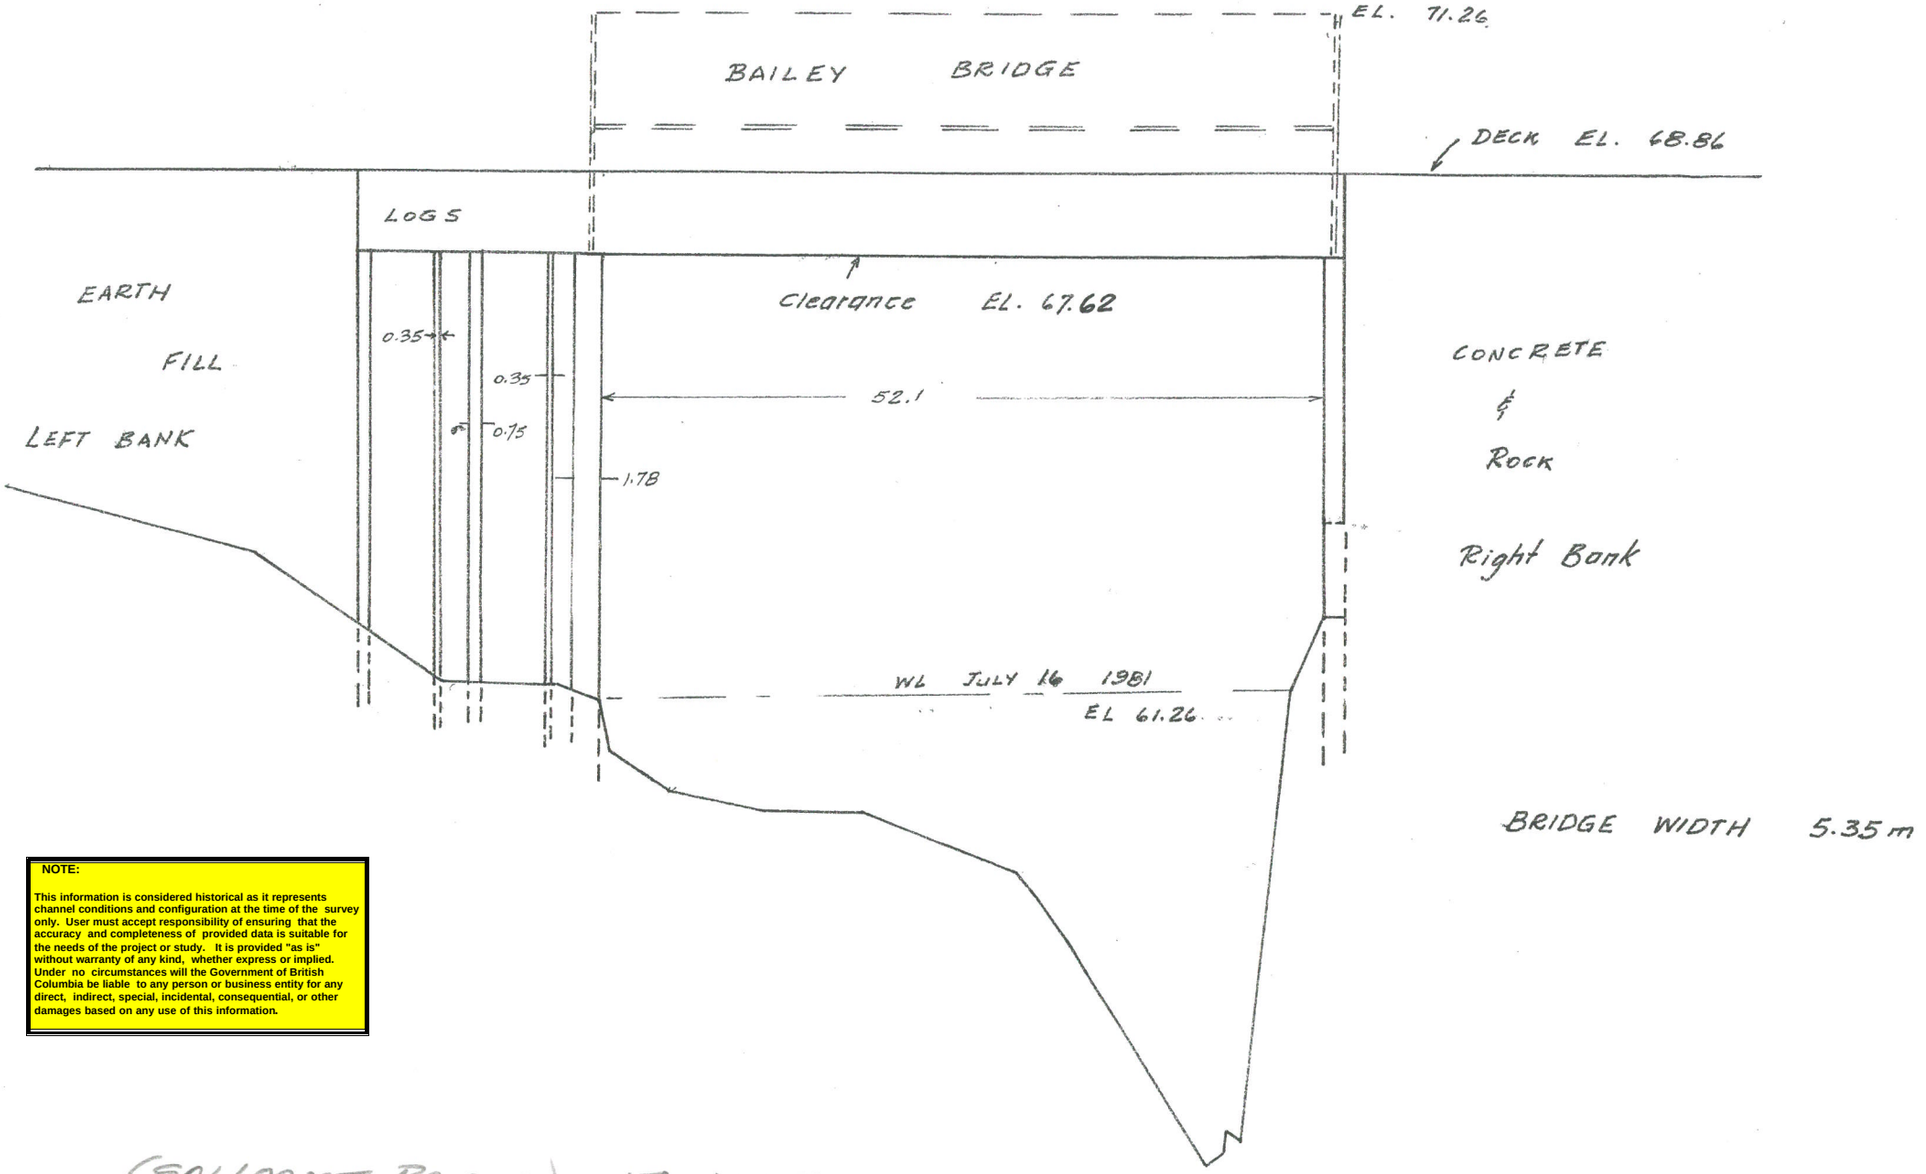


NOTE:

This information is considered historical as it represents channel conditions and configuration at the time of the survey only. User must accept responsibility of ensuring that the accuracy and completeness of provided data is suitable for the needs of the project or study. It is provided "as is" without warranty of any kind, whether express or implied. Under no circumstances will the Government of British Columbia be liable to any person or business entity for any direct, indirect, special, incidental, consequential, or other damages based on any use of this information.

(SALLOOMT BRIDGE) AT XS 70

PROJECT 81 FDC 2

Province of British Columbia
Ministry of Environment
INVENTORY AND ENGINEERING BRANCH

TO ACCOMPANY REPORT ON

BAILEY BRIDGE OVER BELLA COOLA R.

SCALE: VERT. 1:100
HOR. 1:500

DATE
APRIL 1982

ENGINEER

FILE No. _____ DWG No. _____