CAMPBELL AND QUINSAM RIVERS

NOVEMBER 11 1990 FLOODING


HWM'S ESTABLISHED IN THE FIELD BY SPECIAL PROJECTS SECTION
IN NOVEMBER 1990

HWM'S LEVELLED TO GEODETIC ELEVATION ON DECEMBER 3, 1990
BY TECHNICAL SUPPORT SECTION UNDER PROJECT 9036F058
CAMPBELL RIVER NOVEMBER 1990 HWM's

HWM	ELEVATION	DESCRIPTION	FLOODPLAIN DWG.
1	2.32 meters	ABOVE SLAB	88-28-1
2	2.96 meters	CORNER OF FENCE	88-28-1
3	3.18 meters	TOP CONC. WALL D/S END	88-28-2
4	3.20 meters	CORNER PARKING LOT	88-28-2
5	6.40 meters	AT TBM SPIKE XS12 RB	88-28-2
6	8.28 meters	BASE FIR @ CONFLUENCE CAMPBELL & QUINSAM RIVERS	88-28-2

CANADA – BRITISH COLUMBIA

FLOODPLAIN MAPPING PROGRAM

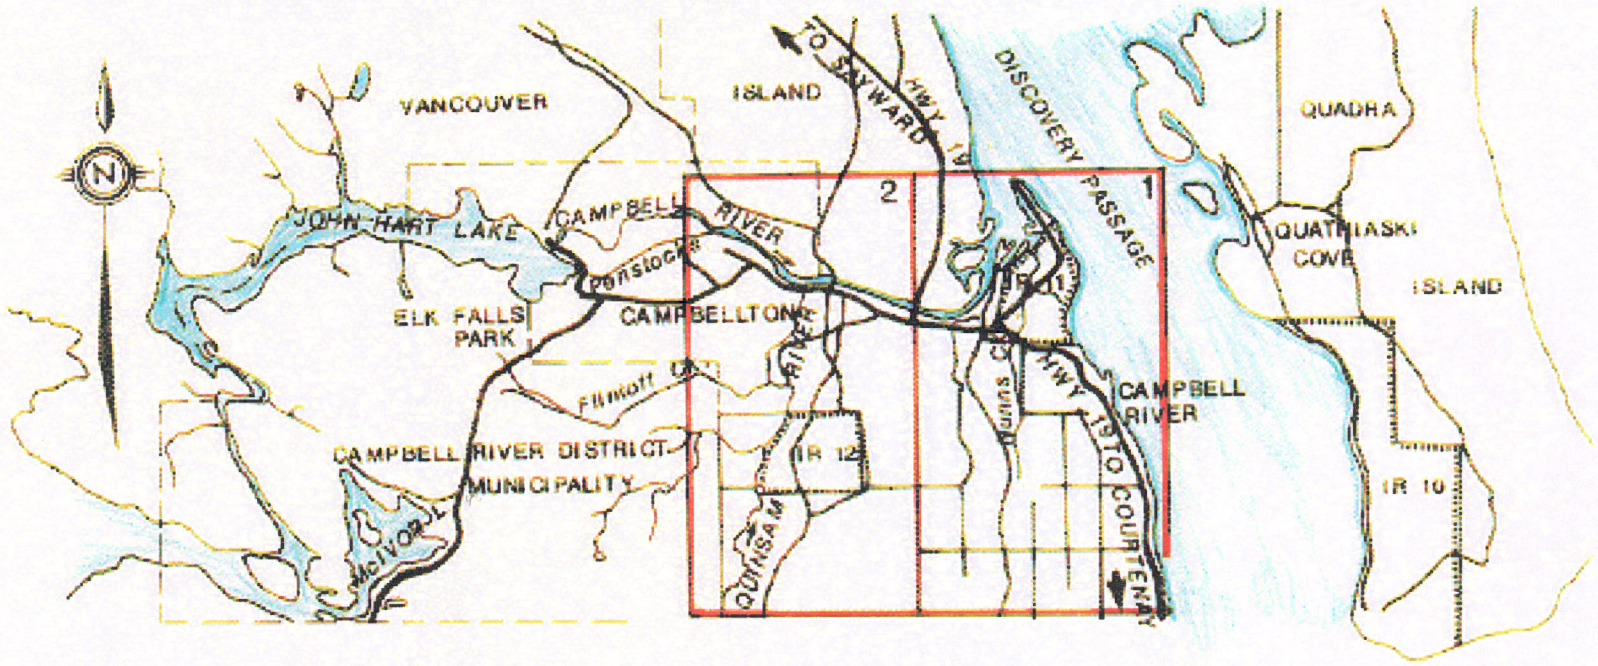

SCALE 1:100000


KEY PLAN


CAMPBELL & QUINSAM RIVERS


DRAWING NO. 88-28 SHEETS 1 TO 2

NTS REF. 92K/3

ISSUED APRIL 1990

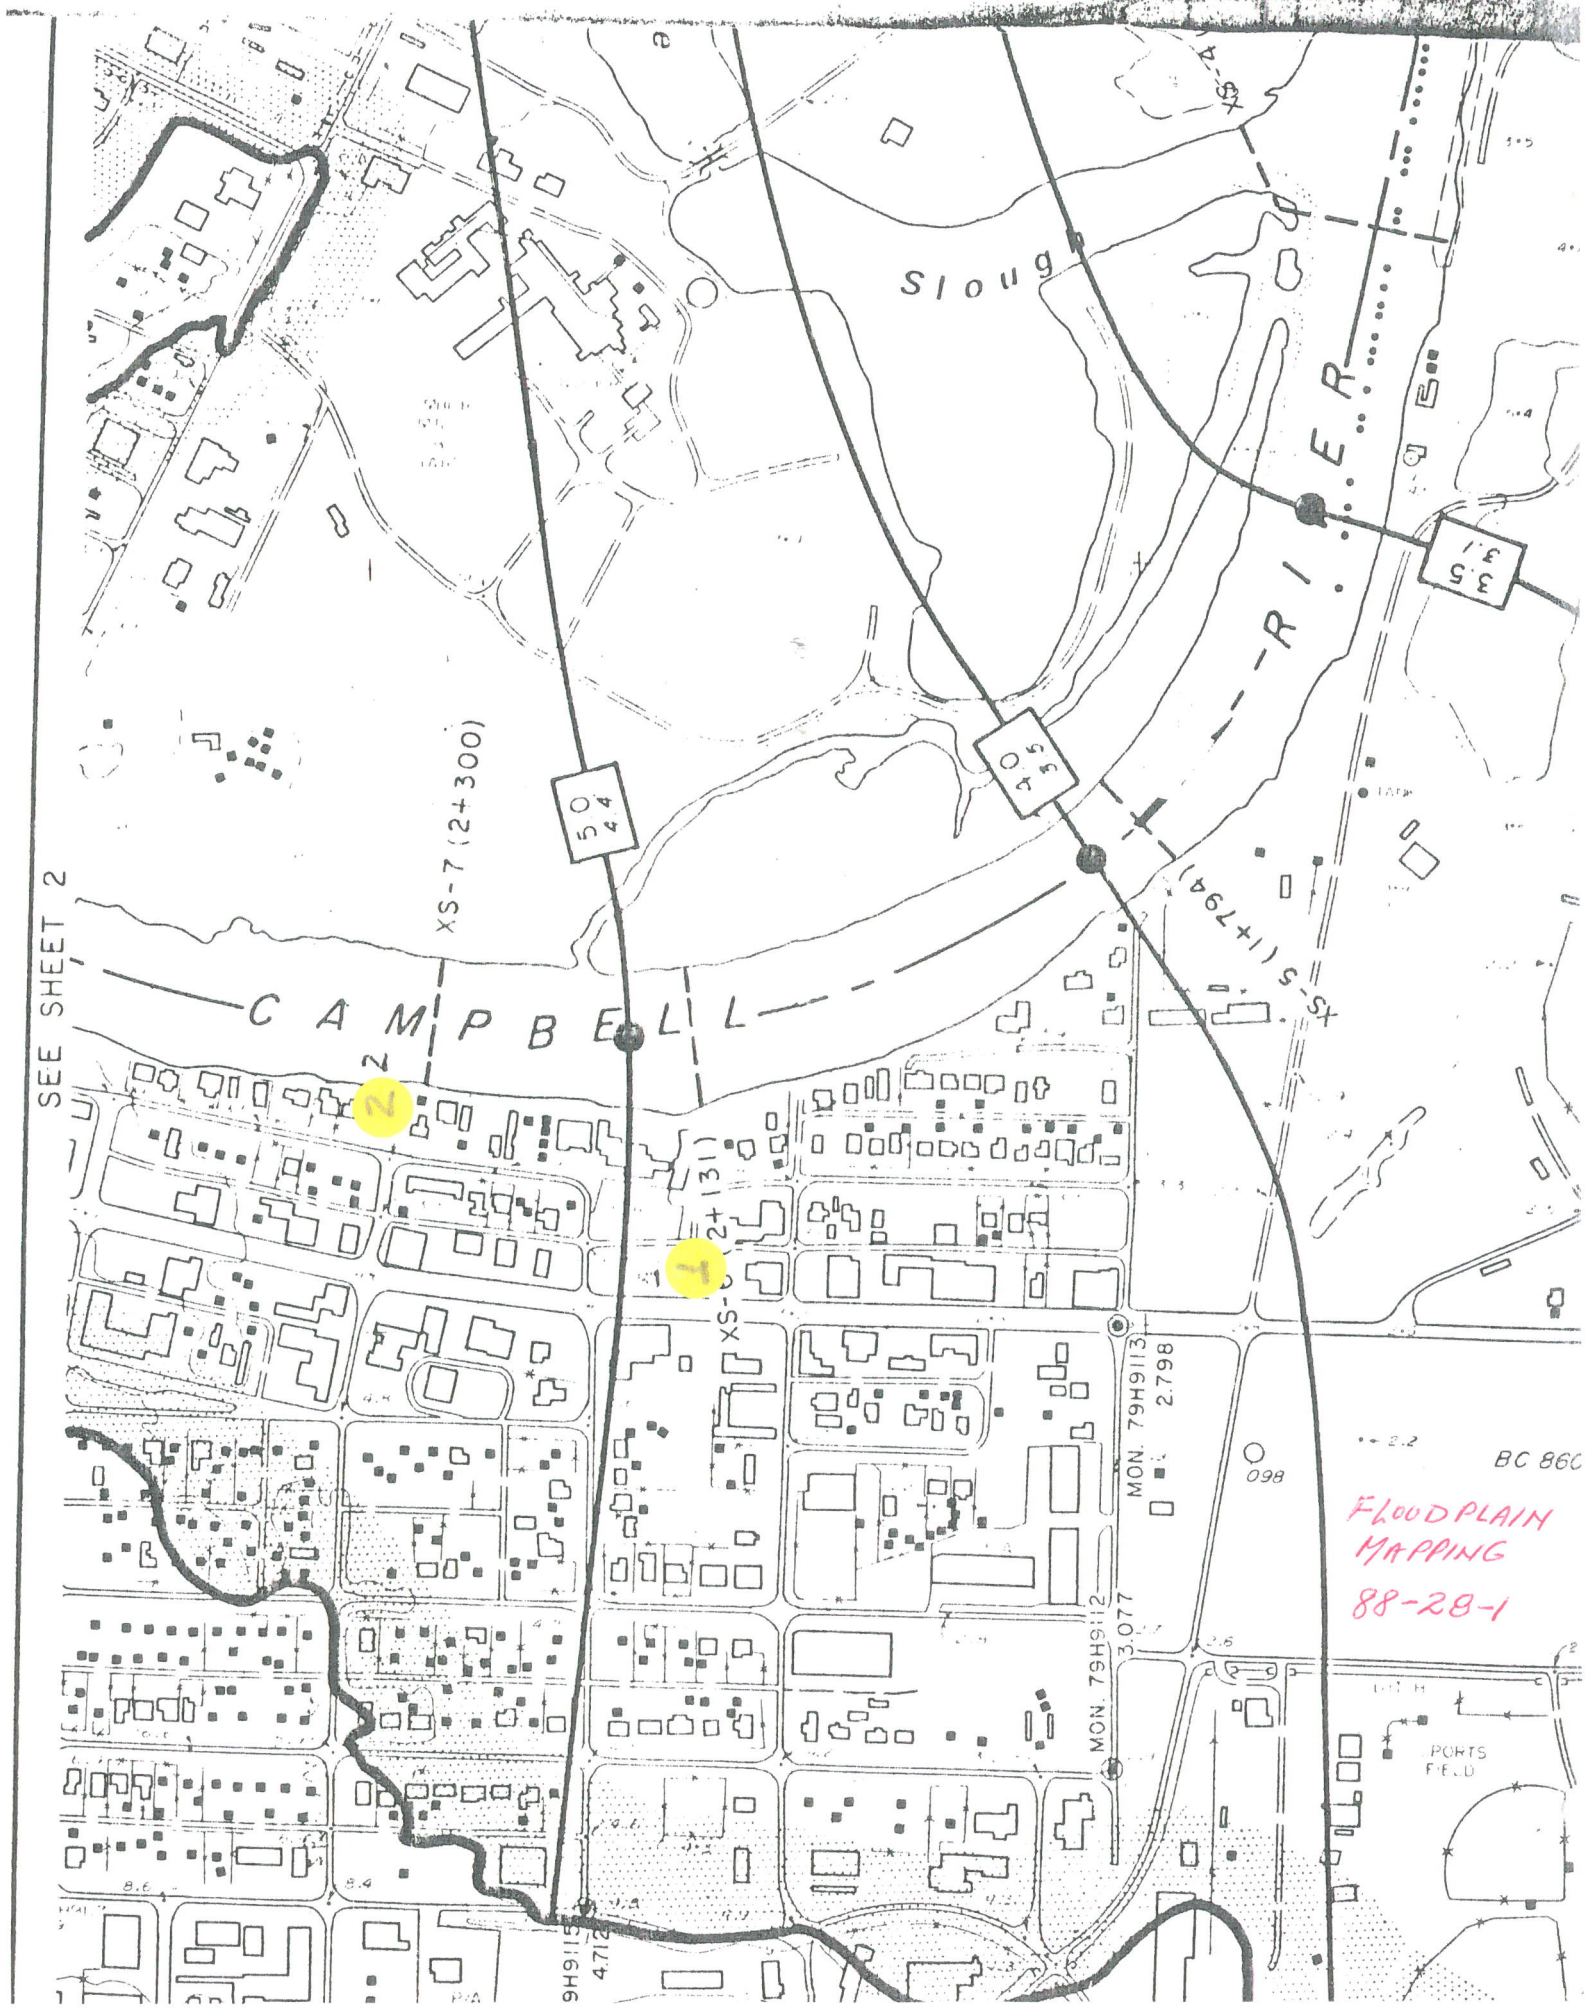
Slough
RIVER
CAMPBELL
SEE SHEET 2
XS-7 (2+300)
XS-6 (2+131)
XS-5 (1+794)
50 44
40 35
35 31
MON. 79H9113 2.798
MON. 79H9112 3.077
098
BC 860
PORTS FIELD
FLOODPLAIN MAPPING
88-28-1

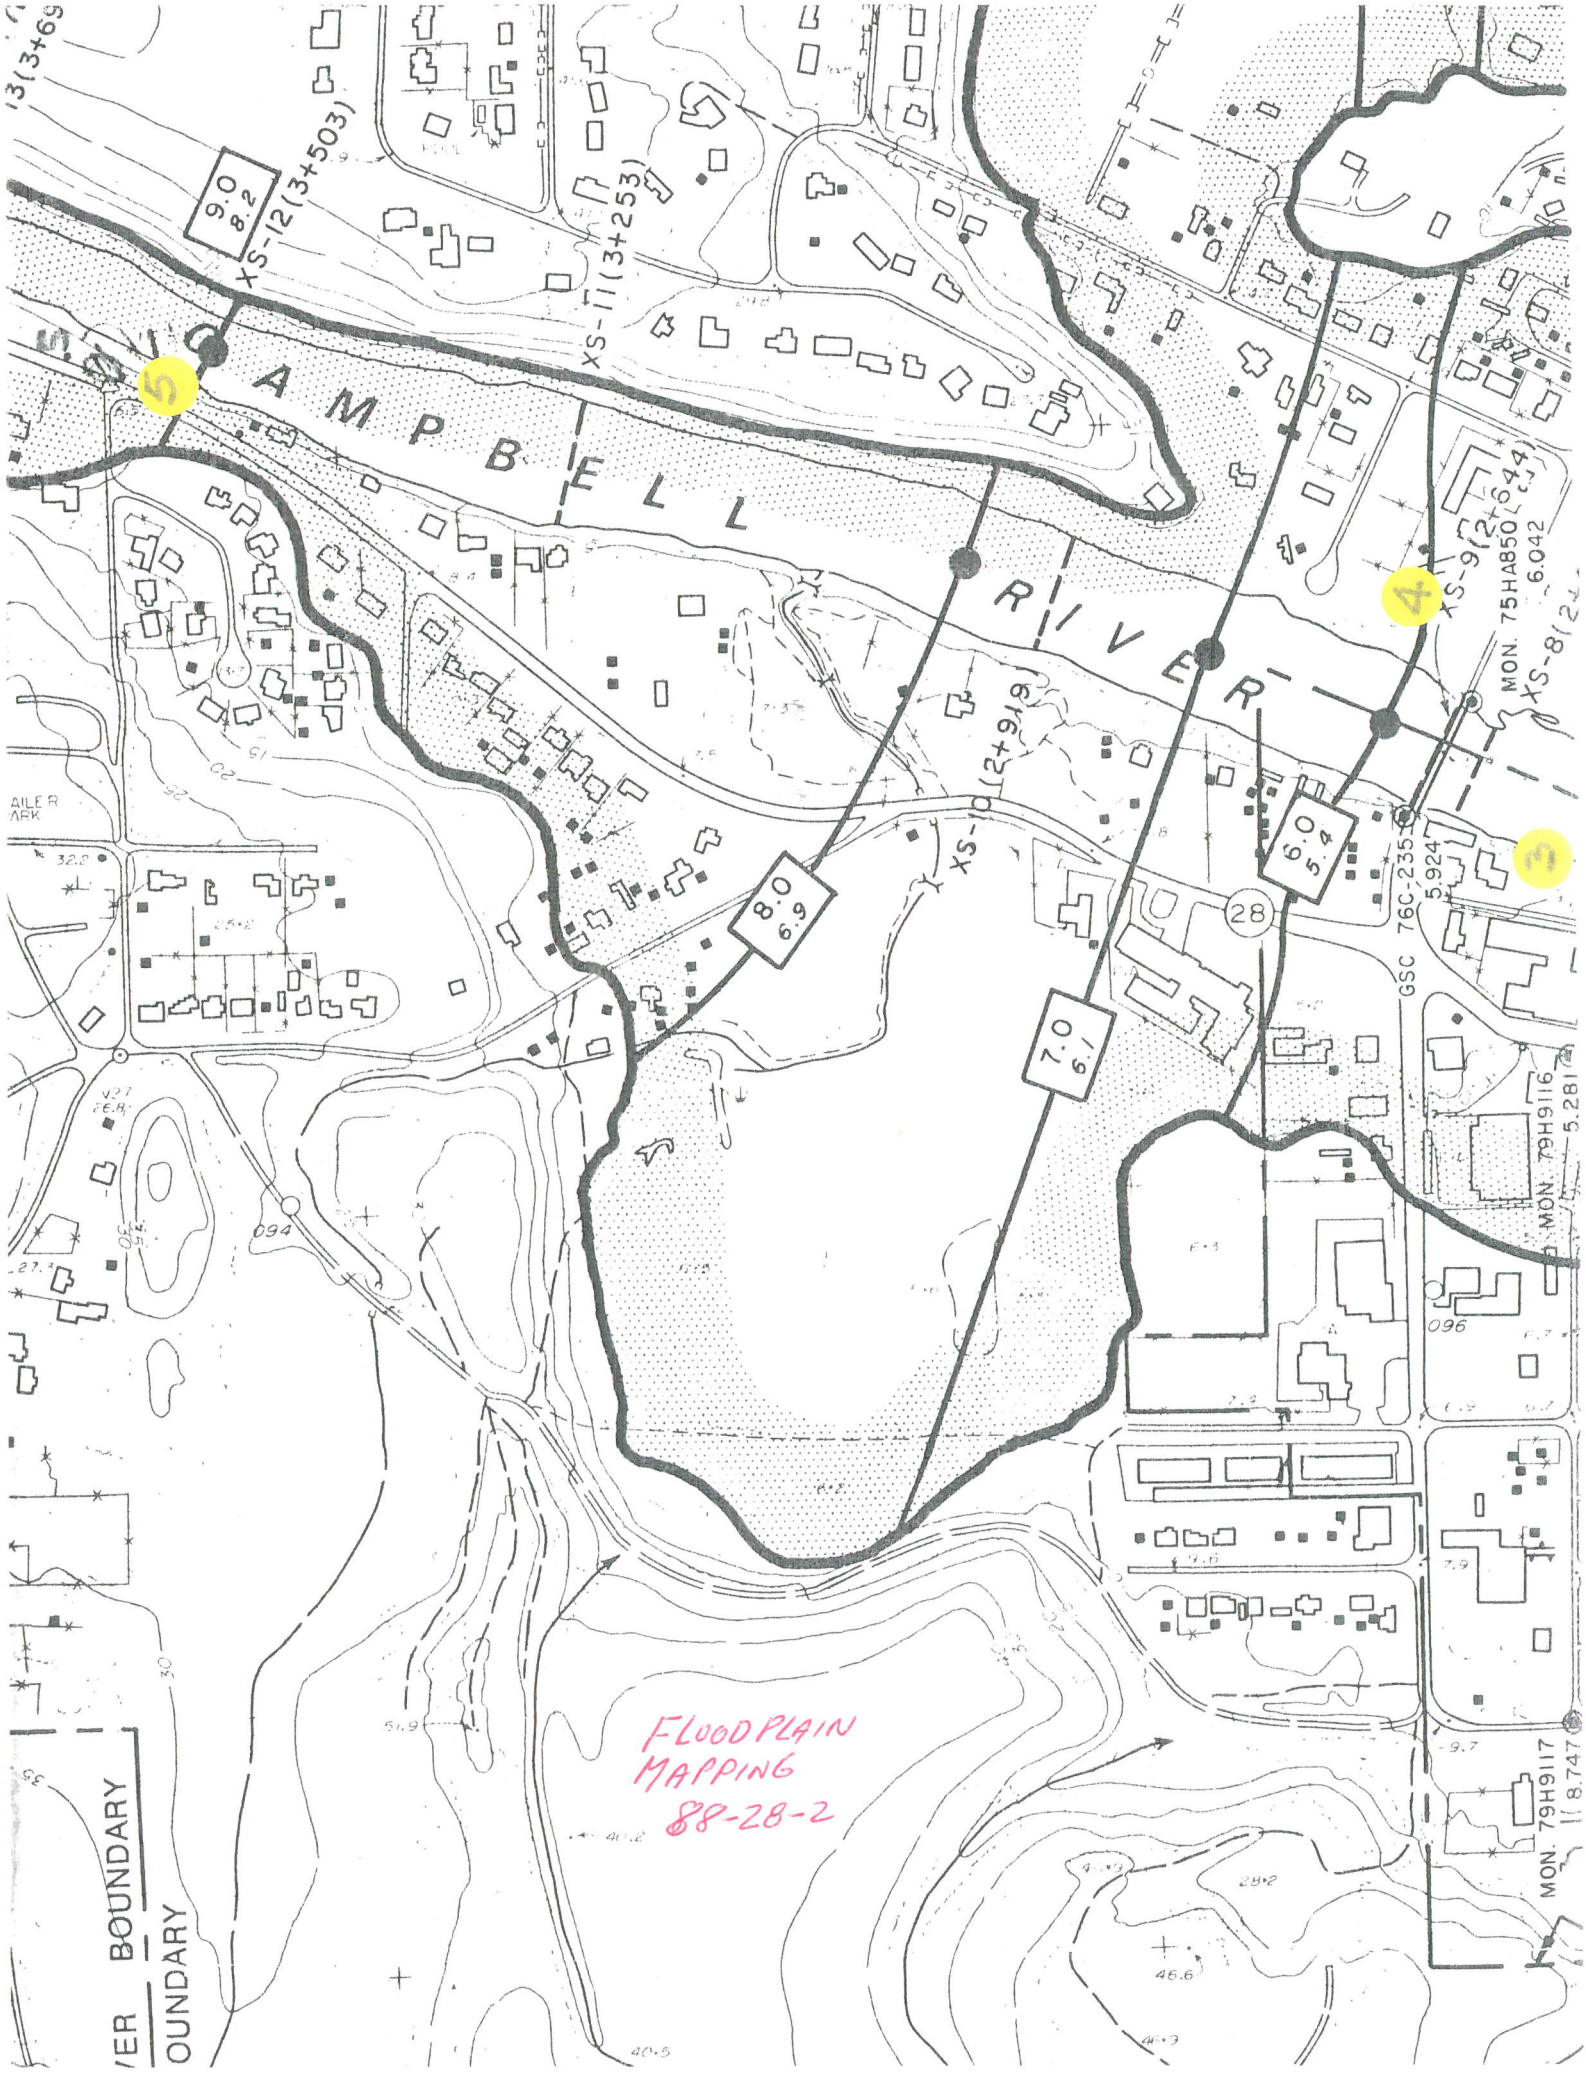
CAMPBELL RIVER
XS-12 (3+503)
XS-11 (3+253)
XS-10 (2+919)
XS-9 (2+644)
XS-8 (2+
9.0
8.2
8.0
6.9
7.0
6.1
6.0
5.4
MON. 75HA850
6.042
5.924
GSC 76C-235
MON. 79H9116
5.281
MON. 79H9117
8.747
28
5
4
3
094
096
FLOOD PLAIN
MAPPING
88-28-2
BOUNDARY
OUNDARY

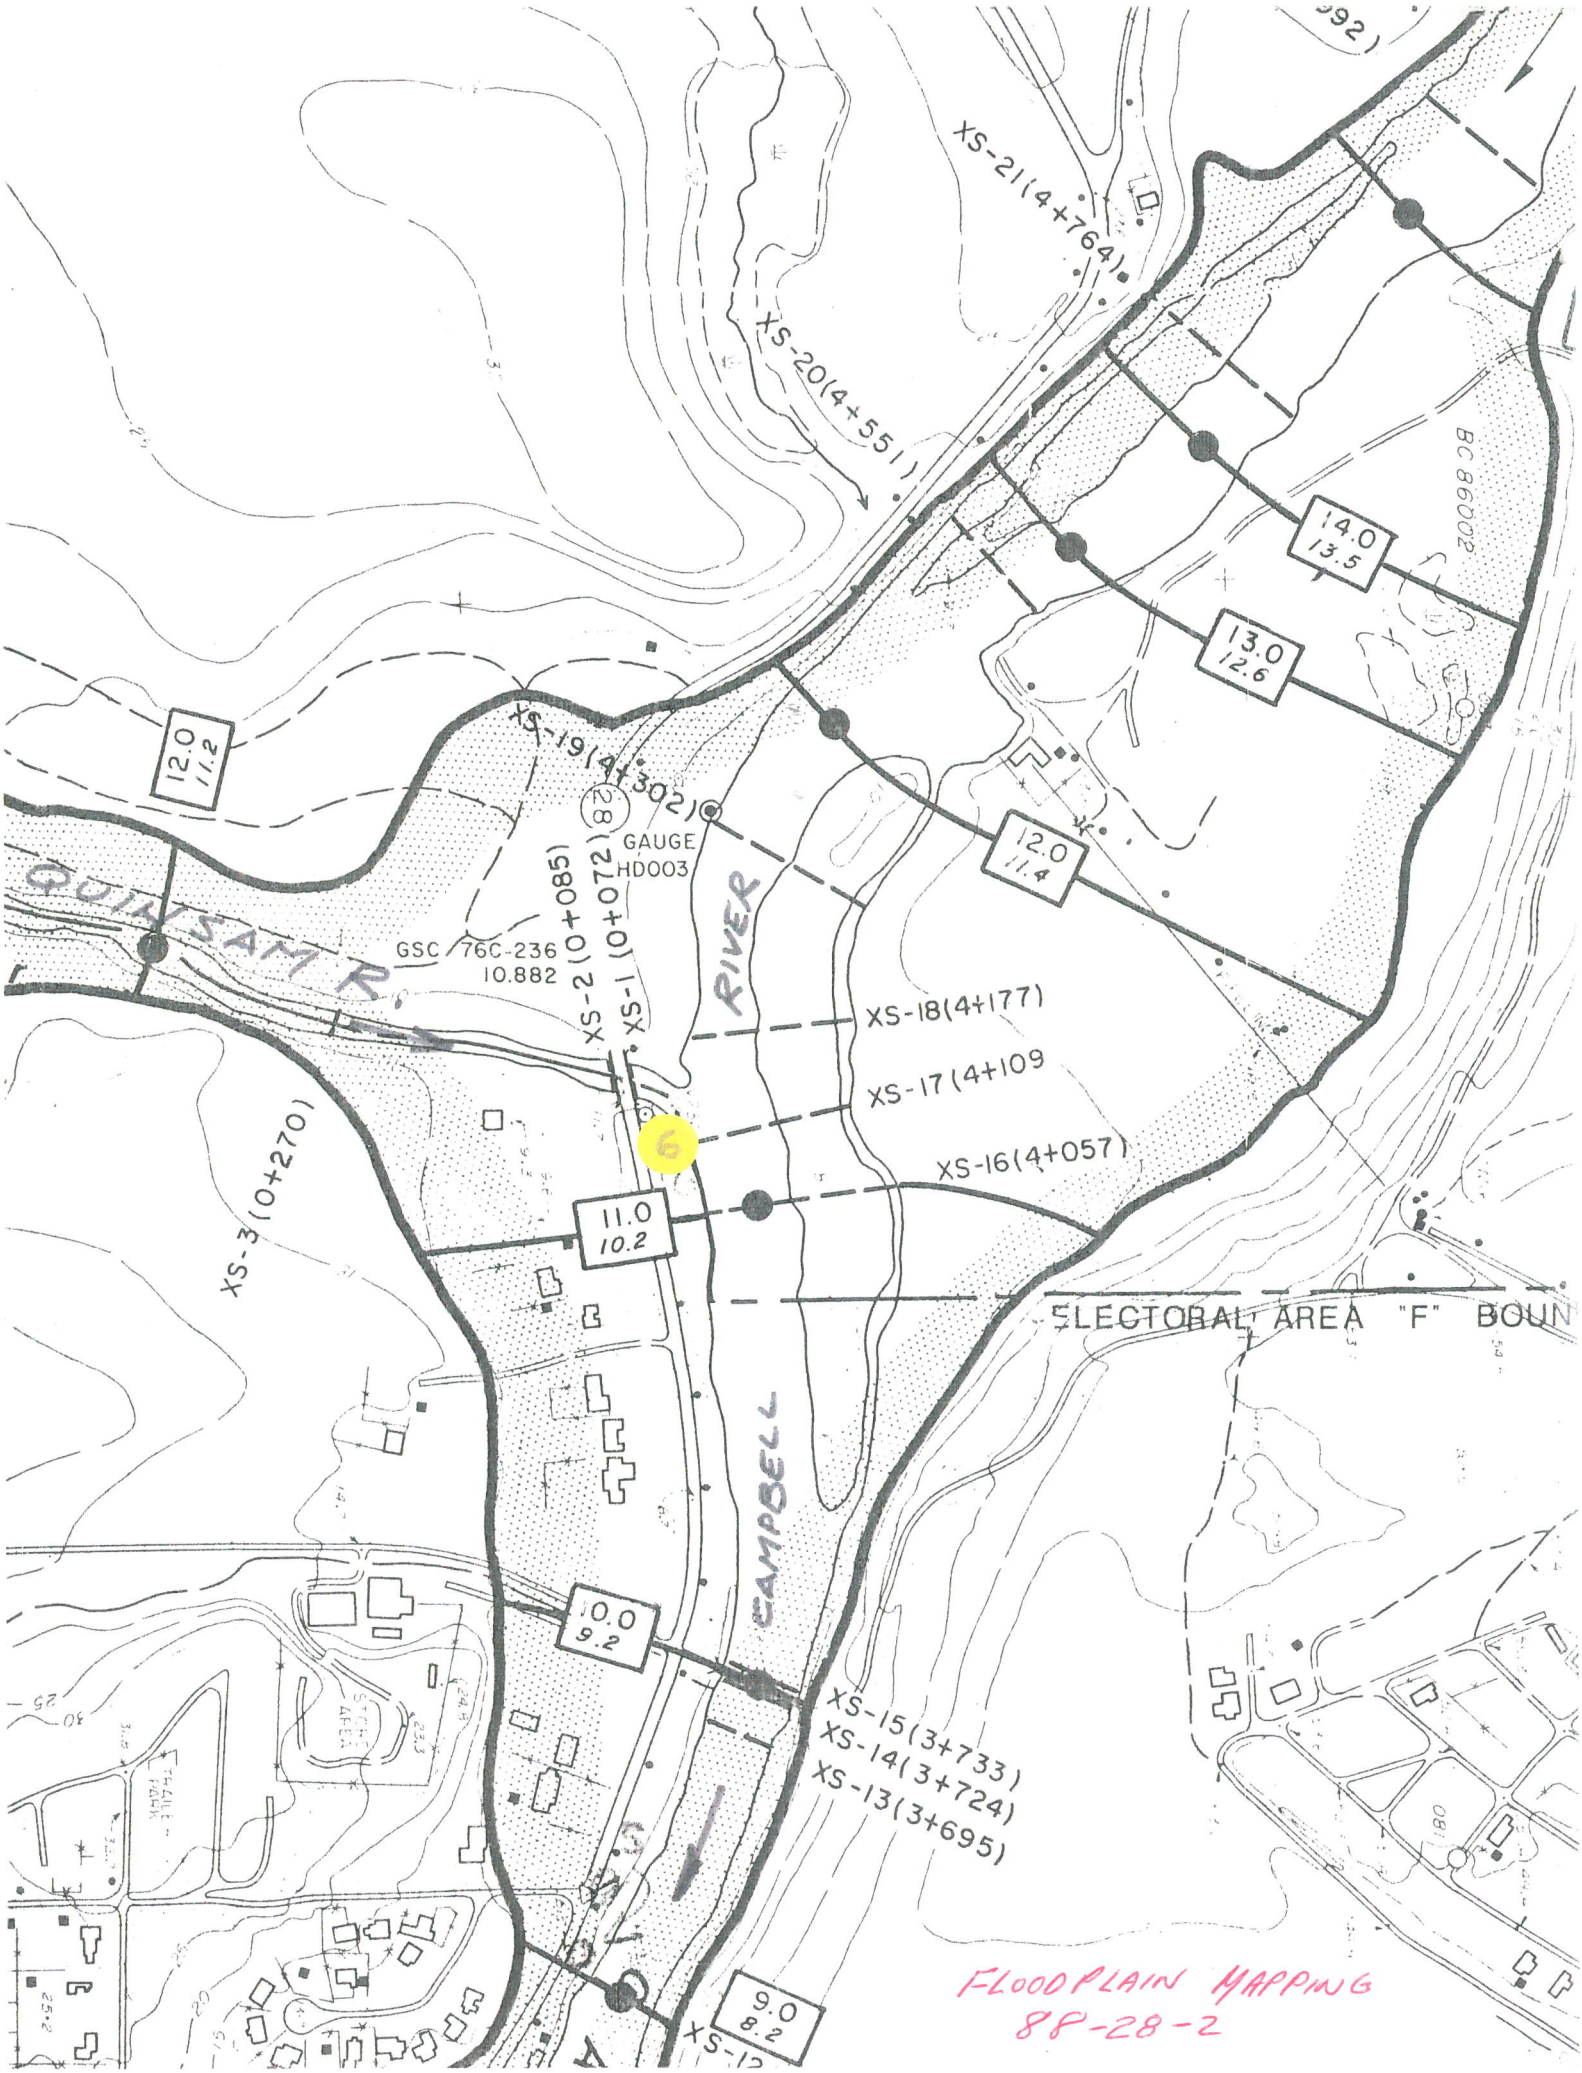

FLOODPLAIN MAPPING
88-28-2

CAMPBELL RIVER AT CAMPBELTON
NOVEMBER 11, 1990 FLOODING
HIGH WATER MARK LOCATIONS

SANDBAGGED ELECTRICAL BOX @ DOWNSTREAM END OF CAMPBELL RIVER LODGE PARKING LOT



H.W.M. #90-1
0.3m ABOVE SLAB @ N.E. CORNER OF SMALL BUILDING D/S OF C.R. LODGE PARKING LOT



CAMPBELL RIVER AT CAMPBELTON

NOVEMBER 11, 1990 FLOODING

HIGH WATER MARK LOCATIONS

H.W.M. #90-2
CORNER OF FENCE AND WOOD SHED @ GROUND LEVEL REAR OF 1900-19th STREET & SPRUCE



H.W.M. #90-3
TOP OF D/S END OF CONCRETE RETAINING WALL ON RIVERSIDE OF NEW HOUSE 19th STREET R/B D/S CAMPBELL RIVER BRIDGE
(RIVER SPORTSMAN)



CAMPBELL RIVER AT CAMPBELTON
NOVEMBER 11, 1990 FLOODING
HIGH WATER MARK LOCATIONS

H.W.M. #90-4
CORNER OF PARKING LOT AND DRIVEWAY @ RUSTIC MOTEL L/B U/S CAMPBELL RIVER BRIDGE



H.W.M. #90-5
@ T.B.M. NAIL
XS-12 R/B D/S DETWEILER ROAD



CAMPBELL RIVER AT CAMPBELTON

NOVEMBER 11, 1990 FLOODING

HIGH WATER MARK LOCATIONS

H.W.M. #90-6
BASE OF 6" FIR @ XS-17 D/S OF CONFLUENCE OF CAMPBELL AND QUINSAM RIVERS

