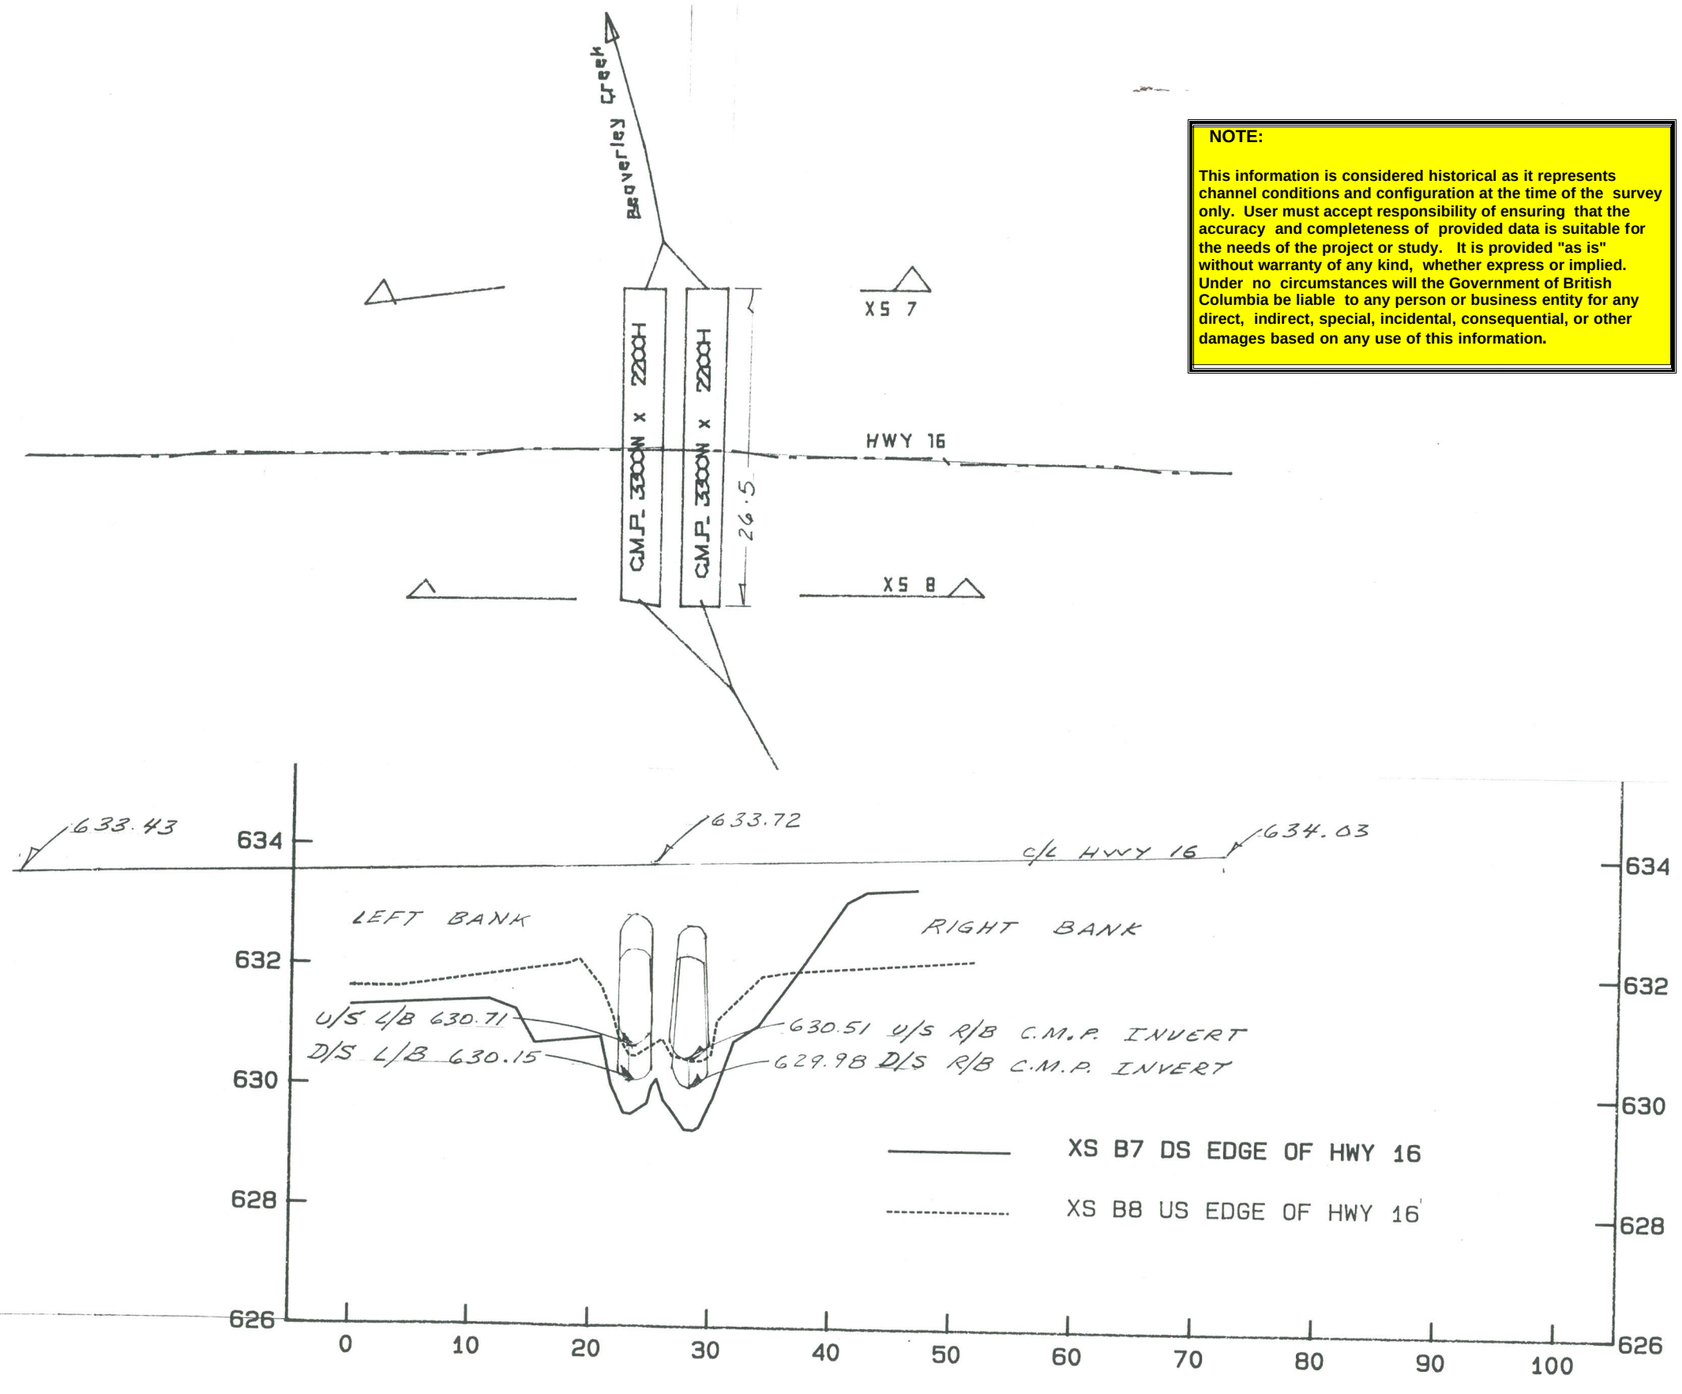


NOTE:

This information is considered historical as it represents channel conditions and configuration at the time of the survey only. User must accept responsibility of ensuring that the accuracy and completeness of provided data is suitable for the needs of the project or study. It is provided "as is" without warranty of any kind, whether express or implied. Under no circumstances will the Government of British Columbia be liable to any person or business entity for any direct, indirect, special, incidental, consequential, or other damages based on any use of this information.


H = 1: 500 V = 1: 100

XS7 & XS8

BEAVERLEY CREEK HWY 16 PROFILE 2+005 SEPT 24 '93

STATIONS		DISTANCE	CHAINAGE	ELEV	NO.	NAME OR REMARKS
959	459		0.00	633.43	1	CL-HWY
		52.60				
958	458		52.60	633.72	2	CL-HWY
		47.15				
957	457		99.74	634.03	3	CL-HWY

BEAVERLY CREEK HWY 16 PROFILE AT X57 & X58

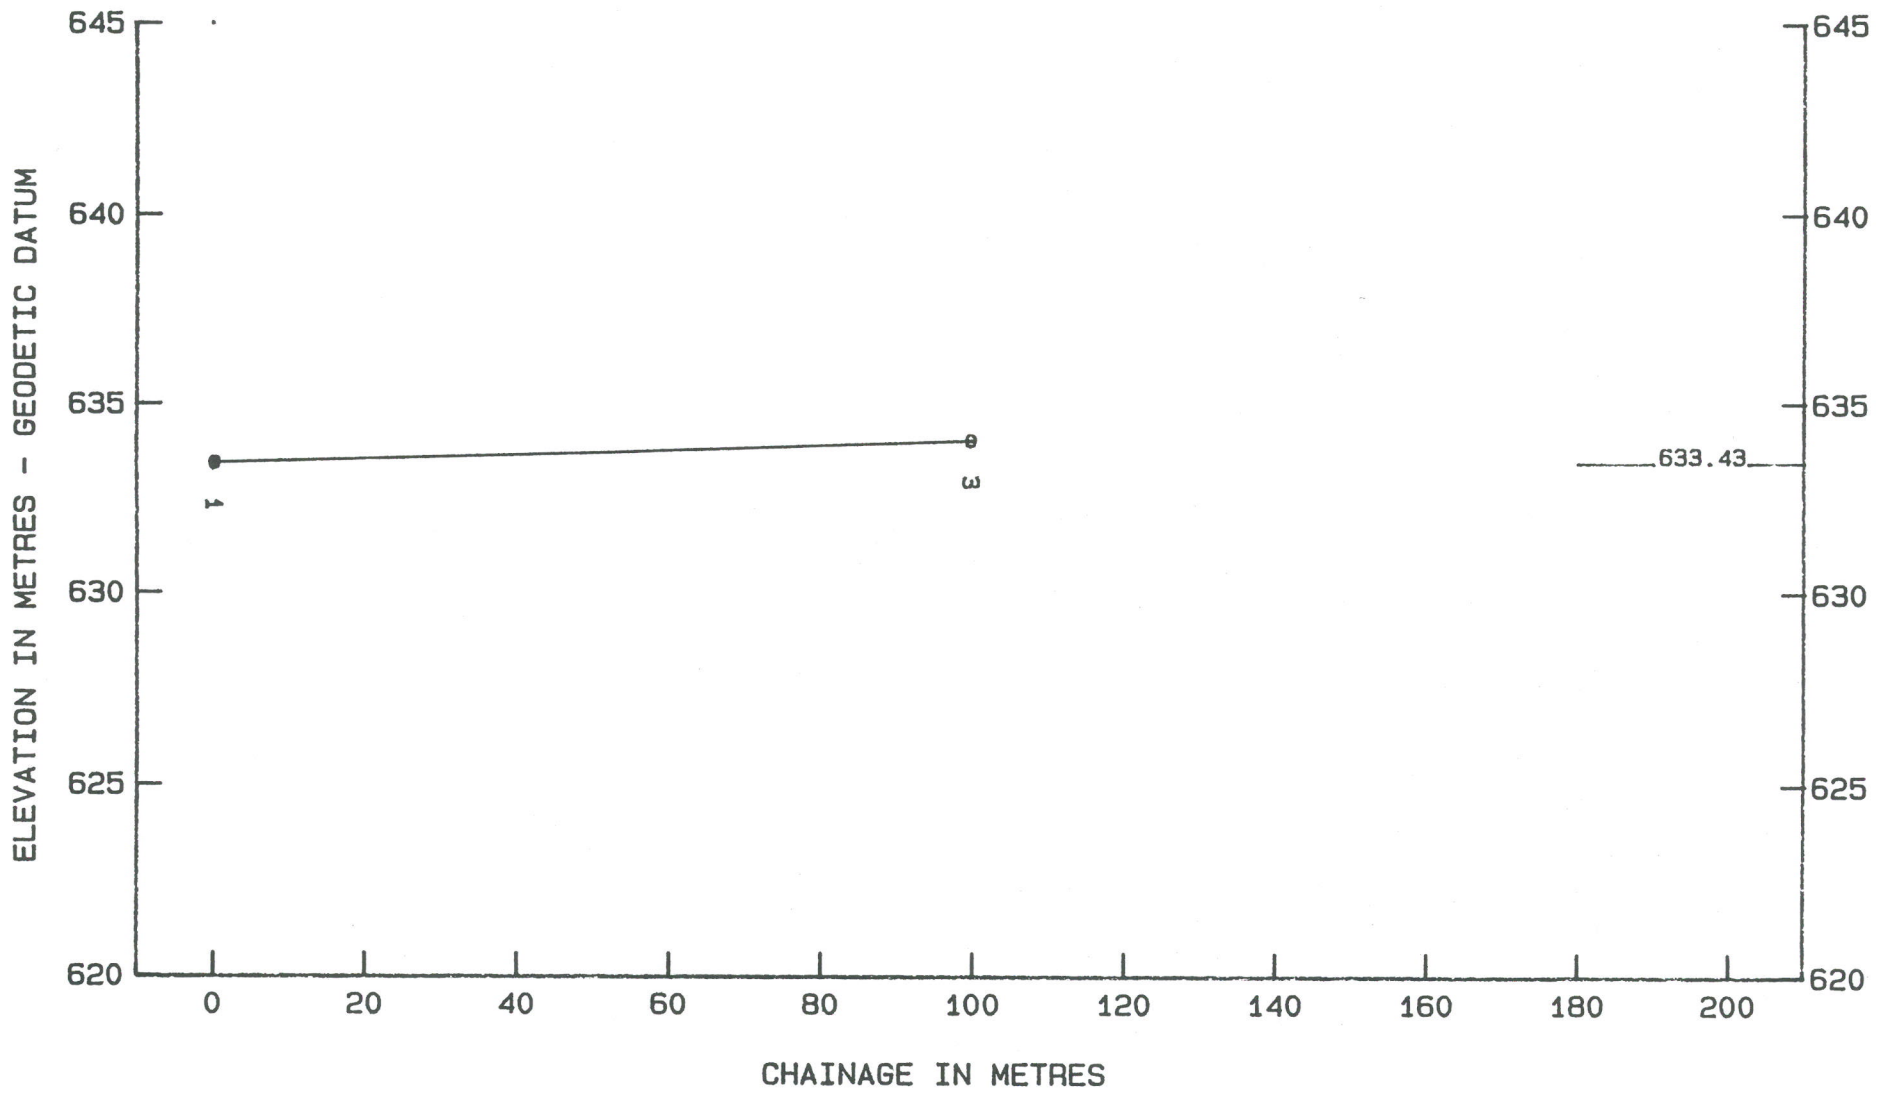

B.C. ENVIRONMENT, LANDS AND PARKS WATER MANAGEMENT DIVISION HYDROLOGY BRANCH - TECHNICAL SUPPORT SECTION	PROJECT NO: 9330F043	S C A L E	
	SURVEY DATE: SEP-1993	H = 1: 1000	V = 1: 200