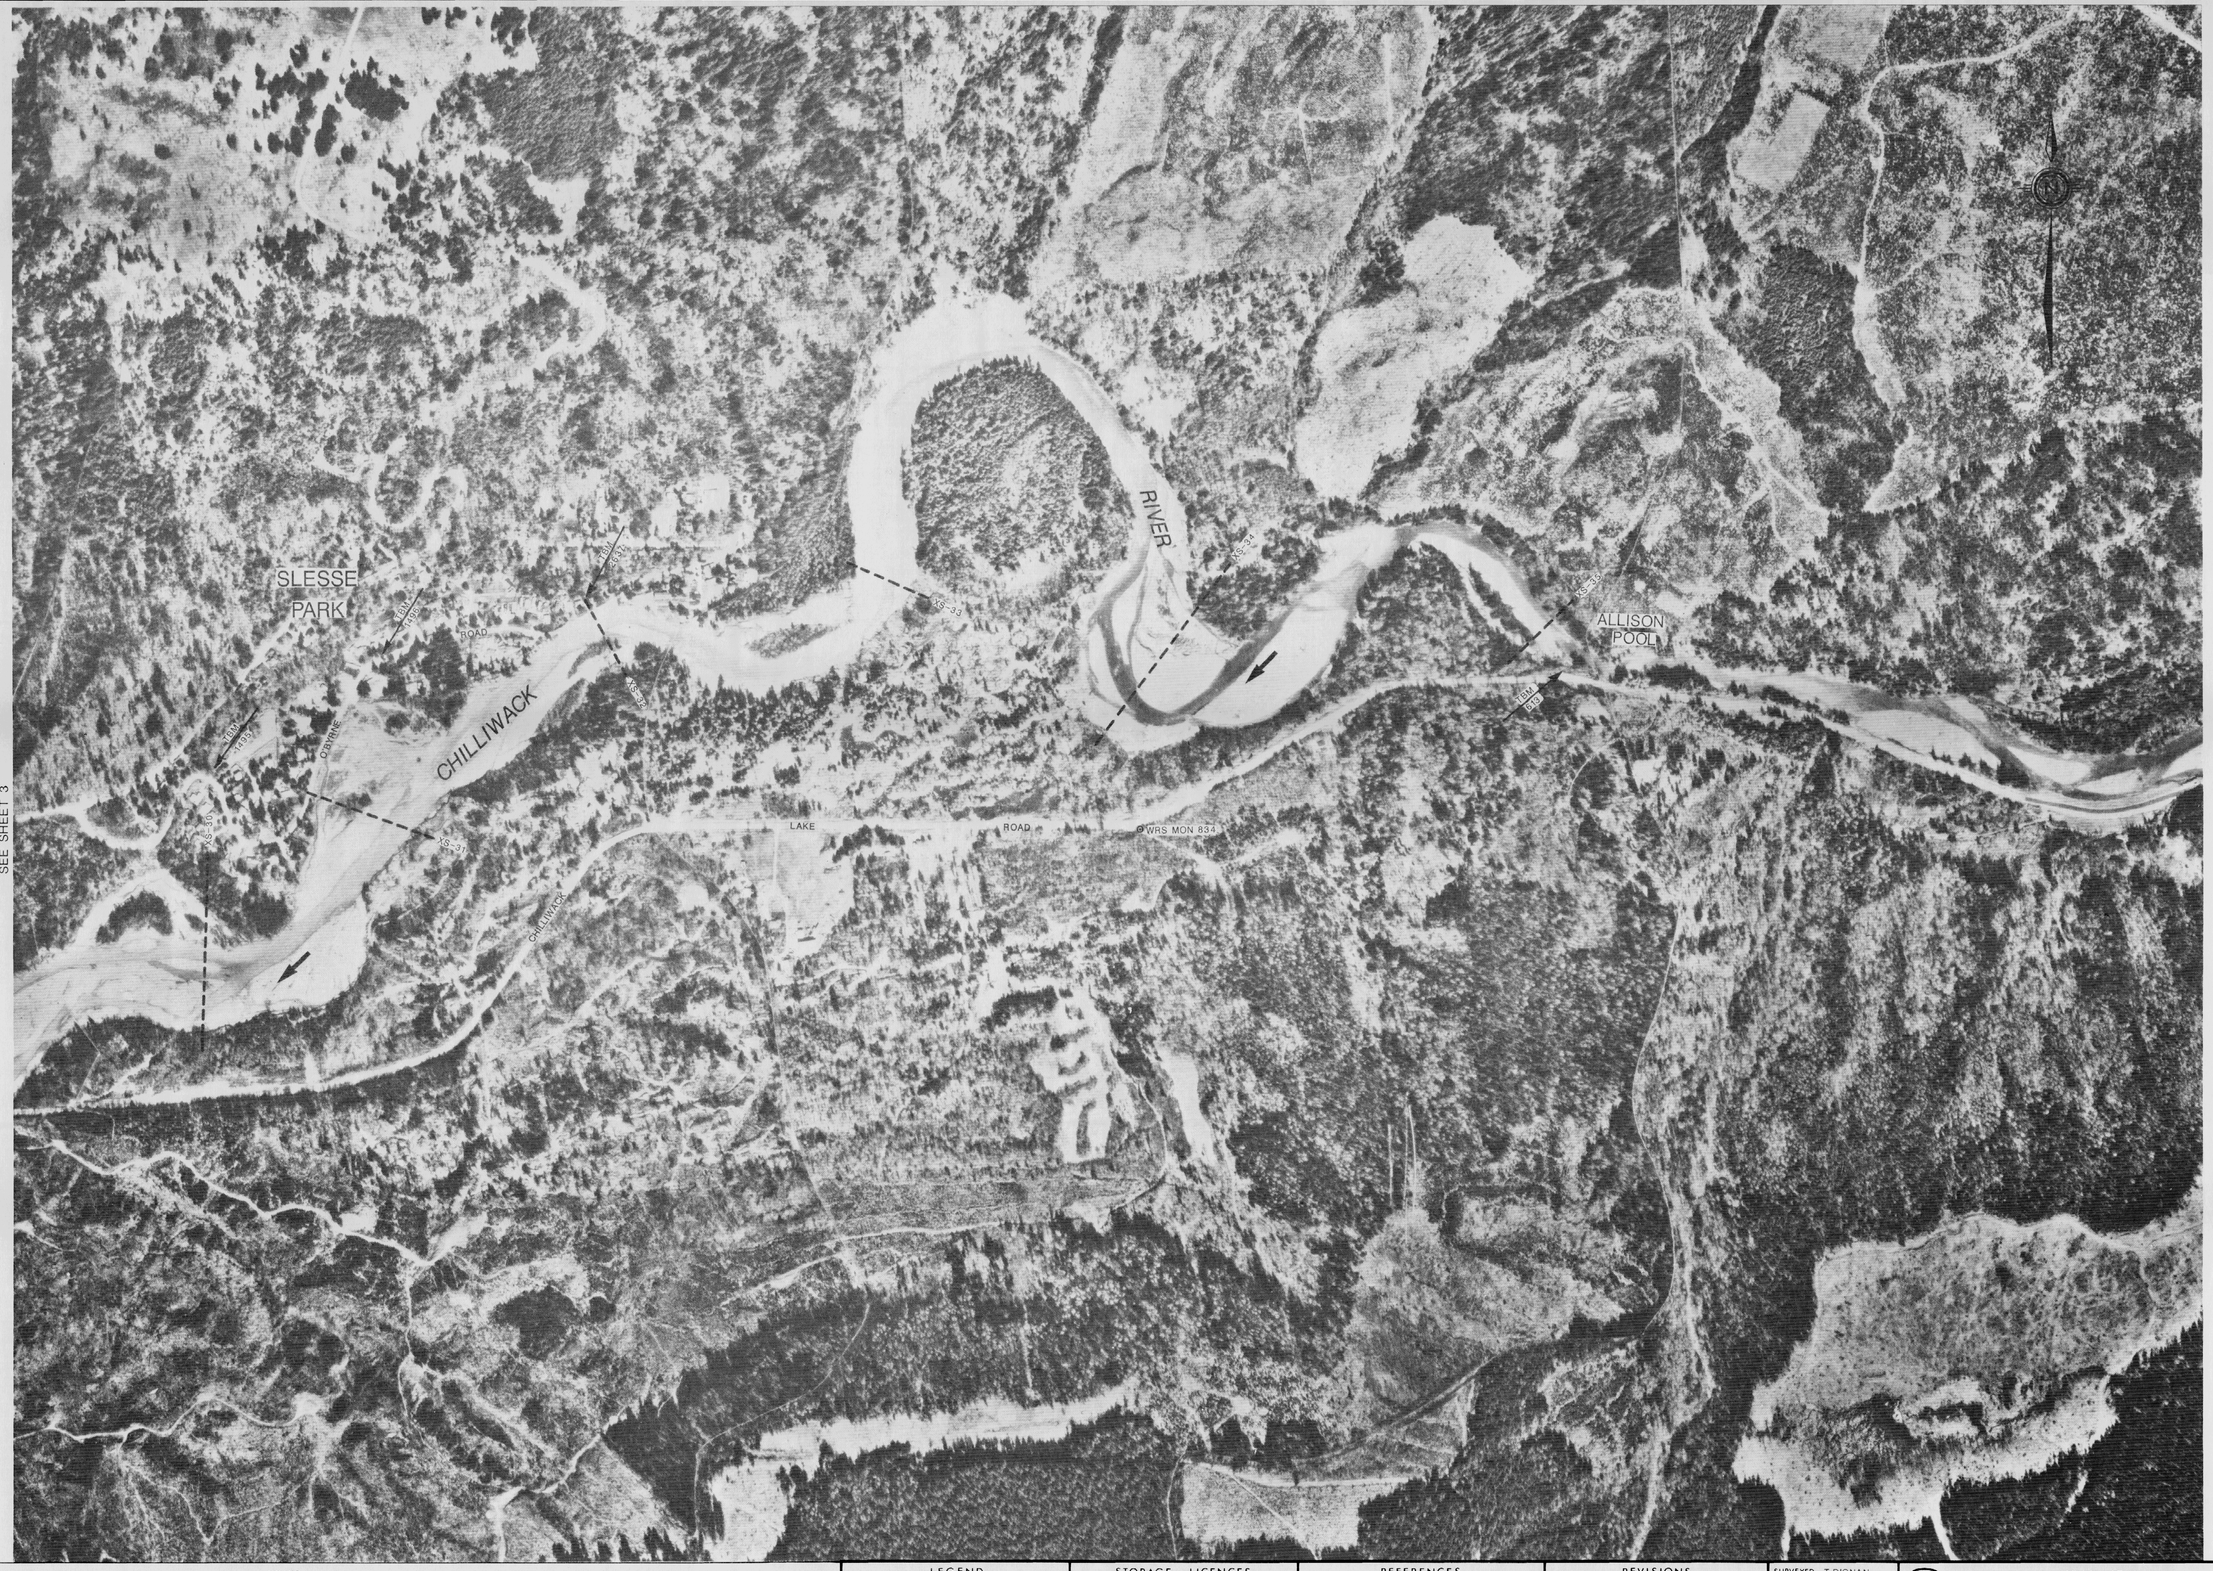



NOTES

Uncontrolled mosaic prepared by McElhanney Engineering Services Ltd.

Reference No. 1370-0 Scale 1:20000
Airphoto Flight R. 304 Line 5 Frames 1 to 21 incl.

Cross section positions shown are as established in May 1991 and in most cases overlie previous cross sections.

Vertical control is Geodetic Survey of Canada datum and referred to existing monuments established under project 76FDC4, November 1976.

Horizontal control is referred to Bolt B/B Cross Section 2 and Station 70 as established under Project 90038052, March 1990.

Reference Points

Water Management Division

| | Elevation |
|---|---|
| WRS BM 834 | 163.901 |
| TBM 1495 | 134.719 |
| TBM 1496 | 134.694 |
| TBM 2637 | 138.277 |
| TBM 613 | 169.938 |

LEGEND

- TRIANGULATION STATION
- REFERENCE MONUMENT (R.CON. or P.ROCK)
- 50 000 HORIZ. CONTROL POINT
- 60 000 VERT. CONTROL POINT
- T.B.M. TEMPORARY BENCH MARK
- TEMPORARY REFERENCE POINT
- ROAD, TRAIL, CREEK,
- CREEK INTERMITTENT, SWAMP
- BASIN, SUB BASIN
- AIR PHOTO CENTER

STORAGE LICENCES

| LICENCE | PRIORITY DATE | AUTHORIZED ACRE-FEET | DEVELOPED ACRE-FEET |
|---|---|---|---|

REFERENCES

| DWG. No. | DESCRIPTION | DATE |
|---|---|---|

REVISIONS

| No. | DESCRIPTION | DATE |
|---|---|---|

**NOTE:**

**This information is considered historical as it represents channel conditions and configuration at the time of the survey only. User must accept responsibility of ensuring that the accuracy and completeness of provided data is suitable for the needs of the project or study. It is provided "as is" without warranty of any kind, whether express or implied. Under no circumstances will the Government of British Columbia be liable to any person or business entity for any direct, indirect, special, incidental, consequential, or other damages based on any use of this information.**

SURVEYED T.DIGNAN
DATE MAY 1991
COMPILED B.BOYD
CHECKED
DATE AUG.1991
DRAWN N.A.
APPROVED
HEAD, DRAFTING SECTION
DATE
ENGINEER

Province of British Columbia
Ministry of Environment
Water Management Division

UNCONTROLLED MOSAIC OF

# CHILLIWACK RIVER

VEDDER CROSSING TO ALLISON POOL

SHOWING LOCATIONS OF CROSS SECTIONS

APPROVED _____ DATE Nov 12/92
HEAD, TECHNICAL SUPPORT SECTION

FILE No.
Branch

SURVEY PROJECT No. 91 08 R037
NTS Map No. 92H/4
Map Scale
SCALE 1:5100 (Approx.)
NEGATIVE No.
DRAWING No. 91-27-4
SHEET of

DD