
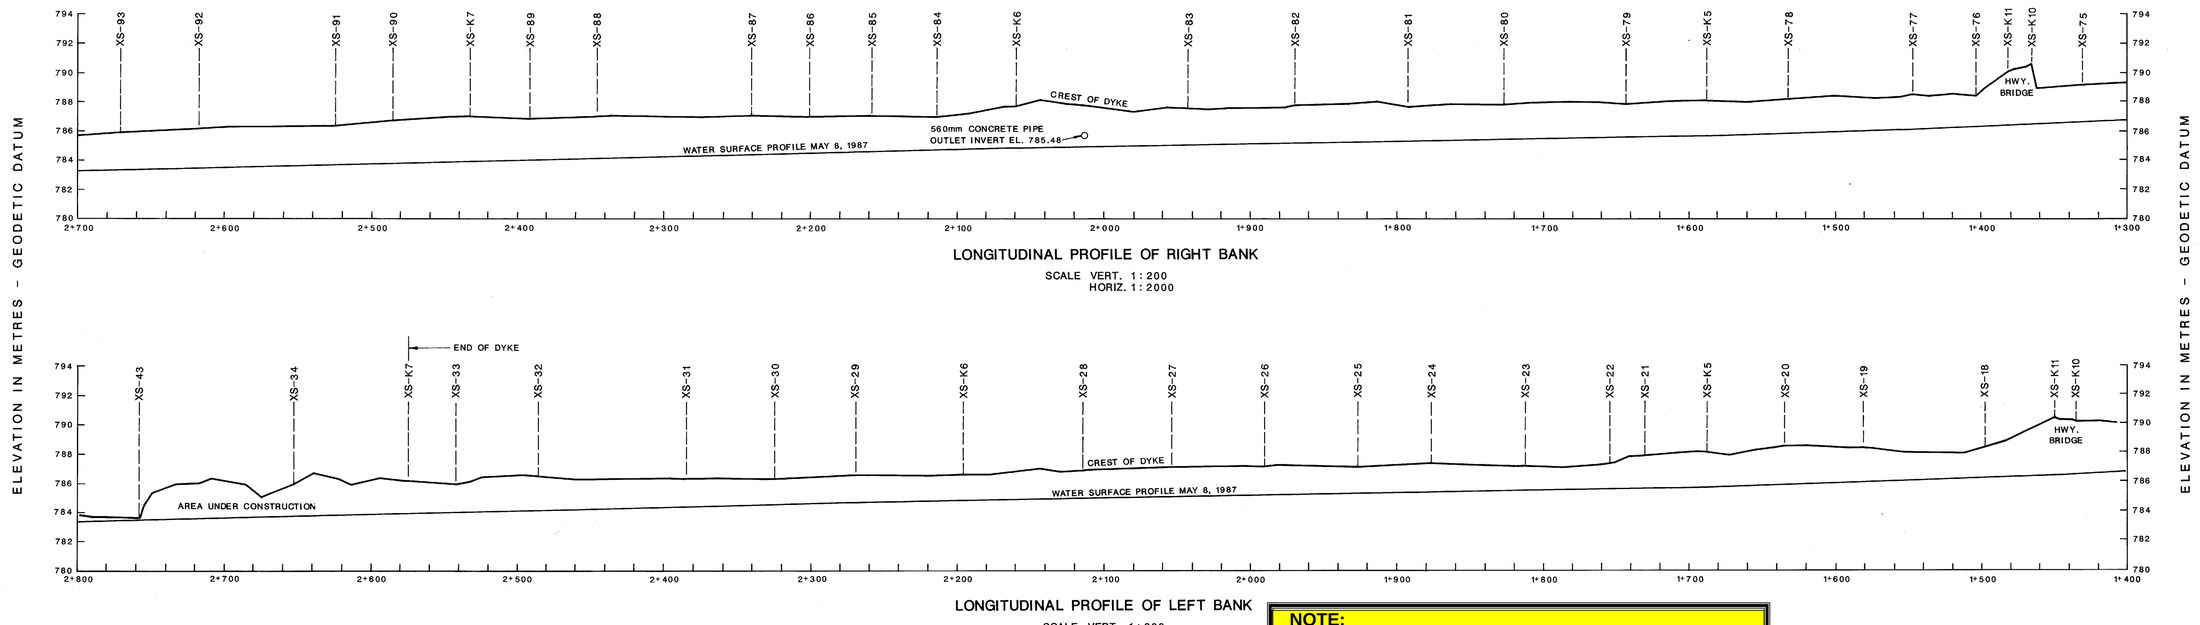


NOTE:

This information is considered historical as it represents channel conditions and configuration at the time of the survey only. User must accept responsibility of ensuring that the accuracy and completeness of provided data is suitable for the needs of the project or study. It is provided "as is" without warranty of any kind, whether express or implied. Under no circumstances will the Government of British Columbia be liable to any person or business entity for any direct, indirect, special, incidental, consequential, or other damages based on any use of this information.

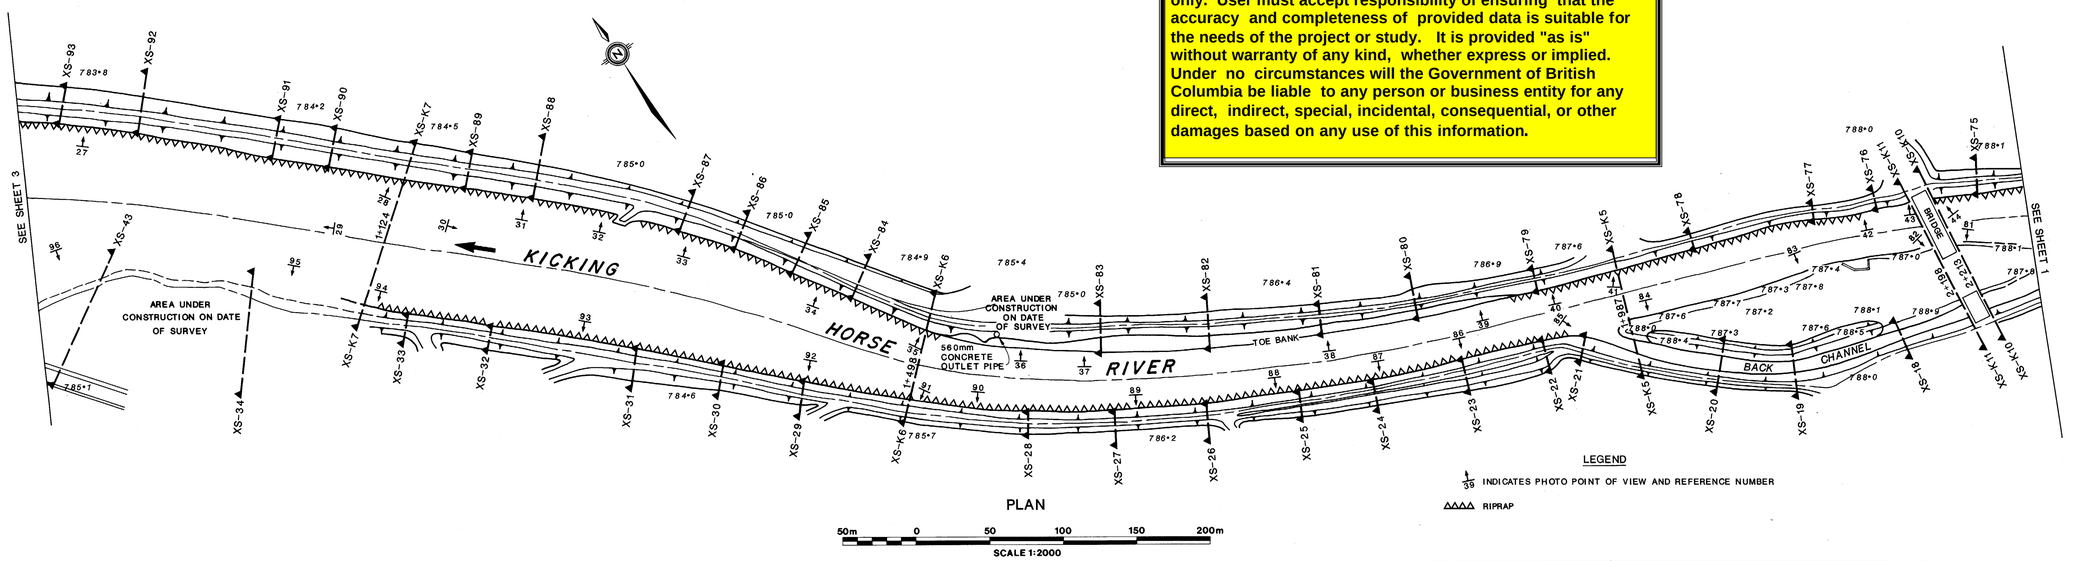

FOR NOTES SEE SHEET 1

REFERENCES			REVISIONS		
DWG. No.	DESCRIPTION	DATE	No.	DESCRIPTION	DATE

SURVEYED T. DIGNAN
DATE MAY 1987
DESIGNED R. EDWARD
CHECKED D. H. Peloquin
DATE AUG. 1988
DRAWN B. Wood
APPROVED
HEAD, DRAFTING SECTION
DATE AUG. 1988
ENGINEER

Province of British Columbia
Ministry of Environment and Parks
WATER MANAGEMENT BRANCH

KICKING HORSE RIVER AT GOLDEN

PLAN SHOWING LOCATIONS OF CROSS SECTIONS AND BANK PROFILES

APPROVED R. R. Schubert
CHIEF, SURVEYS SECTION
DATE AUG. 1988

FILE NO
ENG. PROJECT NO. 87-RPP-3
NTS MAP NO. 82/N7
SCALE AS SHOWN
NEGATIVE NO. 272 543
DRAWING NO. 88-38-2
SHEET ___ OF ___

D

VANCAL-1940