

88-38-3

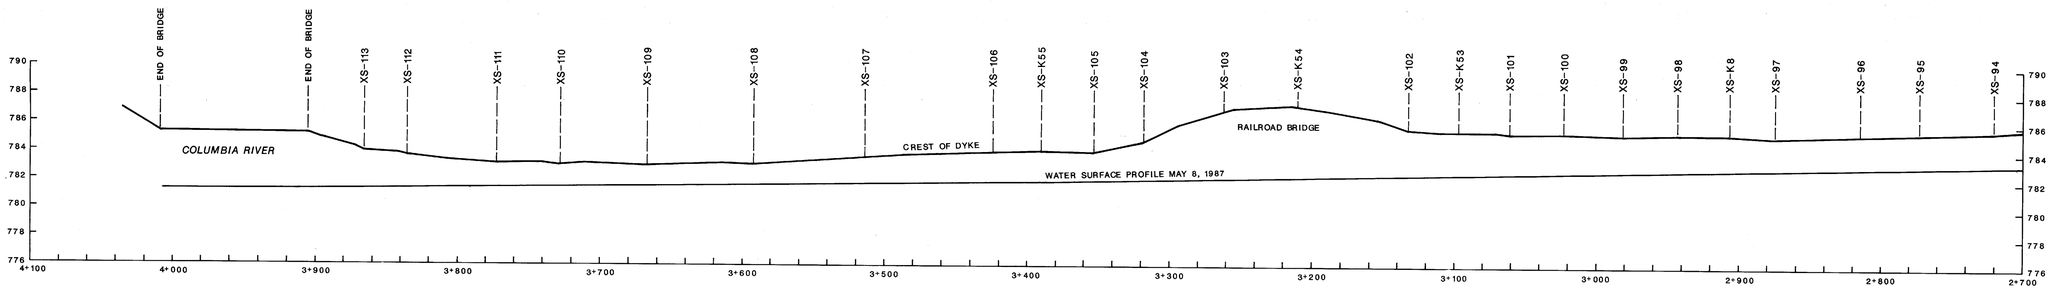

LONGITUDINAL PROFILE OF RIGHT BANK


SCALE: VERT. 1:200
HORIZ. 1:2000

ELEVATION IN METRES - GEODETIC DATUM

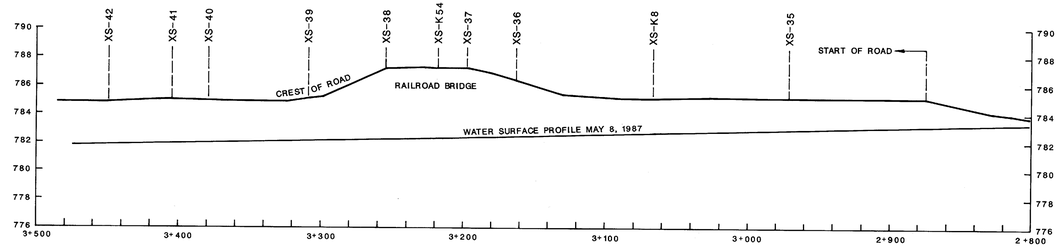

LONGITUDINAL PROFILE OF LEFT BANK

SCALE: VERT. 1:200
HORIZ. 1:2000

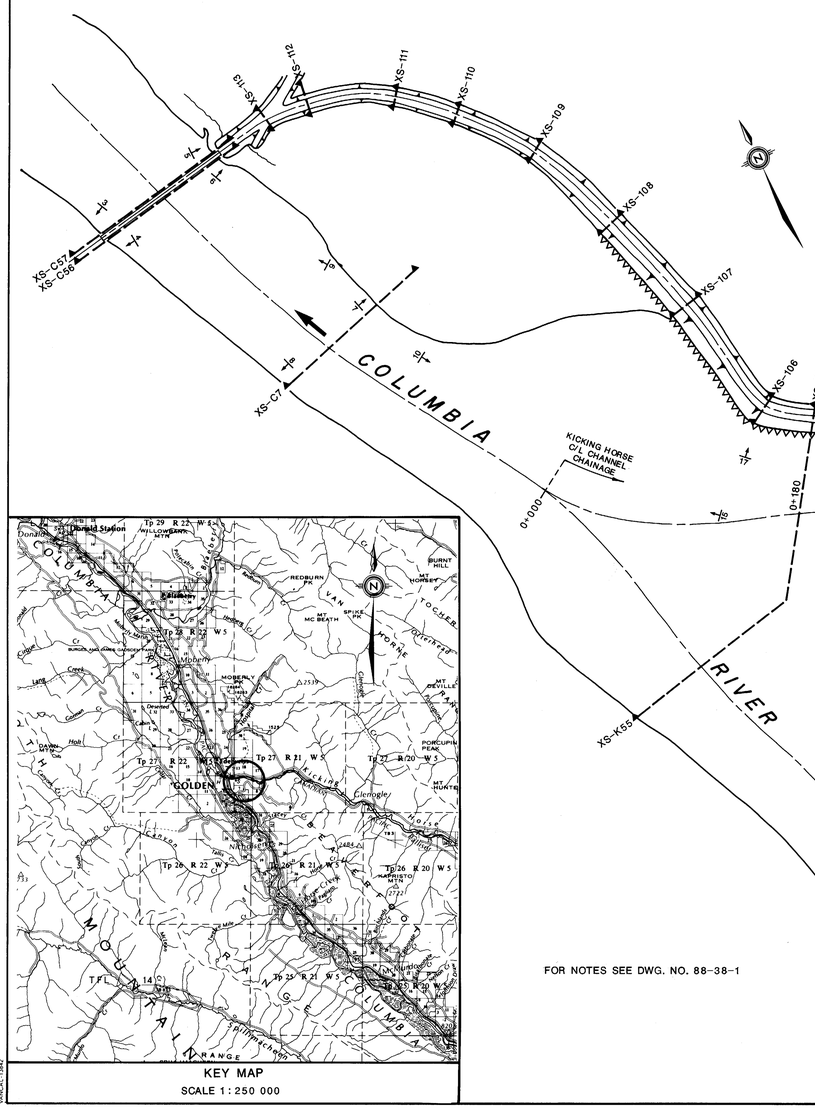

KEY MAP
SCALE 1:250 000

FOR NOTES SEE DWG. NO. 88-38-1

NOTE:

This information is considered historical as it represents channel conditions and configuration at the time of the survey only. User must accept responsibility of ensuring that the accuracy and completeness of provided data is suitable for the needs of the project or study. It is provided "as is" without warranty of any kind, whether express or implied. Under no circumstances will the Government of British Columbia be liable to any person or business entity for any direct, indirect, special, incidental, consequential, or other damages based on any use of this information.

LEGEND

1/39 INDICATES PHOTO POINT OF VIEW AND REFERENCE NUMBER

△△△△ RIPRAP

50m 0 50 100 150 200m
SCALE 1:2000

REFERENCES		
DWG. No.	DESCRIPTION	DATE

REVISIONS		
No.	DESCRIPTION	DATE

SURVEYED T. DIGNAN
DATE MAY 1987
COMPILED R. EDWARD
CHECKED H. W. Brady
DATE AUG. 1988
DRAWN B. Wirth
APPROVED C. Dixon
HEAD, DRAFTING SECTION
DATE AUG. 1988
ENGINEER

Province of British Columbia
Ministry of Environment and Parks
WATER MANAGEMENT BRANCH

KICKING HORSE RIVER AT GOLDEN

PLAN SHOWING LOCATIONS OF CROSS SECTIONS AND BANK PROFILES

APPROVED B. R. Schubert
HEAD, SURVEYS SECTION
DATE AUG. 1988

FILE NO
SURVEY PROJECT NO. 87-RPP-3
NTS MAP NO. 82 N/7
SCALE AS SHOWN
NEGATIVE NO. 272 544
DRAWING NO. 88-38-3
SHEET ___ OF ___

D