
NOTE:

This information is considered historical as it represents channel conditions and configuration at the time of the survey only. User must accept responsibility of ensuring that the accuracy and completeness of provided data is suitable for the needs of the project or study. It is provided "as is" without warranty of any kind, whether express or implied. Under no circumstances will the Government of British Columbia be liable to any person or business entity for any direct, indirect, special, incidental, consequential, or other damages based on any use of this information.

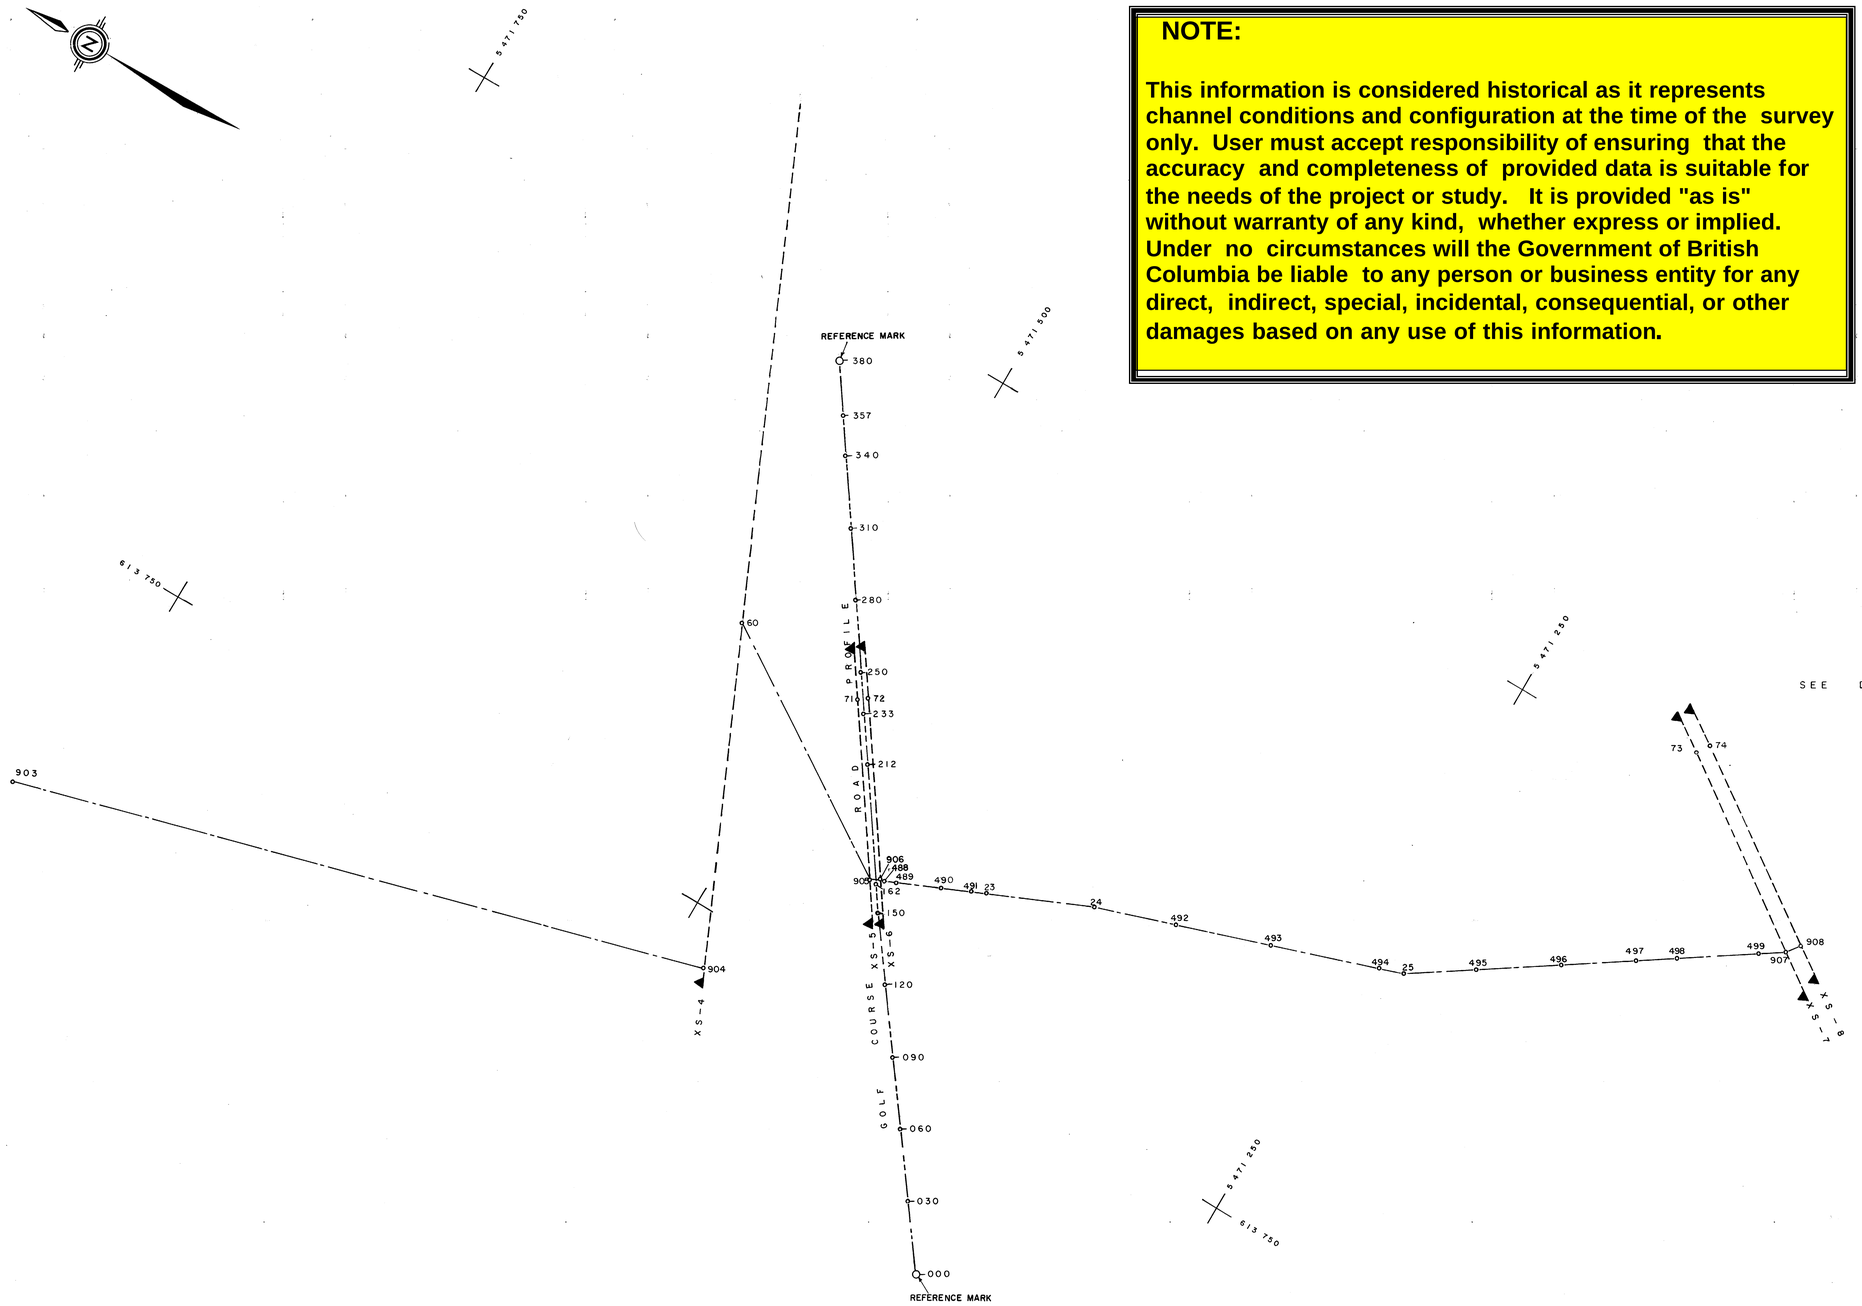

LEGEND	
△	TRIANGULATION STATION
◉	REFERENCE MONUMENT (P.CON. or P.ROCK)
▣	50 000 HORIZ. CONTROL POINT
•	60 000 VERT. CONTROL POINT
←T.B.M.	TEMPORARY BENCH MARK
⊙	TEMPORARY REFERENCE POINT
=====	ROAD, ----- TRAIL, ~~~ CREEK,
~~	CREEK INTERMITTENT, (Sp) SWAMP
-·-·-	BASIN, -·-·- SUB BASIN
○⟶	AIR PHOTO CENTER

STORAGE LICENCES

LICENCE	PRIORITY DATE	AUTHORIZED ACRE-FEET	DEVELOPED ACRE-FEET

REFERENCES

DWG. No.	DESCRIPTION	DATE
5350-0	MOSAIC Scale 1:5000	July 1982
5350-1M, 2M, 3M, 4M	MOSAIC Scale 1:1000	July 1982
5350-1X, 2X, 4X	PLAN SHOWING LOCATION OF RIVER BANK SECTIONS	July 1982
5350-1C, 2C, 3C, 4C	HOPE AREA CADASTRAL	July 1982

REVISIONS

No.	DESCRIPTION	DATE

SURVEYED T. DIGNAN
DATE MARCH/APRIL 1982
COMPILED J. DUNCAN
CHECKED
DATE JULY 1982
DRAWN
CHECKED
DATE JUNE 1982
ENGINEER

Province of British Columbia
Ministry of Environment
WATER MANAGEMENT BRANCH

COQUIHALLA RIVER AT HOPE
CANADIAN NATIONAL RAILWAY REACH
PLAN SHOWING LOCATION OF RIVER BANK SECTIONS

APPROVED
HEAD, SURVEYS SUBSECTION
DATE JULY 1982

FILE Nos. P76-69
Branch ENG-10B
S.S.3
SURVEY PROJECT No. 82-RPP1
NTS Map No. 92H/6
SCALE 1:1000
DRAWING No. 5350-3X
SHEET 8 of 13

DD

250 185

RETAIN TRIM LINE ALL AROUND ON COPIES