

NOTE:

This information is considered historical as it represents channel conditions and configuration at the time of the survey only. User must accept responsibility of ensuring that the accuracy and completeness of provided data is suitable for the needs of the project or study. It is provided "as is" without warranty of any kind, whether express or implied. Under no circumstances will the Government of British Columbia be liable to any person or business entity for any direct, indirect, special, incidental, consequential, or other damages based on any use of this information.


CROSS - SECTION XS - 13 (MILE 1.0)

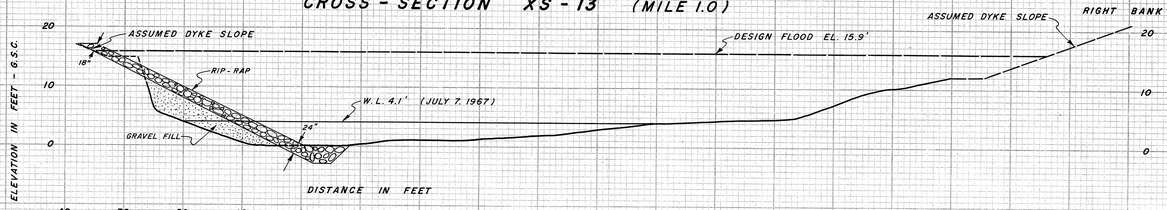

CROSS - SECTION XS - 12 (MILE 2.1)

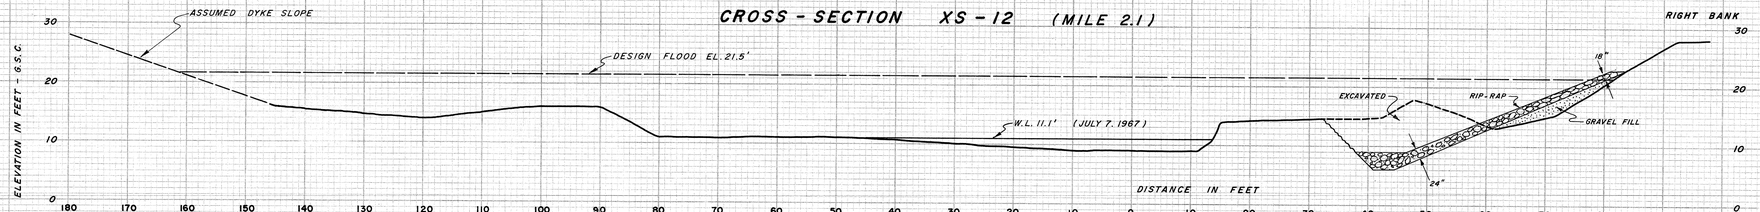

CROSS - SECTION XS - 9 (MILE 3.0)

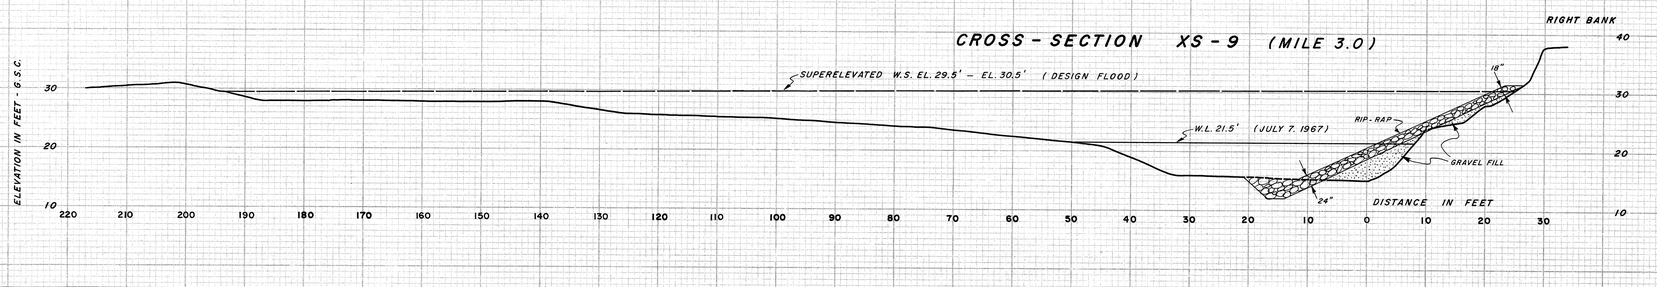

9439

SURVEYED: R. Fernyhough DATE: July 7. 1967	BRITISH COLUMBIA DEPARTMENT OF LANDS, FORESTS, AND WATER RESOURCES WATER RESOURCES SERVICE WATER INVESTIGATIONS BRANCH	FILE NO. 0242 512 - 68
DESIGNED: A.R.D. Robertson DRAWN: TRACED: H.H.T. CHECKED: DATE: January 1968	TSOLUM RIVER INVESTIGATION RIVER CROSS-SECTIONS - BELOW MILE 5 - SHOWING TYPICAL BANK PROTECTION	DWG. NO. 4714 - B
Engineer in Charge	SCALE: Hor. 1" = 10' Ver. 1" = 10'	SHEET 2 of 2