

NOTE:

This information is considered historical as it represents channel conditions and configuration at the time of the survey only. User must accept responsibility of ensuring that the accuracy and completeness of provided data is suitable for the needs of the project or study. It is provided "as is" without warranty of any kind, whether express or implied. Under no circumstances will the Government of British Columbia be liable to any person or business entity for any direct, indirect, special, incidental, consequential, or other damages based on any use of this information.


CROSS - SECTION XS - 6 (MILE 6.8)

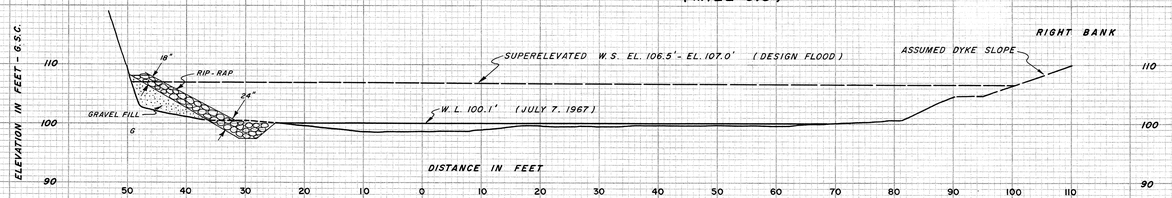

CROSS - SECTION XS - 4 (MILE 9.4)

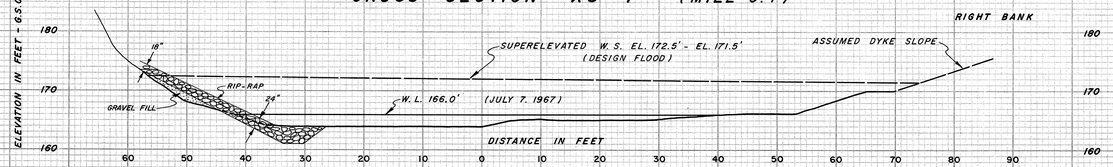

CROSS - SECTION XS - 3 (MILE 10.6)

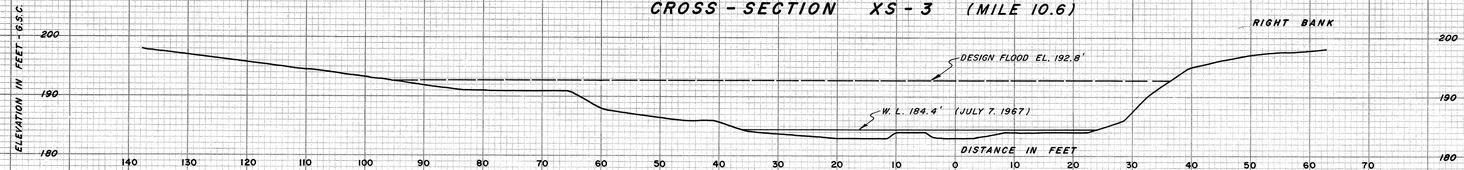

SURVEYED: R. Remyhough
DATE: July 7. 1967

DESIGNED: A.R.D. Robertson

DRAWN:

TRACED: H.H.T.

CHECKED:

DATE: January 1968

BRITISH COLUMBIA
DEPARTMENT OF LANDS, FORESTS, AND WATER RESOURCES
WATER RESOURCES SERVICE
WATER INVESTIGATIONS BRANCH

TSOLUM RIVER INVESTIGATION

RIVER CROSS-SECTIONS

-ABOVE MILE 5-

SHOWING

TYPICAL BANK PROTECTION

Engineer In Charge

SCALE: Hor. 1" = 10'
Ver. 1" = 10'

FILE NO. 0242 512 - 68

DWG. NO. 4714 - C

SHEET ____ of ____