
COURTENAY RIVER Cross Section 7

LIFT BRIDGE AT 17TH STREET

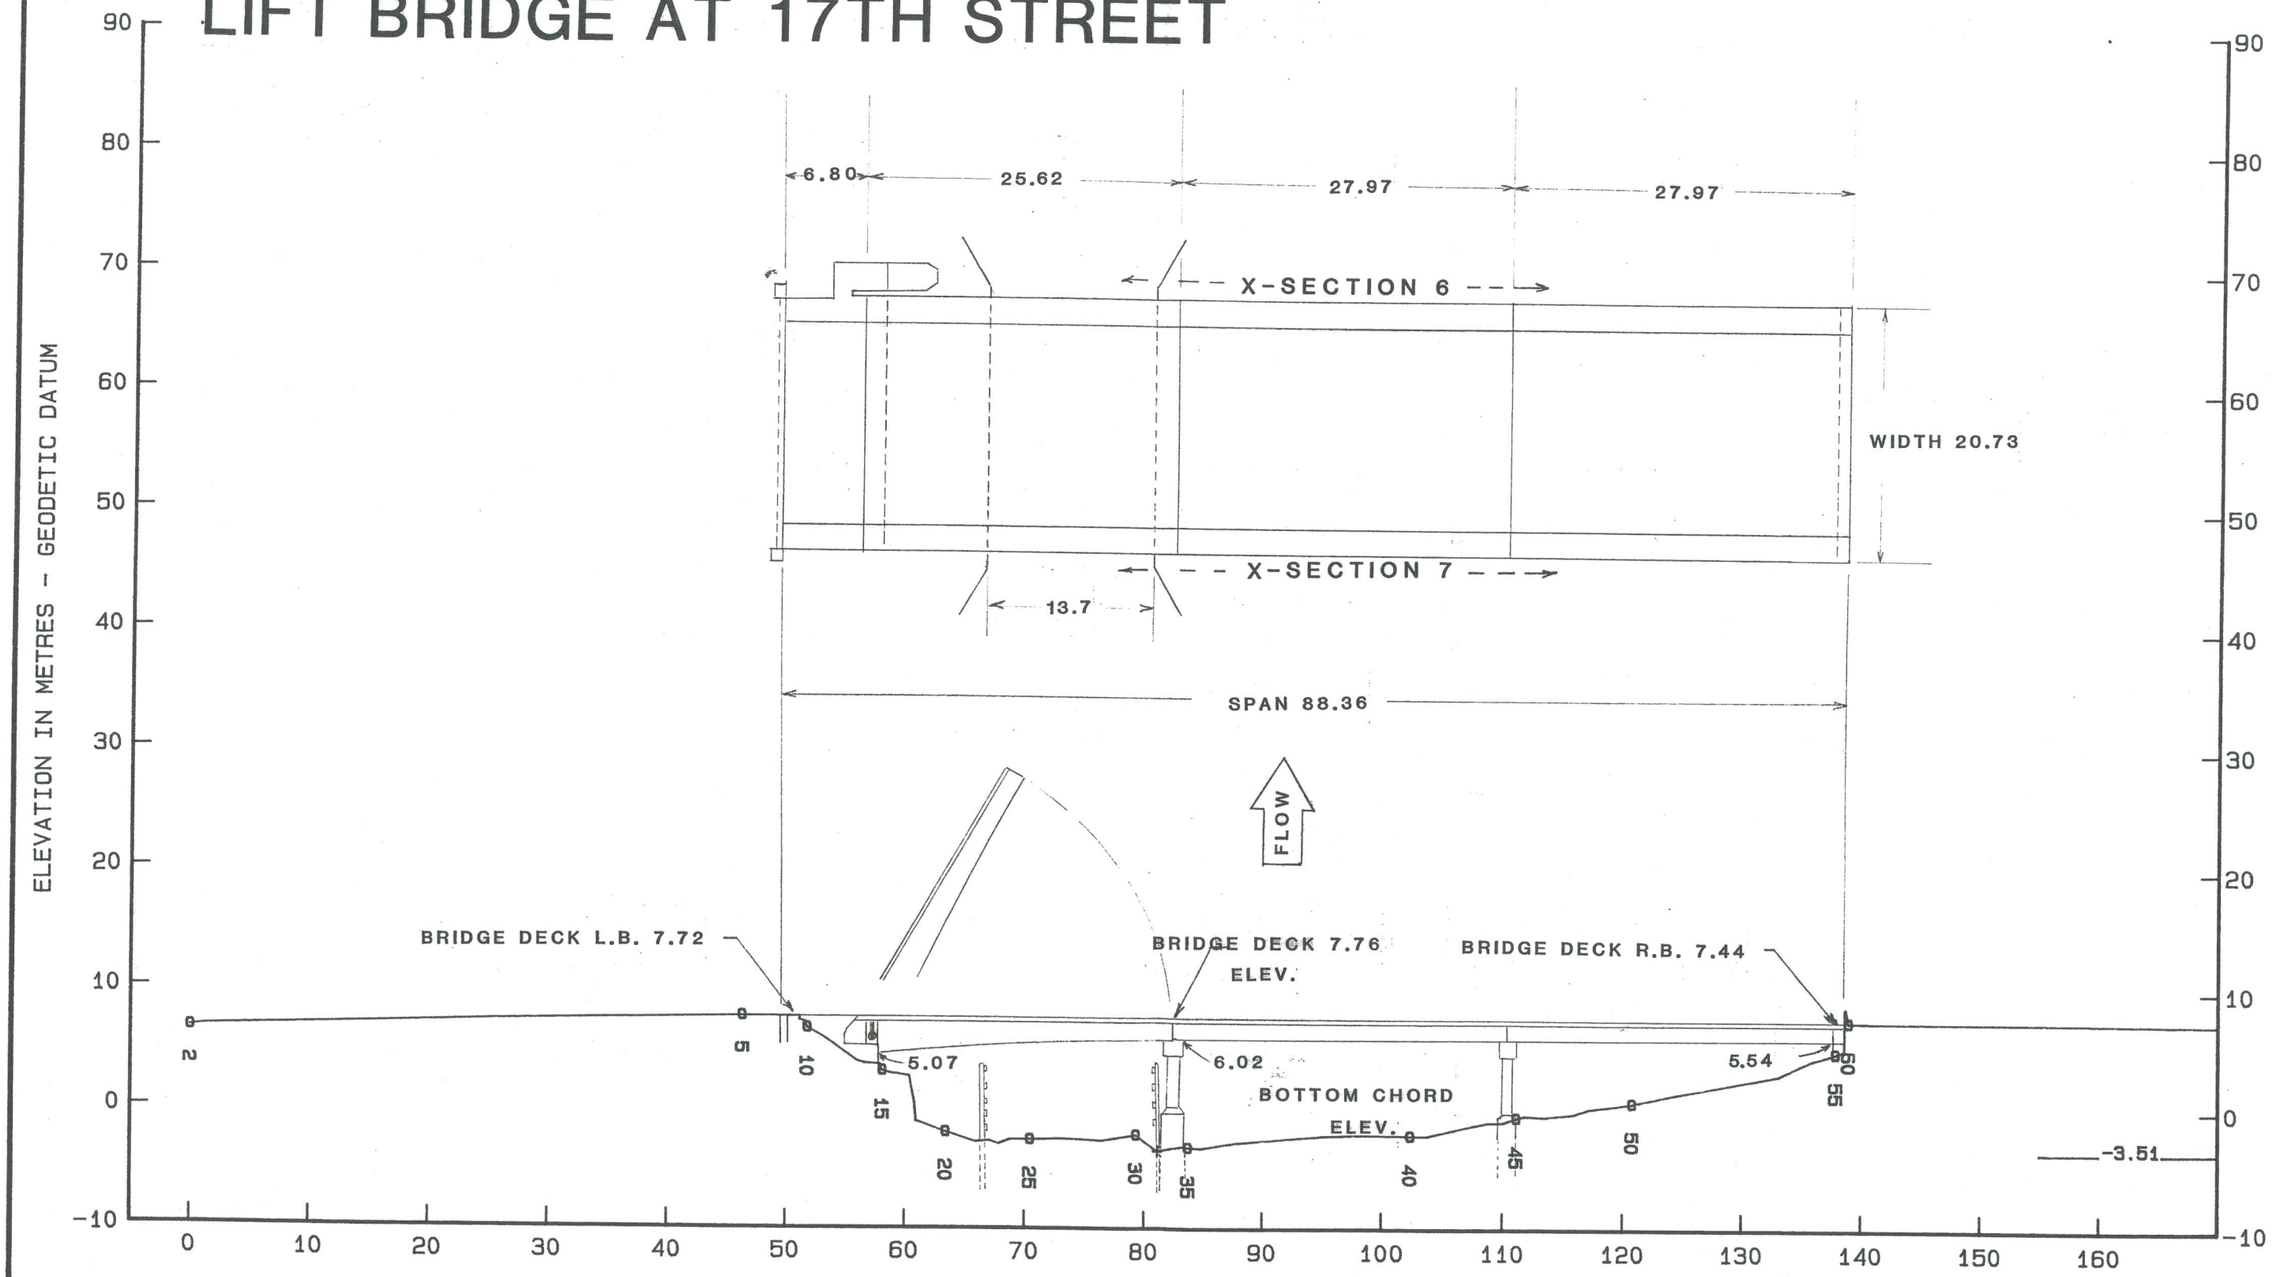


CHAINAGE IN METRES - (NOTE: Point 1 is a DUMMY station offset at 5000 metres

PROVINCE OF BRITISH COLUMBIA SURVEYS SECTION - WATER MANAGEMENT BRANCH	PROJECT NO: 88FDC-5	SCALE	
	SURVEY DATE: AUG-1988	H = 1:500	V = 1:500

ALL DISTANCES AND ELEVATIONS IN METRES

COURTENAY RIVER Cross Section 12

OLD HWY BRIDGE 5TH STREET

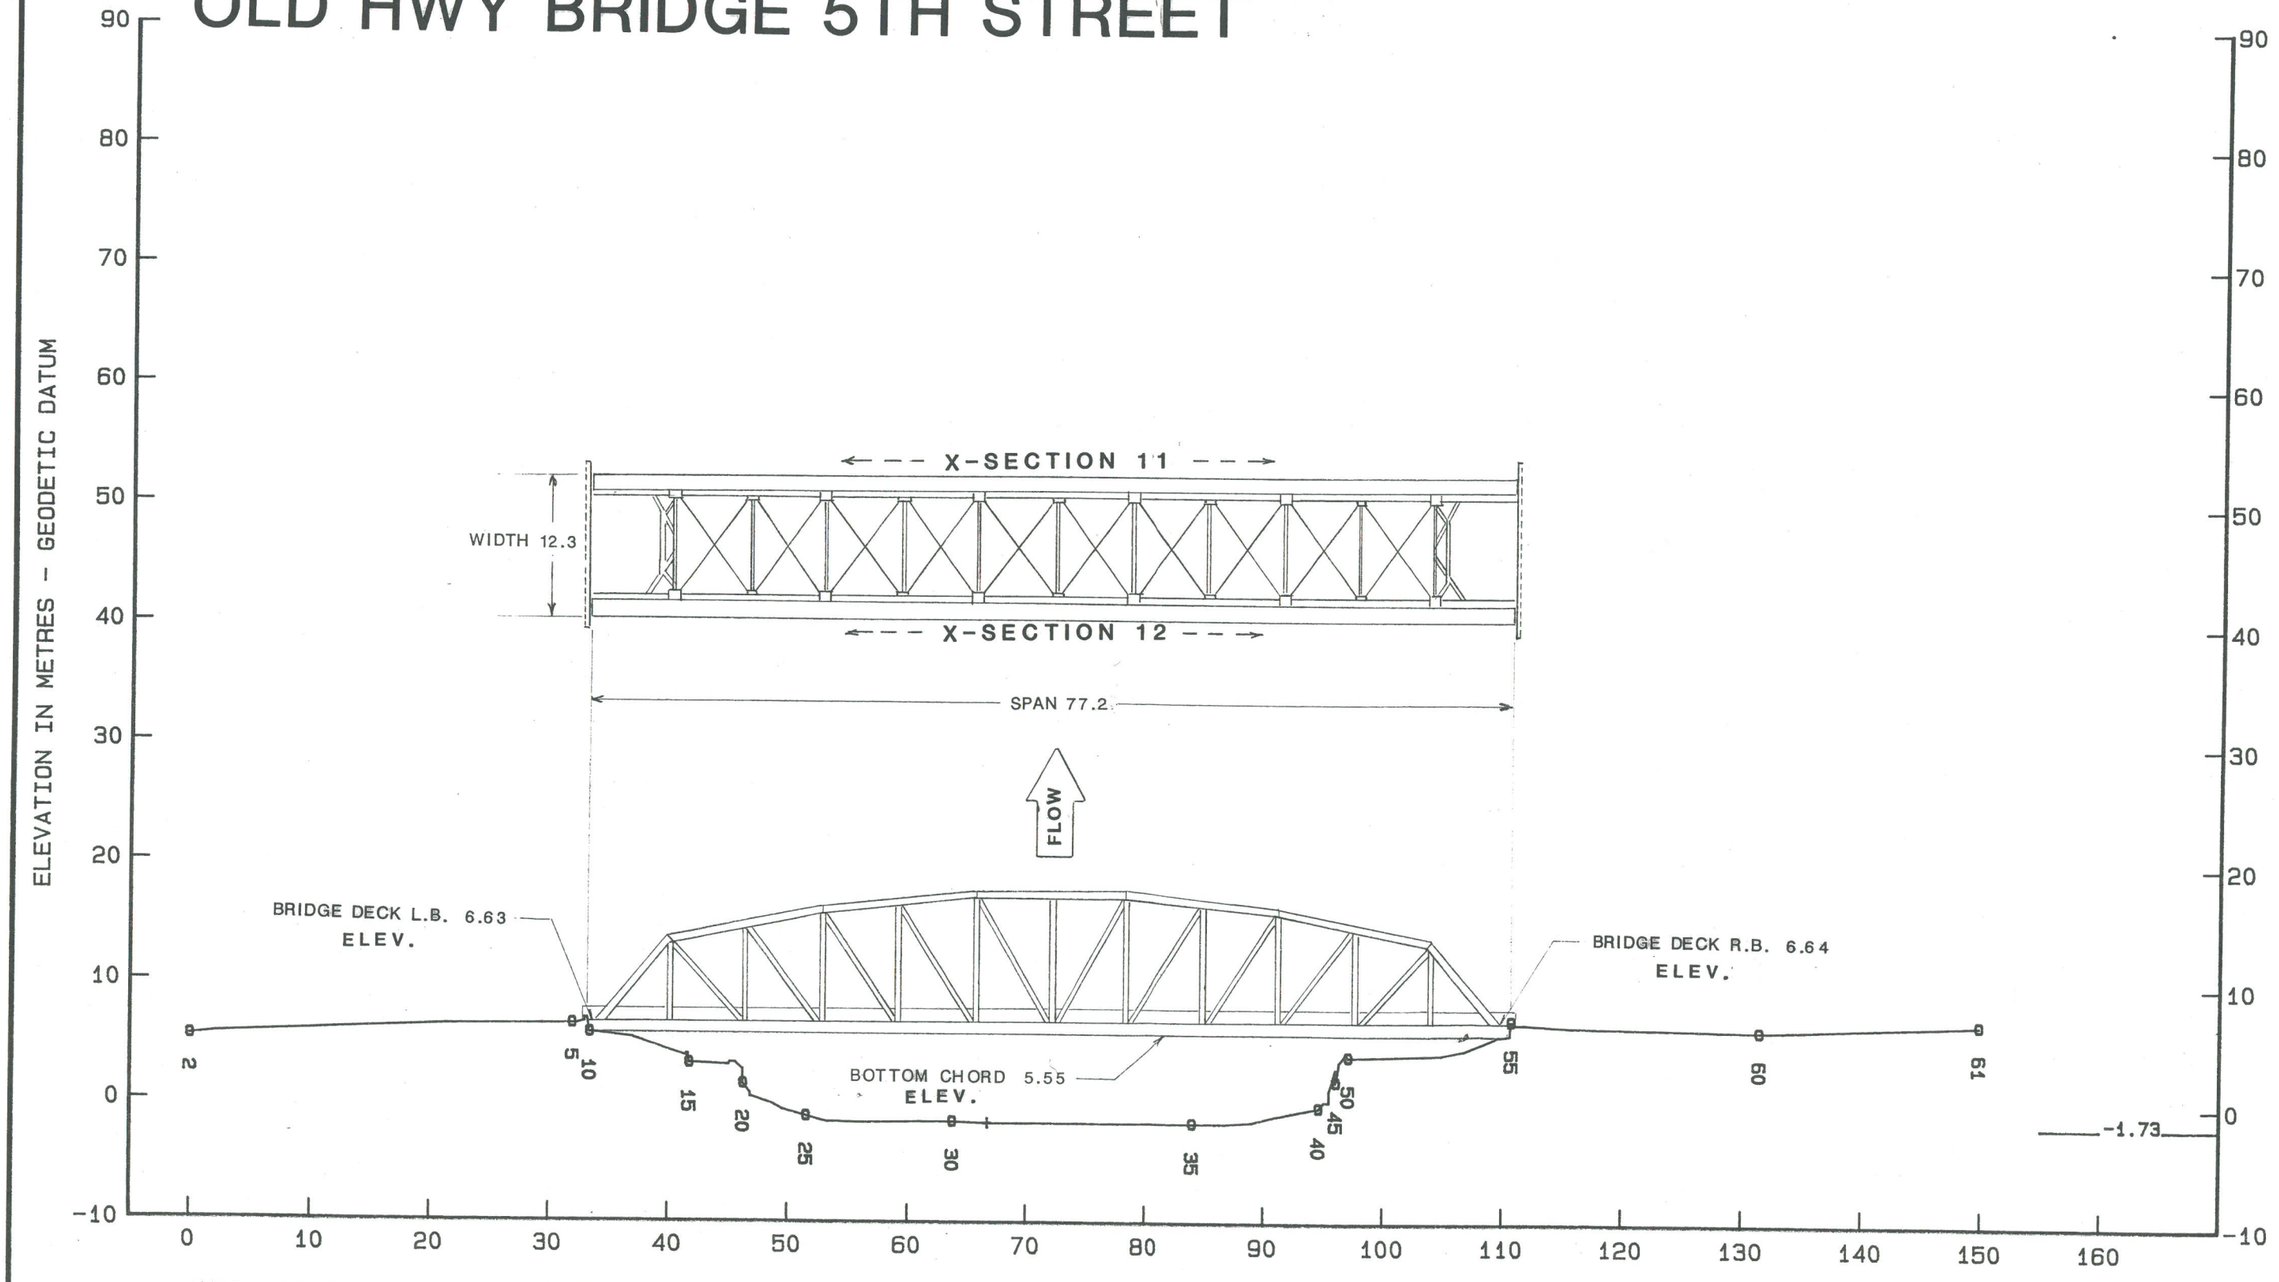

PROVINCE OF BRITISH COLUMBIA SURVEYS SECTION - WATER MANAGEMENT BRANCH	PROJECT NO: 88FDC-5	S C A L E	
	SURVEY DATE: AUG-1988	H = 1: 500	V = 1: 500

ALL DISTANCES AND ELEVATIONS IN METRES