
TSOLUM RIVER DOVE CR RD BRIDGE XS16

DOVE CREEK ROAD BRIDGE

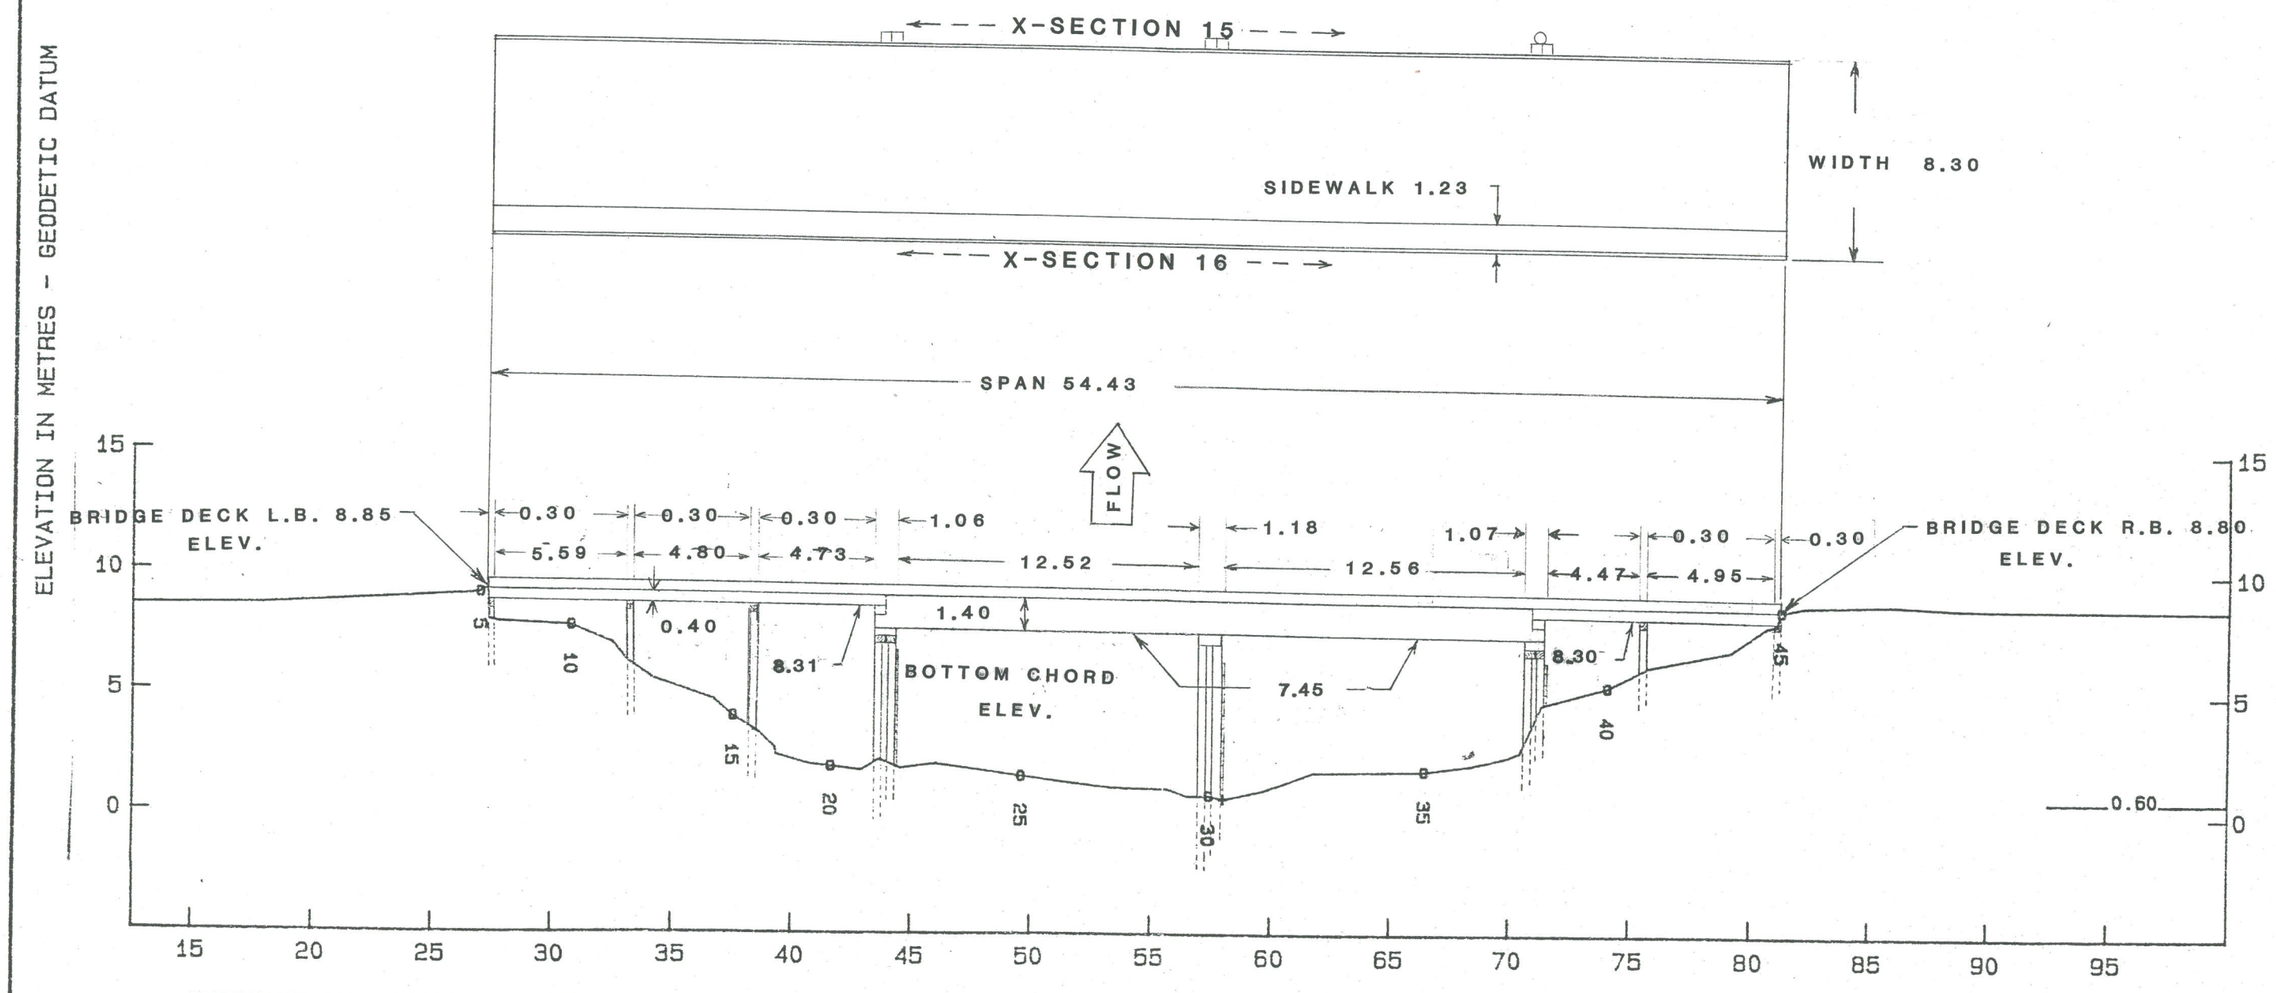


PROVINCE OF BRITISH COLUMBIA SURVEYS SECTION - WATER MANAGEMENT BRANCH	PROJECT NO: 88FDC-5	SCALE	
	SURVEY DATE: AUG-1988	H = 1:250	V = 1:250

ALL DISTANCES AND ELEVATIONS IN METRES

TSOLUM RIVER FITZGERALD RD BRG XS 64

FITZGERALD ROAD BRIDGE

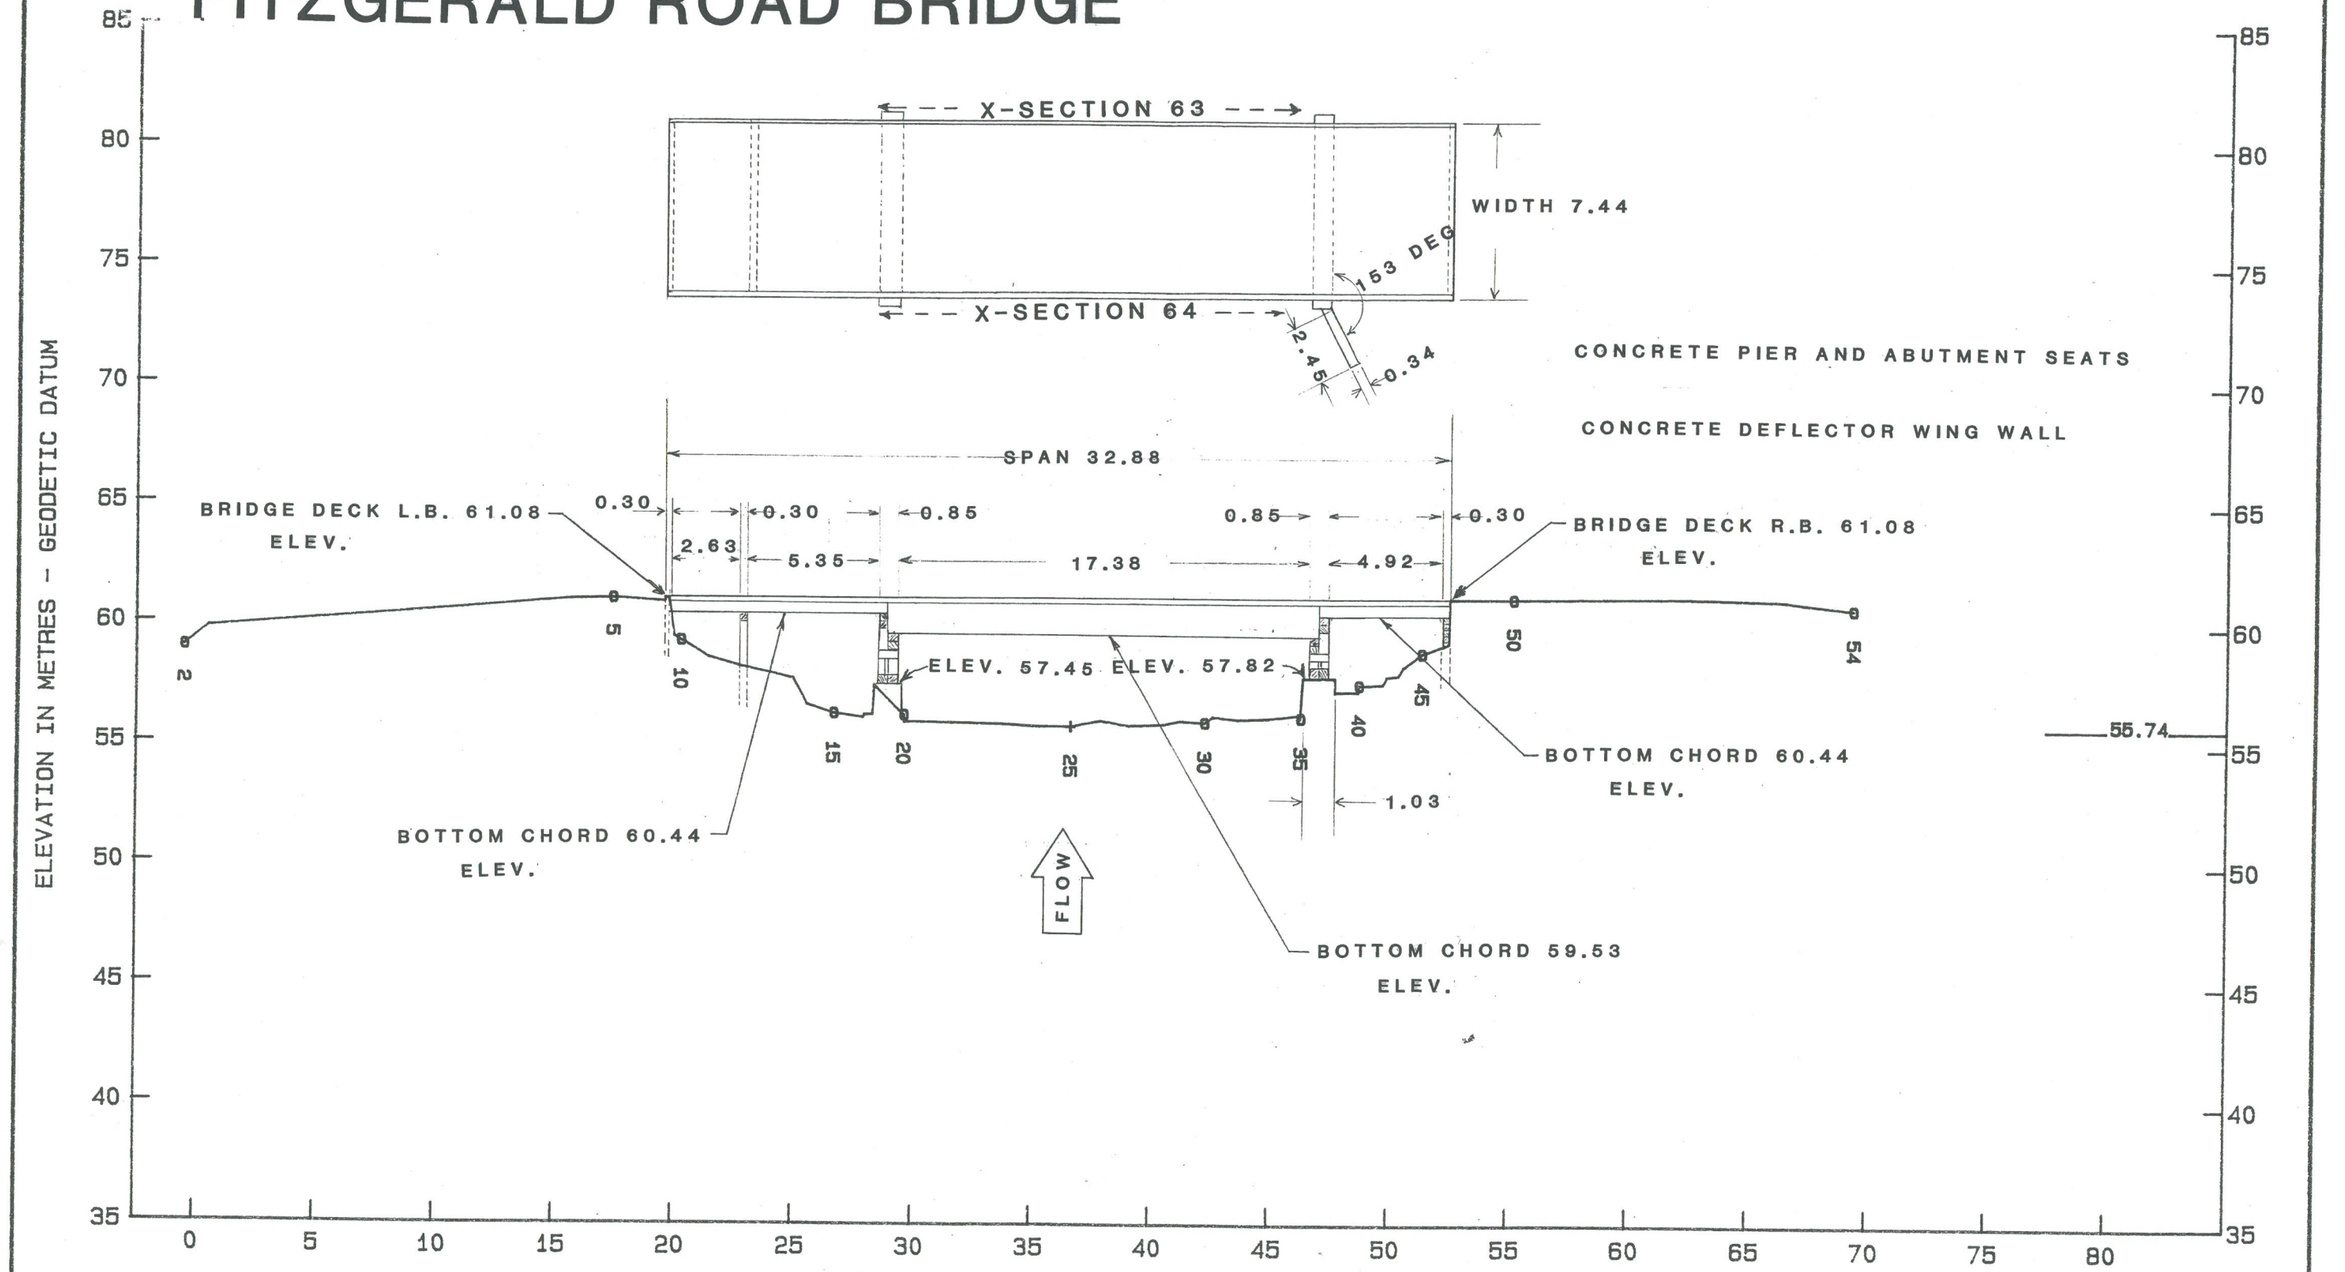


PROVINCE OF BRITISH COLUMBIA SURVEYS SECTION - WATER MANAGEMENT BRANCH	PROJECT NO: 88FDC-5	S C A L E	
	SURVEY DATE: AUG-1988	H = 1: 250	V = 1: 250

ALL DISTANCES AND ELEVATIONS IN METRES

TSOLUM RIVER FARNHAM RD BRG XS 68

FARNHAM ROAD BRIDGE

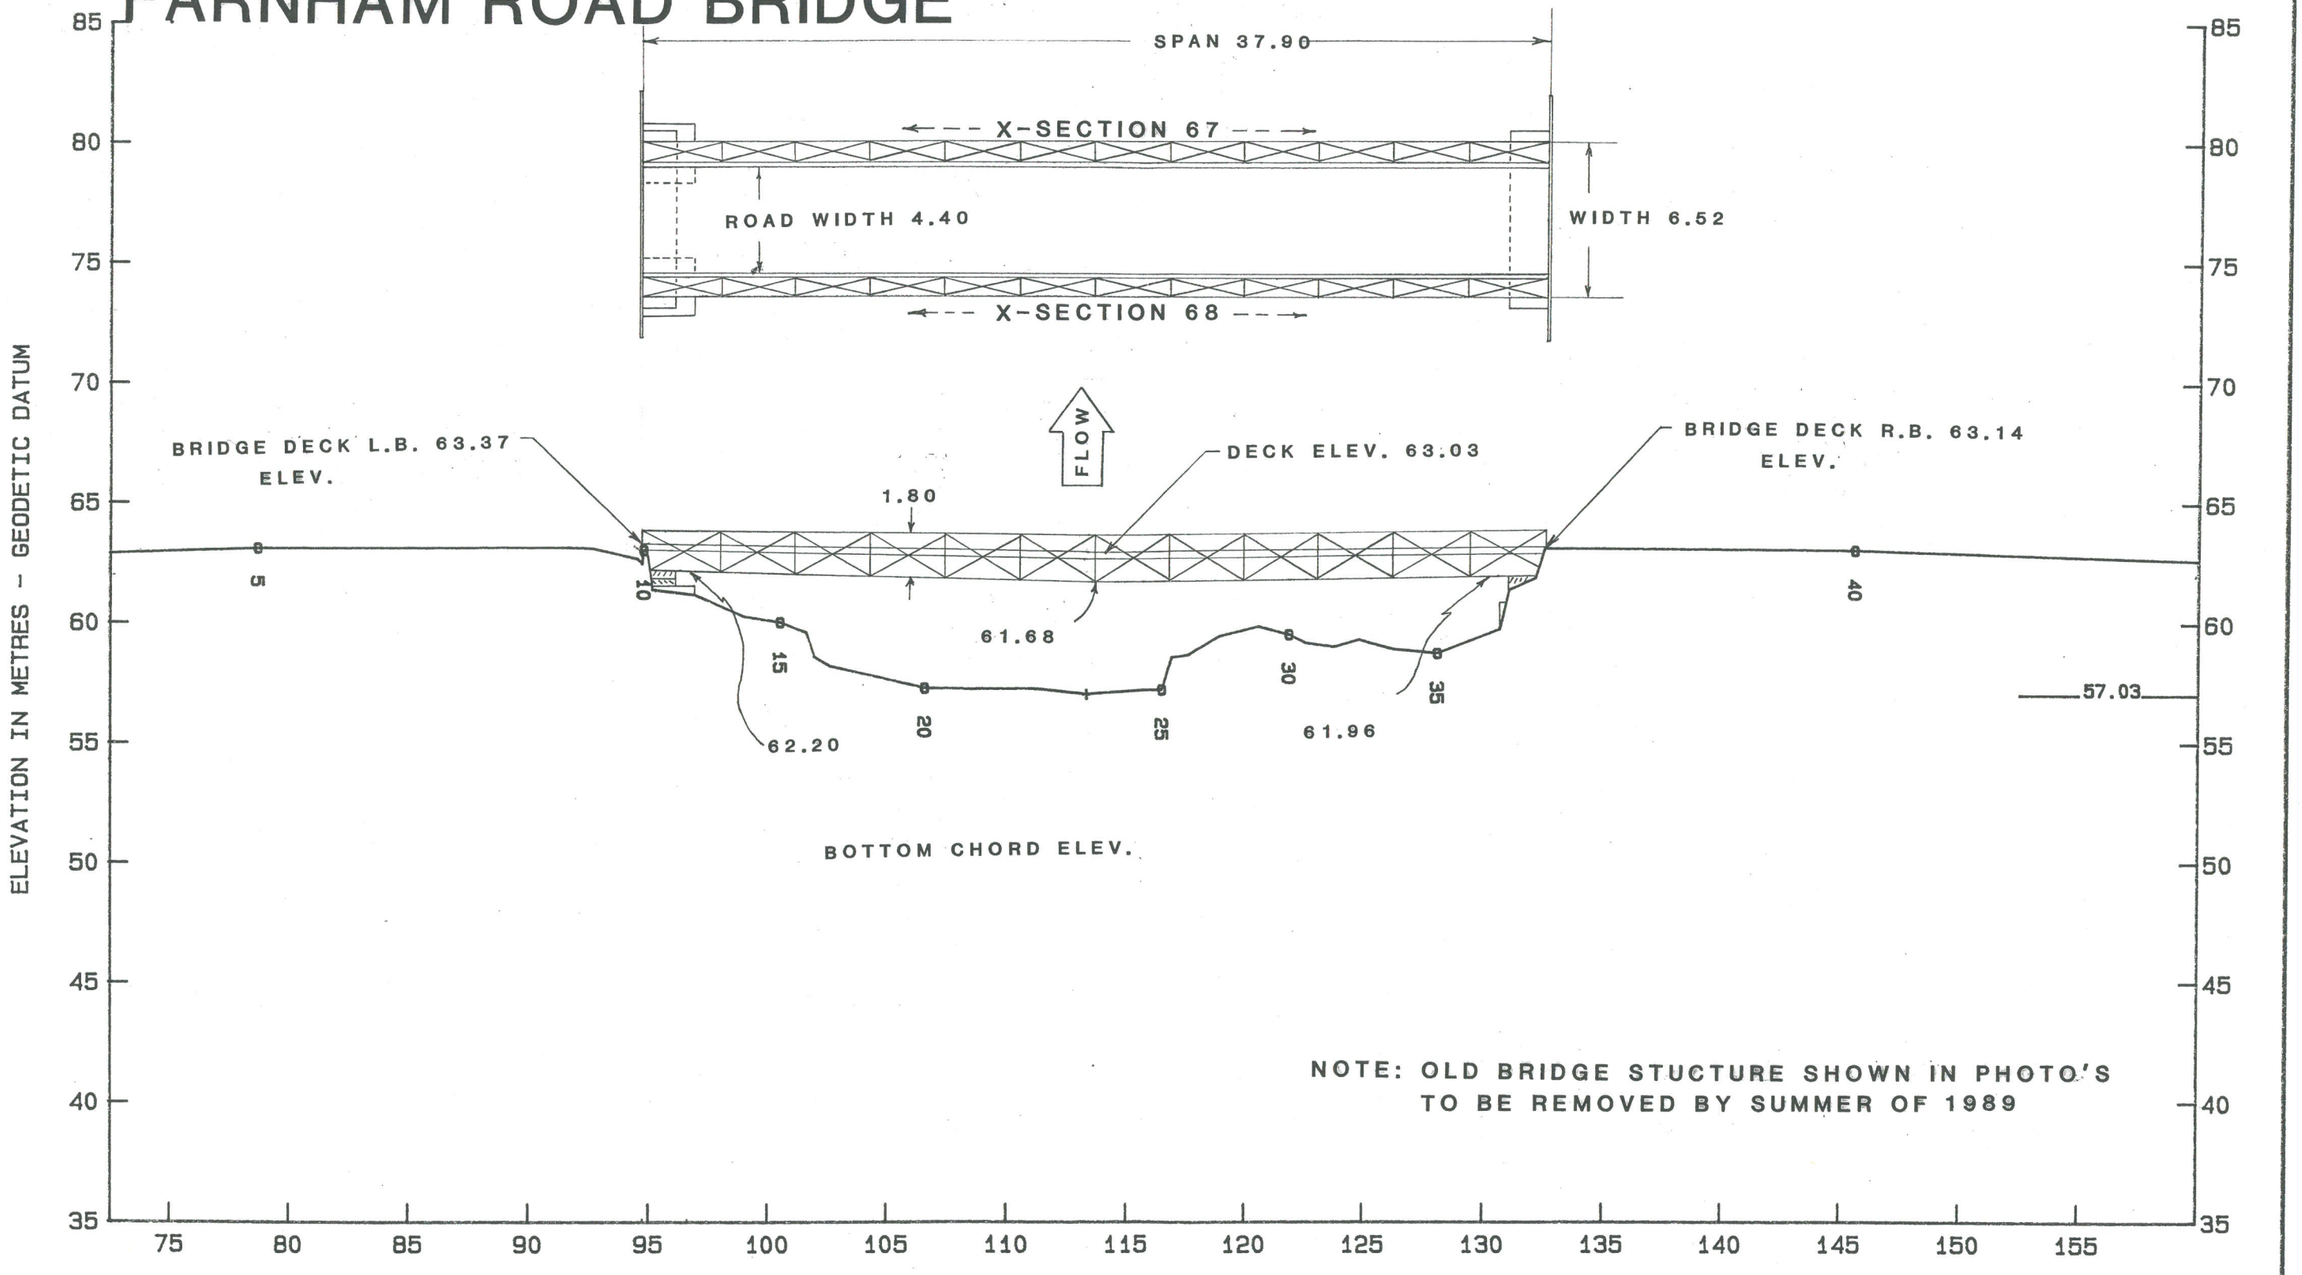

NOTE: OLD BRIDGE STUCTURE SHOWN IN PHOTO'S
TO BE REMOVED BY SUMMER OF 1989

PROVINCE OF BRITISH COLUMBIA SURVEYS SECTION - WATER MANAGEMENT BRANCH	PROJECT NO: 88FDC-5	SCALE	
	SURVEY DATE: AUG-1988	H = 1:250	V = 1:250

ALL DISTANCES AND ELEVATIONS IN METRES