

RAIL WAY BRIDGE KOKSILAH RIVER

XS-K2 + K3

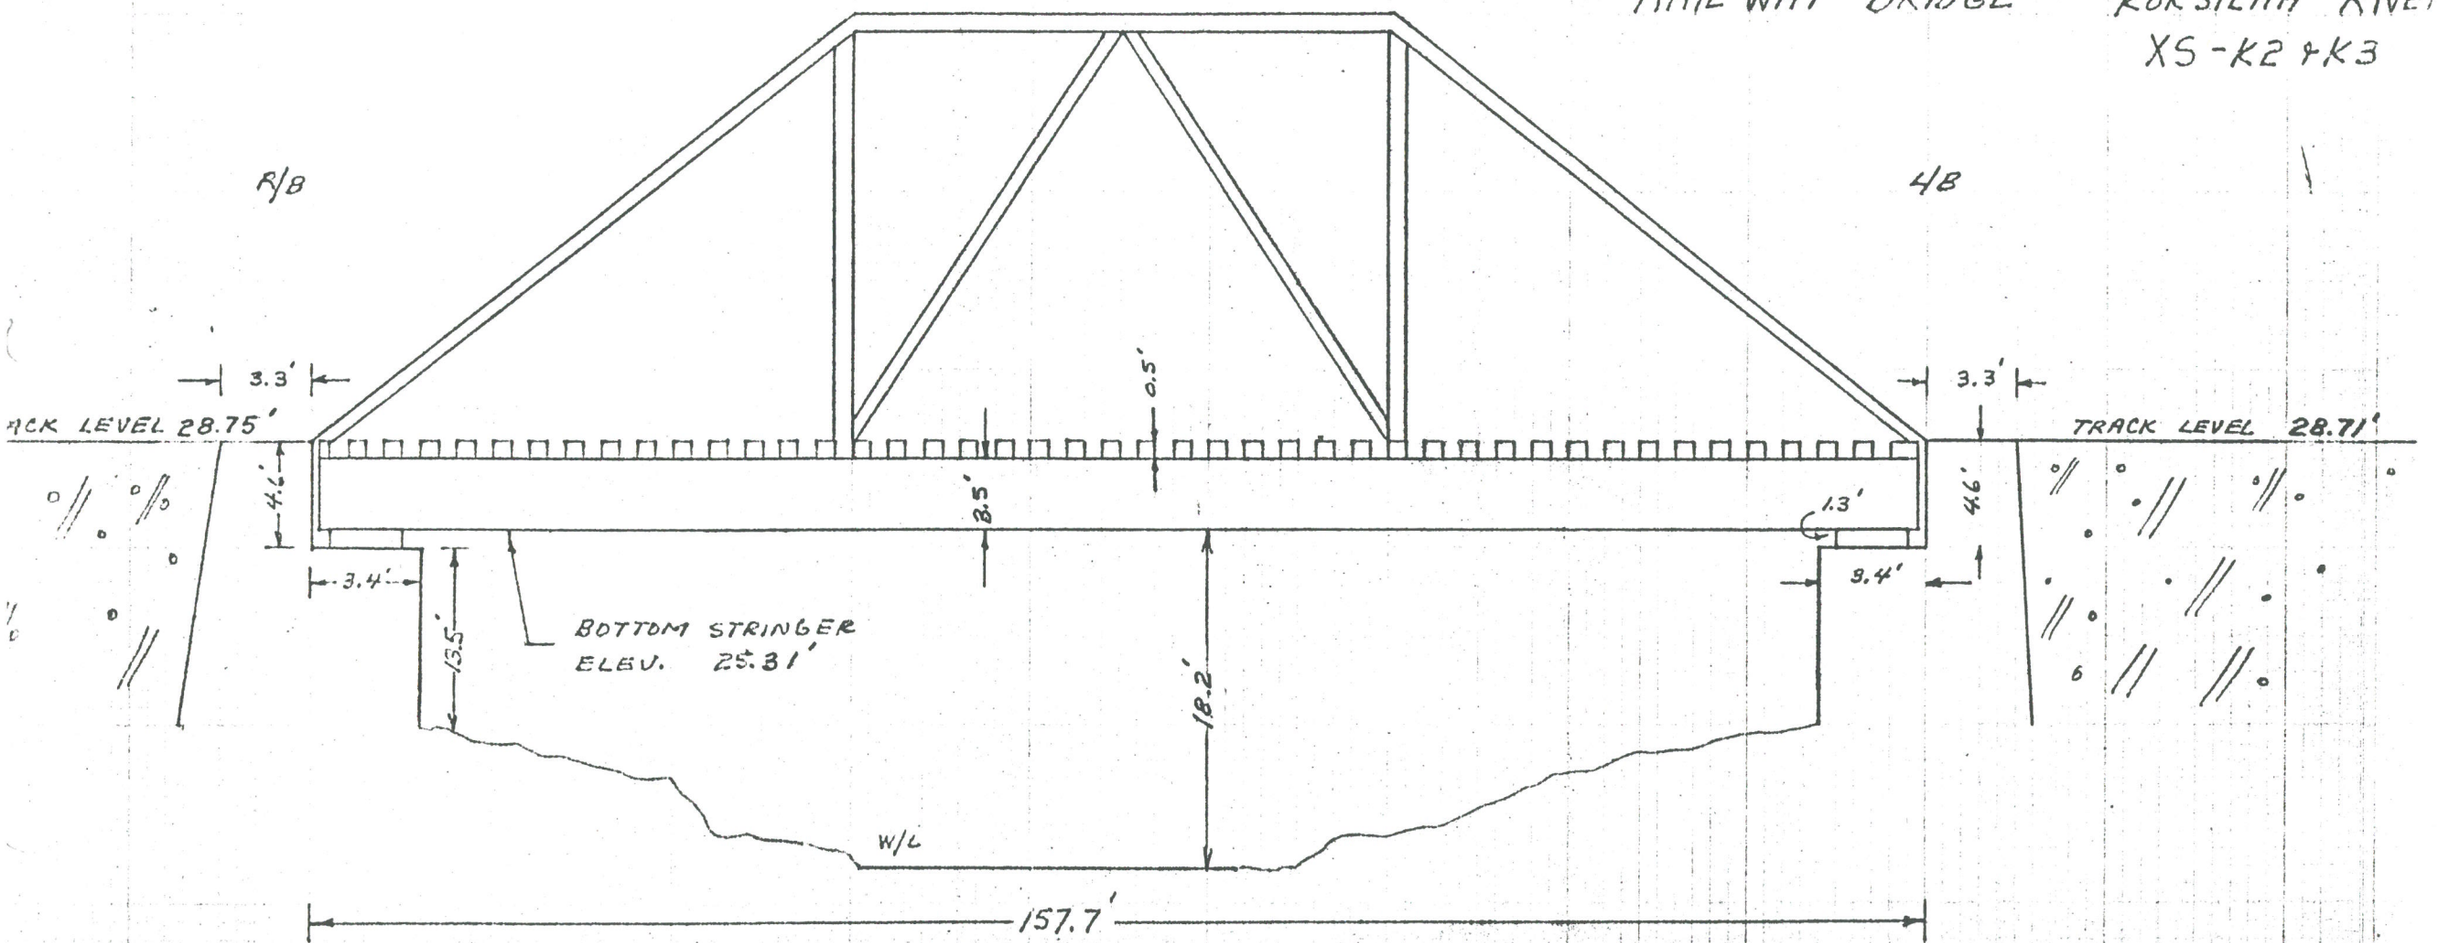

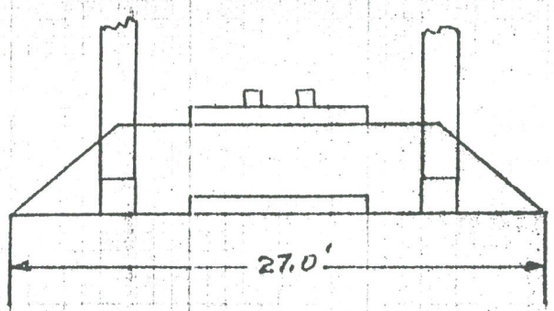

END VIEW

ELEV. IN FEET


NOT DRAWN TO SCALE

MARCH 1978

NOTE:

This information is considered historical as it represents channel conditions and configuration at the time of the survey only. User must accept responsibility of ensuring that the accuracy and completeness of provided data is suitable for the needs of the project or study. It is provided "as is" without warranty of any kind, whether express or implied. Under no circumstances will the Government of British Columbia be liable to any person or business entity for any direct, indirect, special, incidental, consequential, or other damages based on any use of this information.


XS - K5 & K6

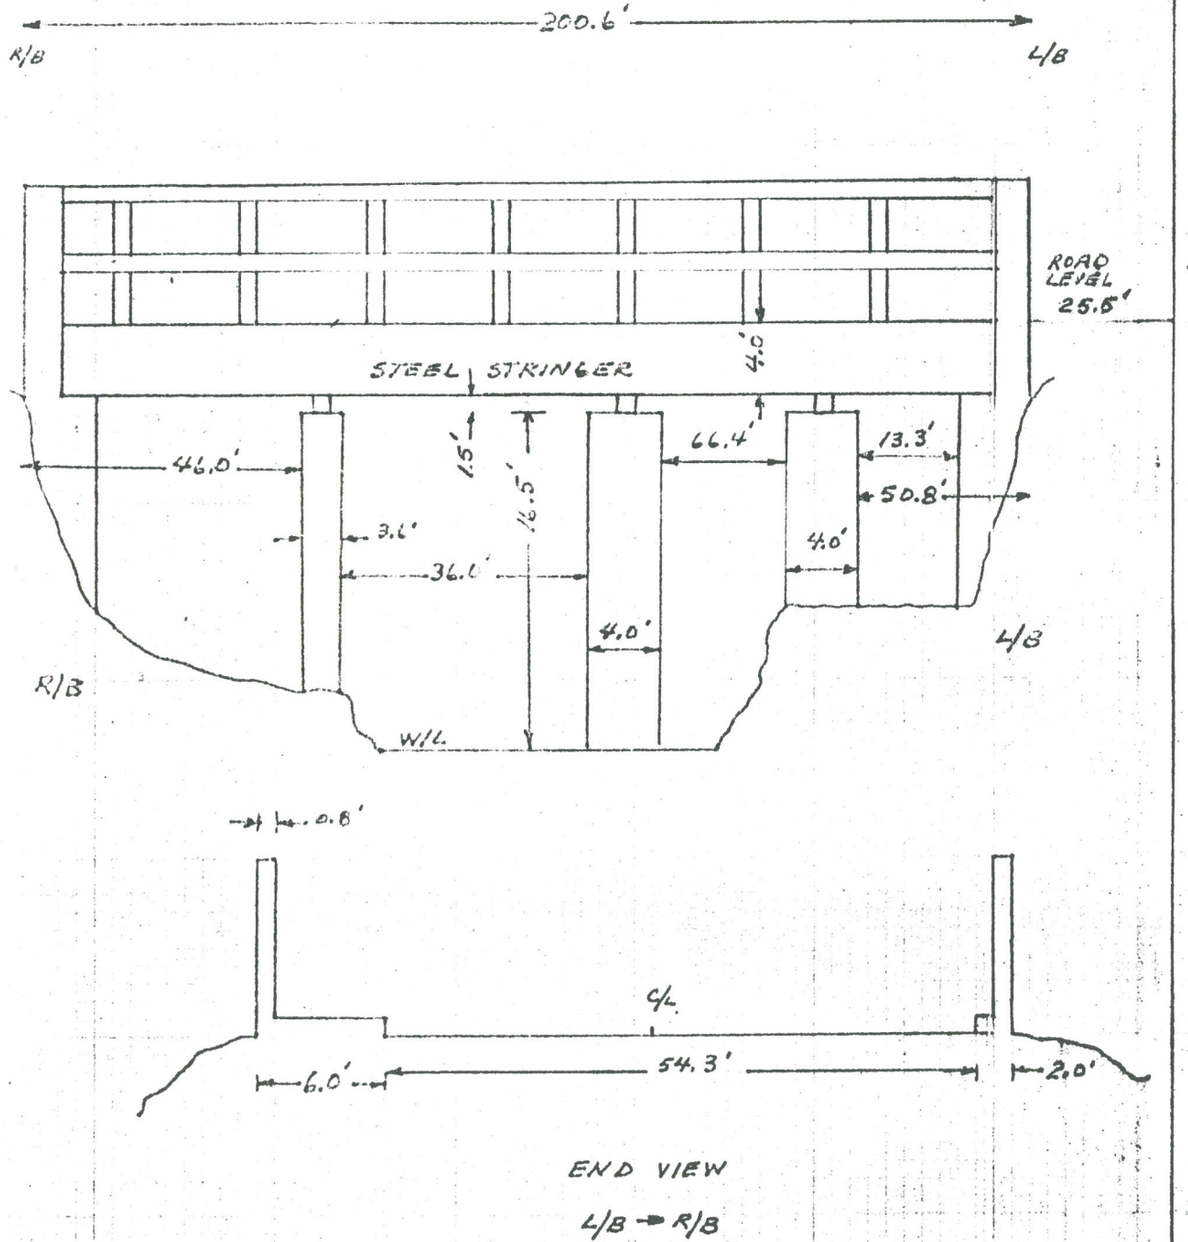

END VIEW

L/B → R/B

XS - K13 & K14

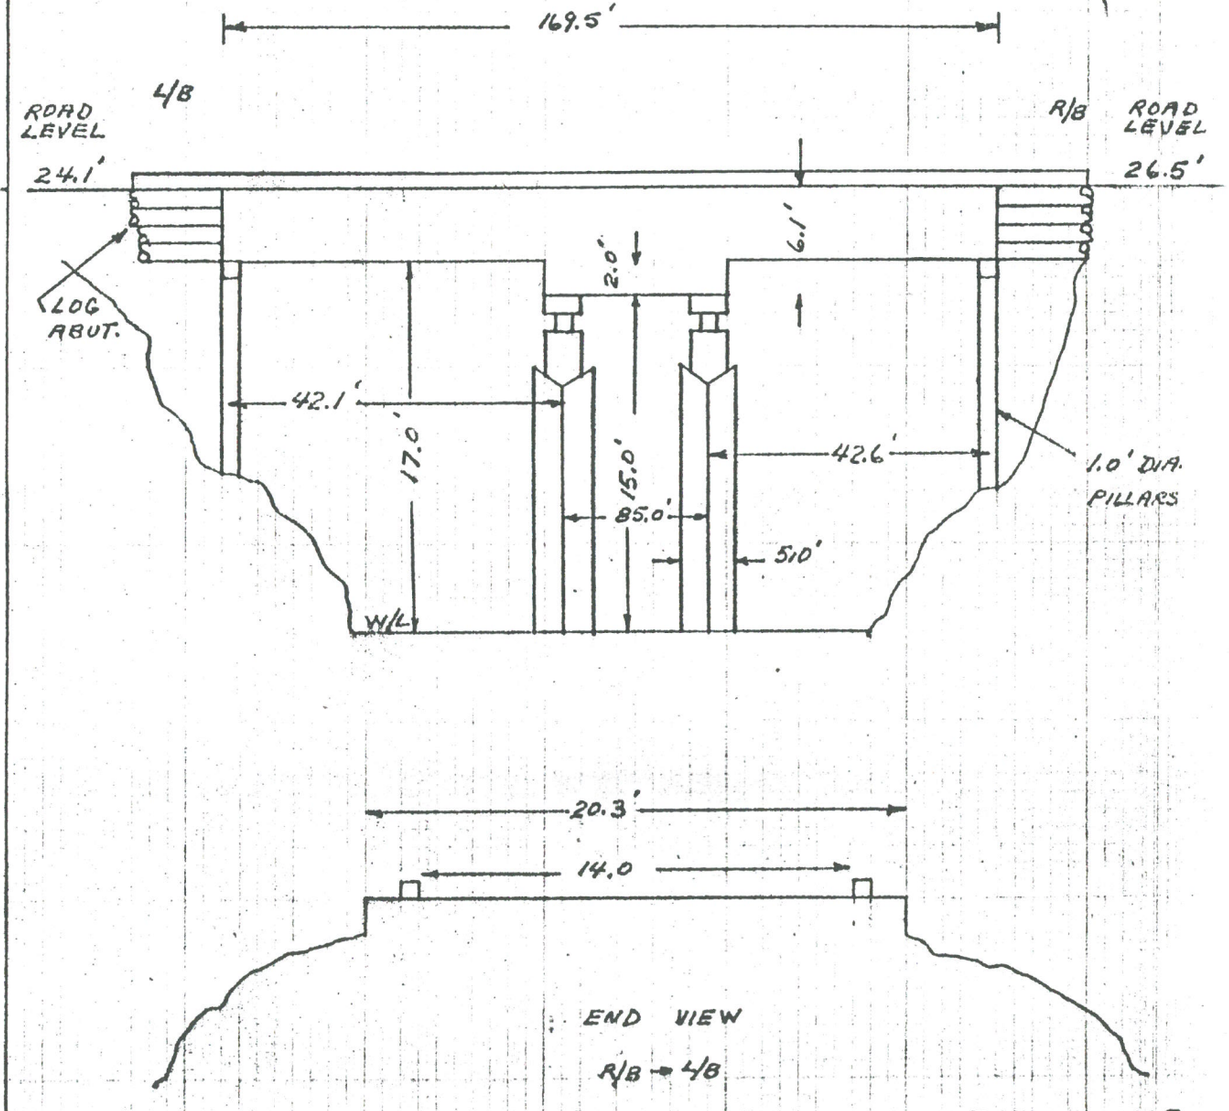


END VIEW

R/B → L/B

NOT TO SCALE

COWICHAN BAY RD.
KOKSILAH R.
XS-K25 & K26

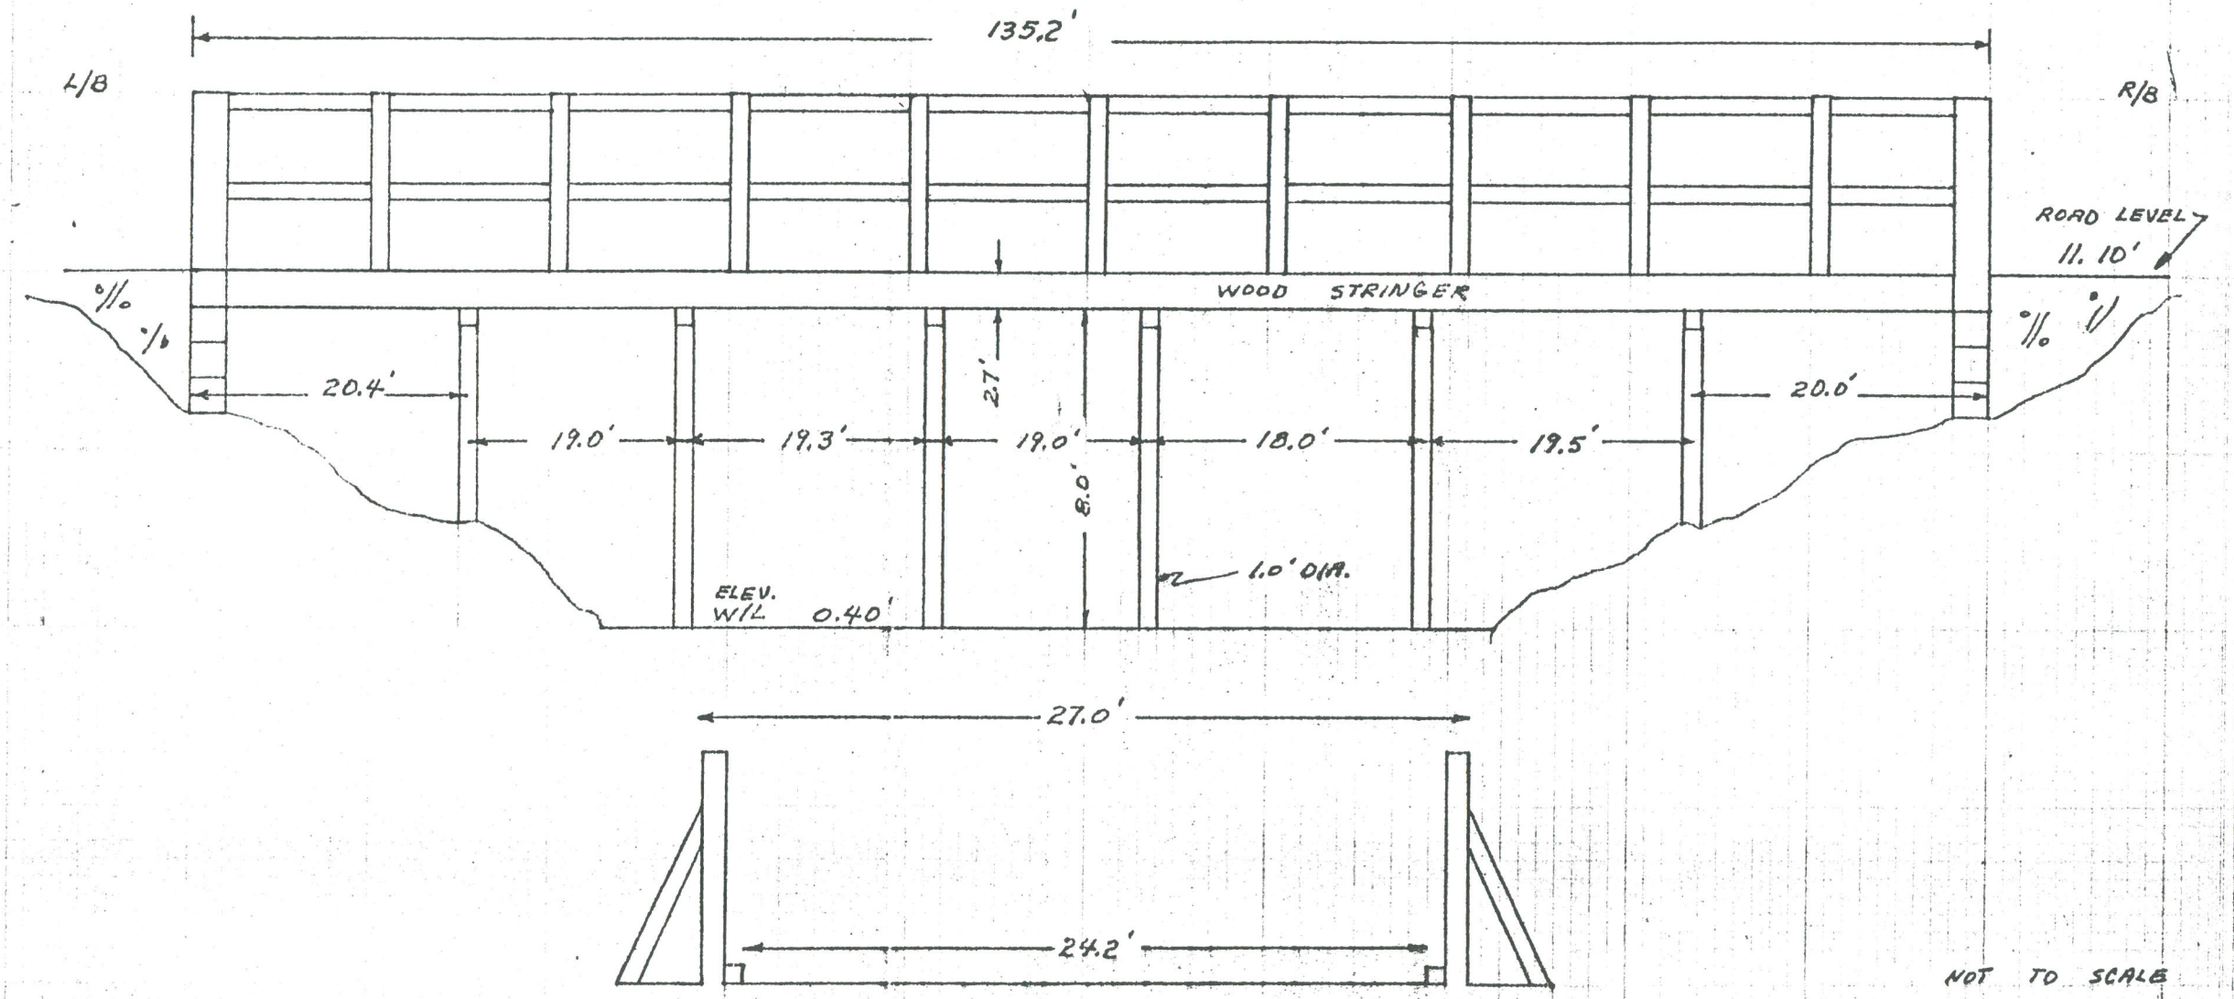



NOT TO SCALE

END VIEW
R/B → L/B

NOT TO SCALE


COWICHAN BAY RD.
ROAD BRIDGE
XSEC K20 & K21

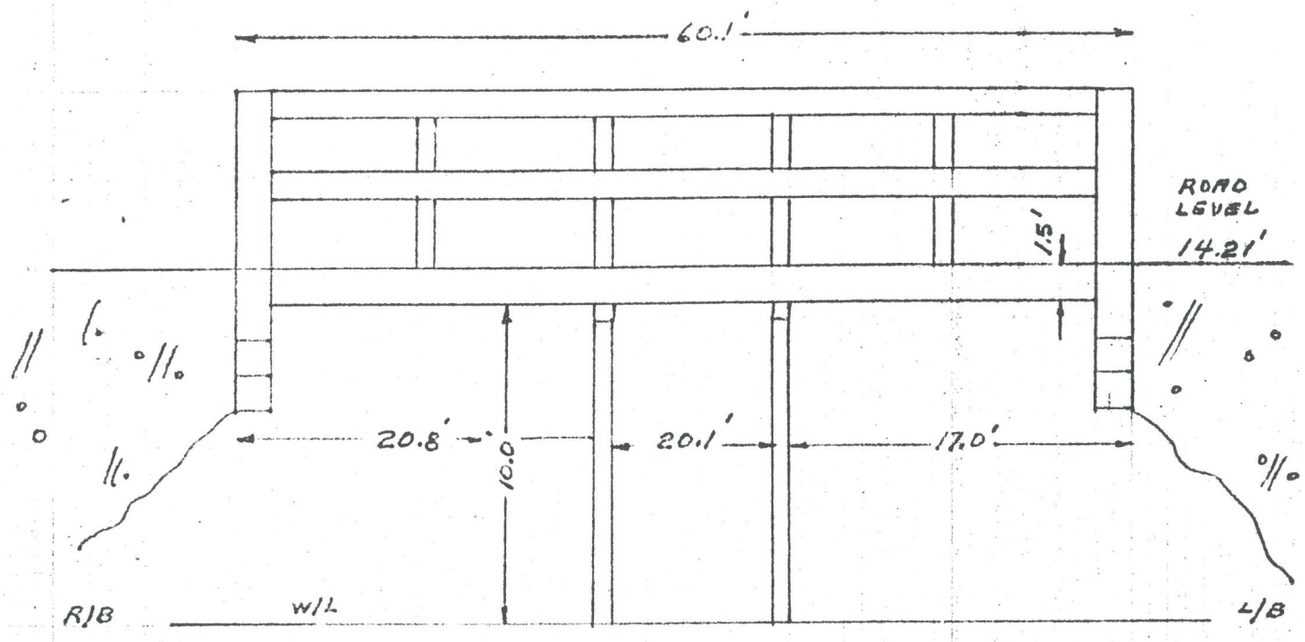


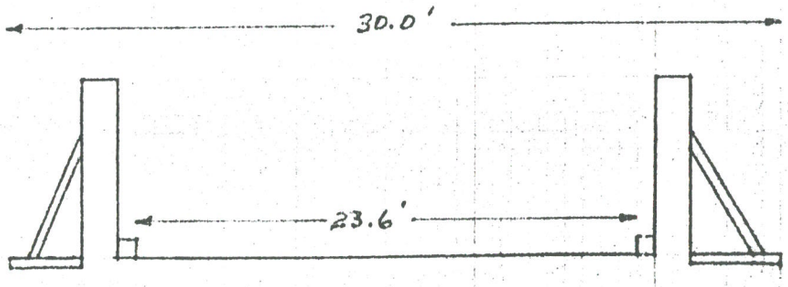

END VIEW
R/B → 4/B

COWICHAN BAY RD
XS - K34 & K35

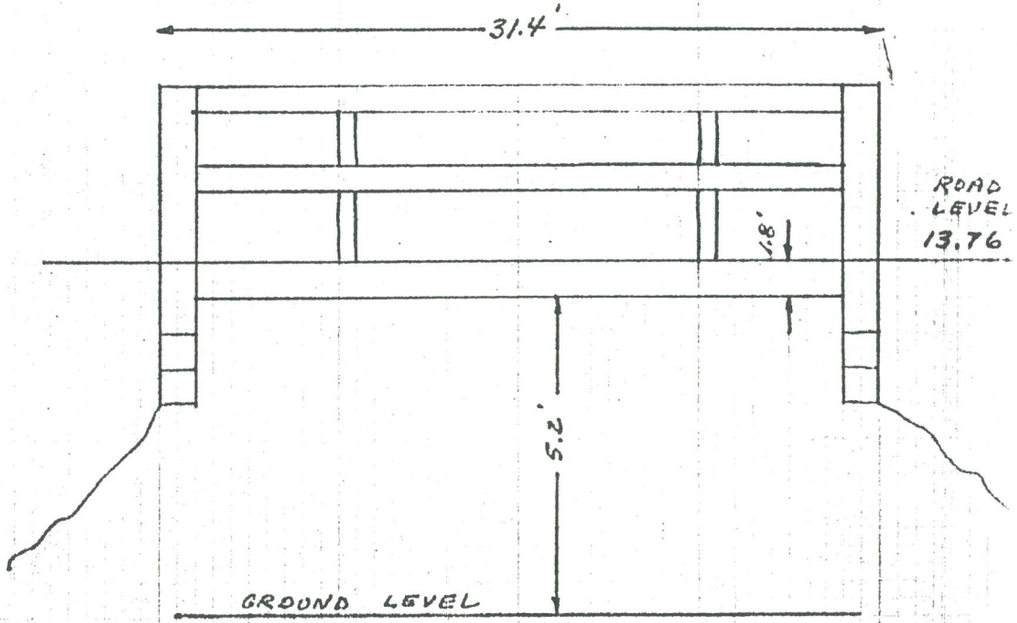


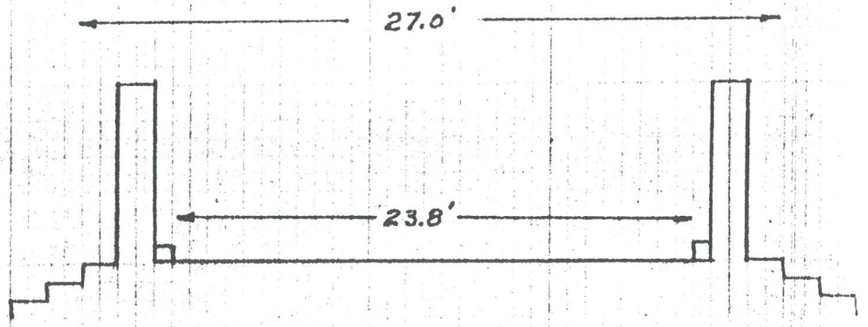


END VIEW
R/B → 4/B

NOT TO SCALE


ROAD BRIDGE
XS-K29 & K30

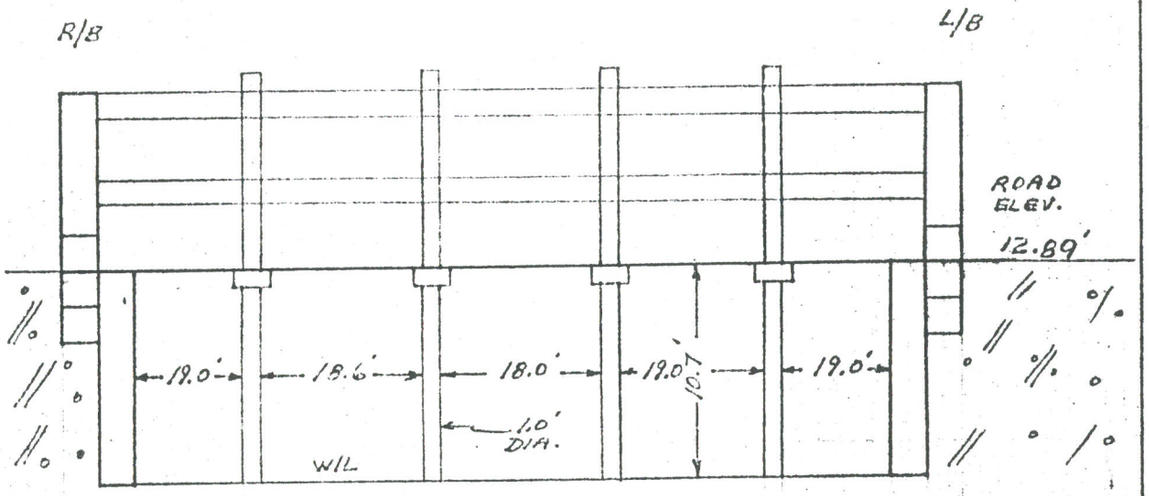


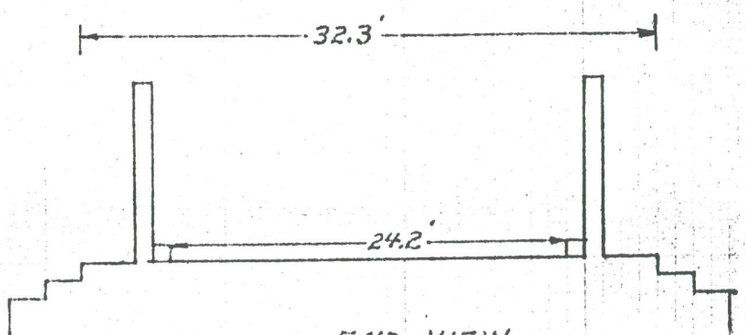

END VIEW
R/B → L/B

ROAD BRIDGE
XS-K36 & K37

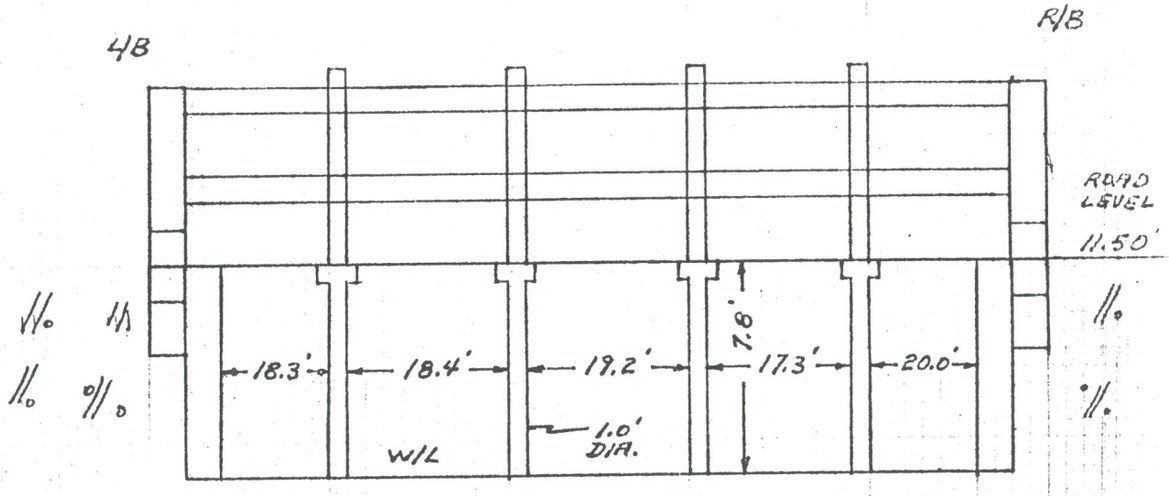

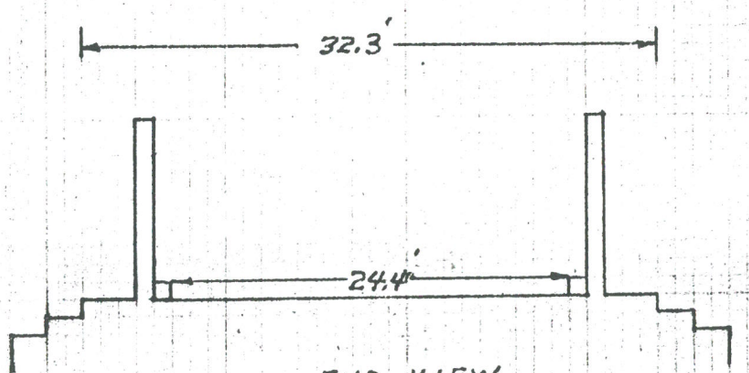

END VIEW
R/B → L/B

NOT TO SCALE