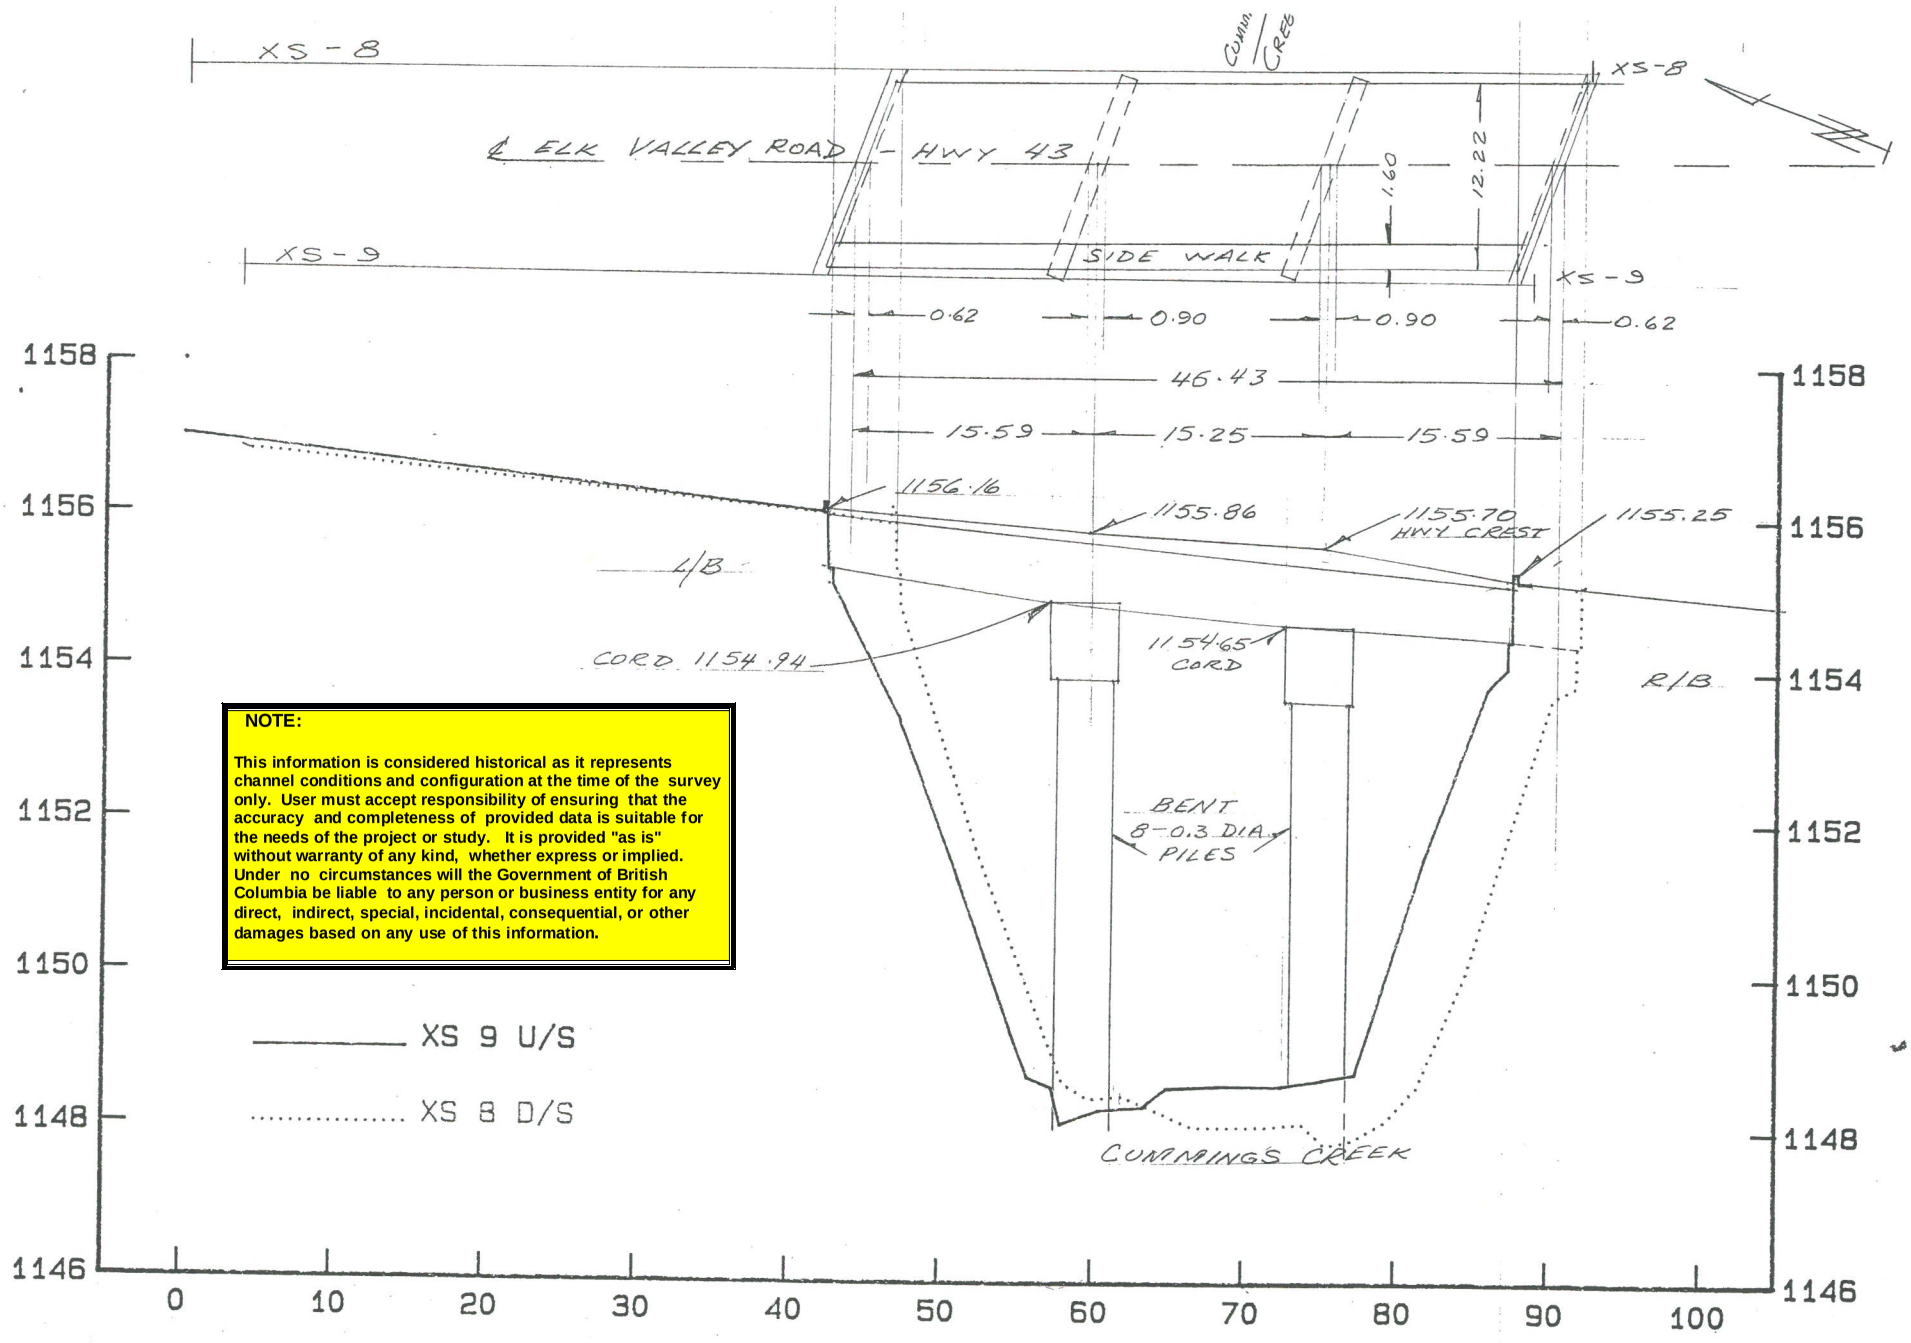


NOTE:

This information is considered historical as it represents channel conditions and configuration at the time of the survey only. User must accept responsibility of ensuring that the accuracy and completeness of provided data is suitable for the needs of the project or study. It is provided "as is" without warranty of any kind, whether express or implied. Under no circumstances will the Government of British Columbia be liable to any person or business entity for any direct, indirect, special, incidental, consequential, or other damages based on any use of this information.


CUMMINGS CREEK PROJECT 9130F040

XS 8 & XS 9

H = 1: 500 V = 1: 100

PROJECT 9130F040

C.P.R. OVER CUMMINGS CR.

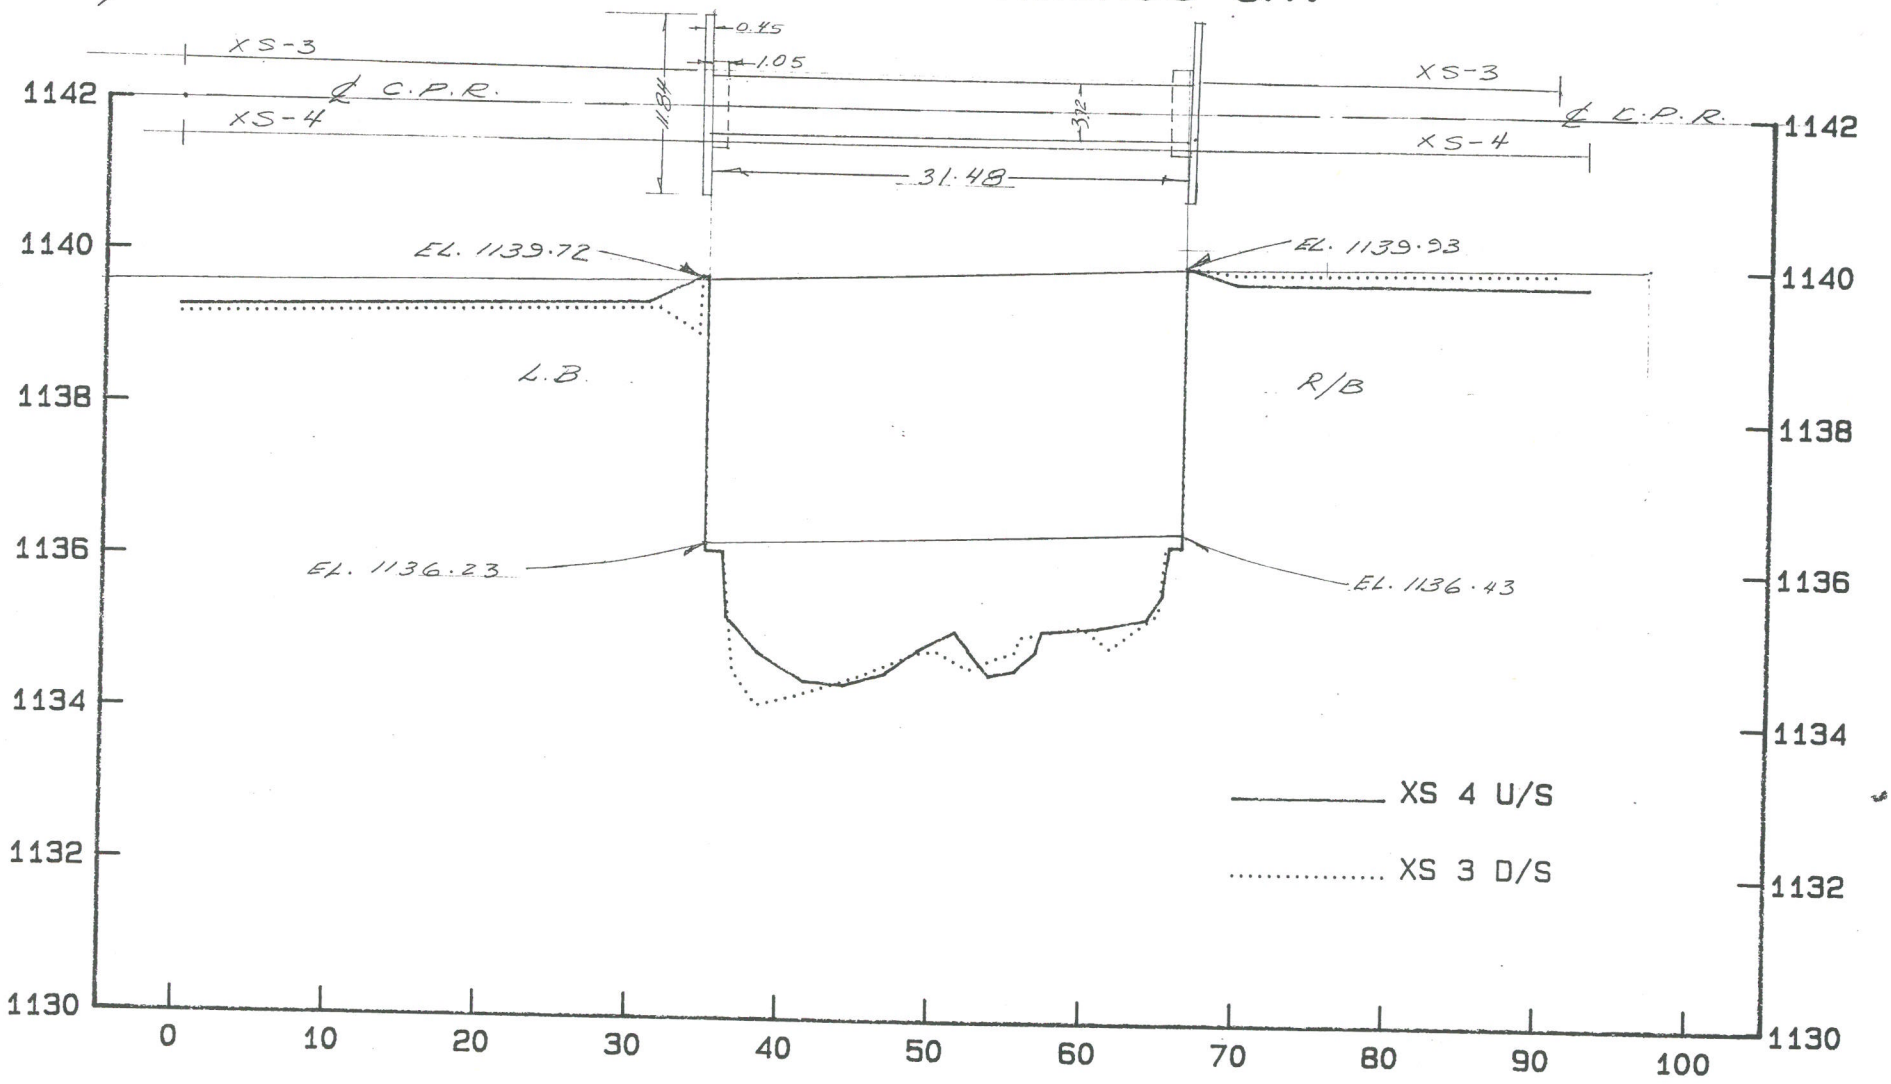

XS3 ℄ XS4

H = 1: 500 V = 1: 100

SPA00038.001