
# MICHEL CREEK Profile Road HWY 43 AT XS7 & XS8


**NOTE:**

**This information is considered historical as it represents channel conditions and configuration at the time of the survey only. User must accept responsibility of ensuring that the accuracy and completeness of provided data is suitable for the needs of the project or study. It is provided "as is" without warranty of any kind, whether express or implied. Under no circumstances will the Government of British Columbia be liable to any person or business entity for any direct, indirect, special, incidental, consequential, or other damages based on any use of this information.**

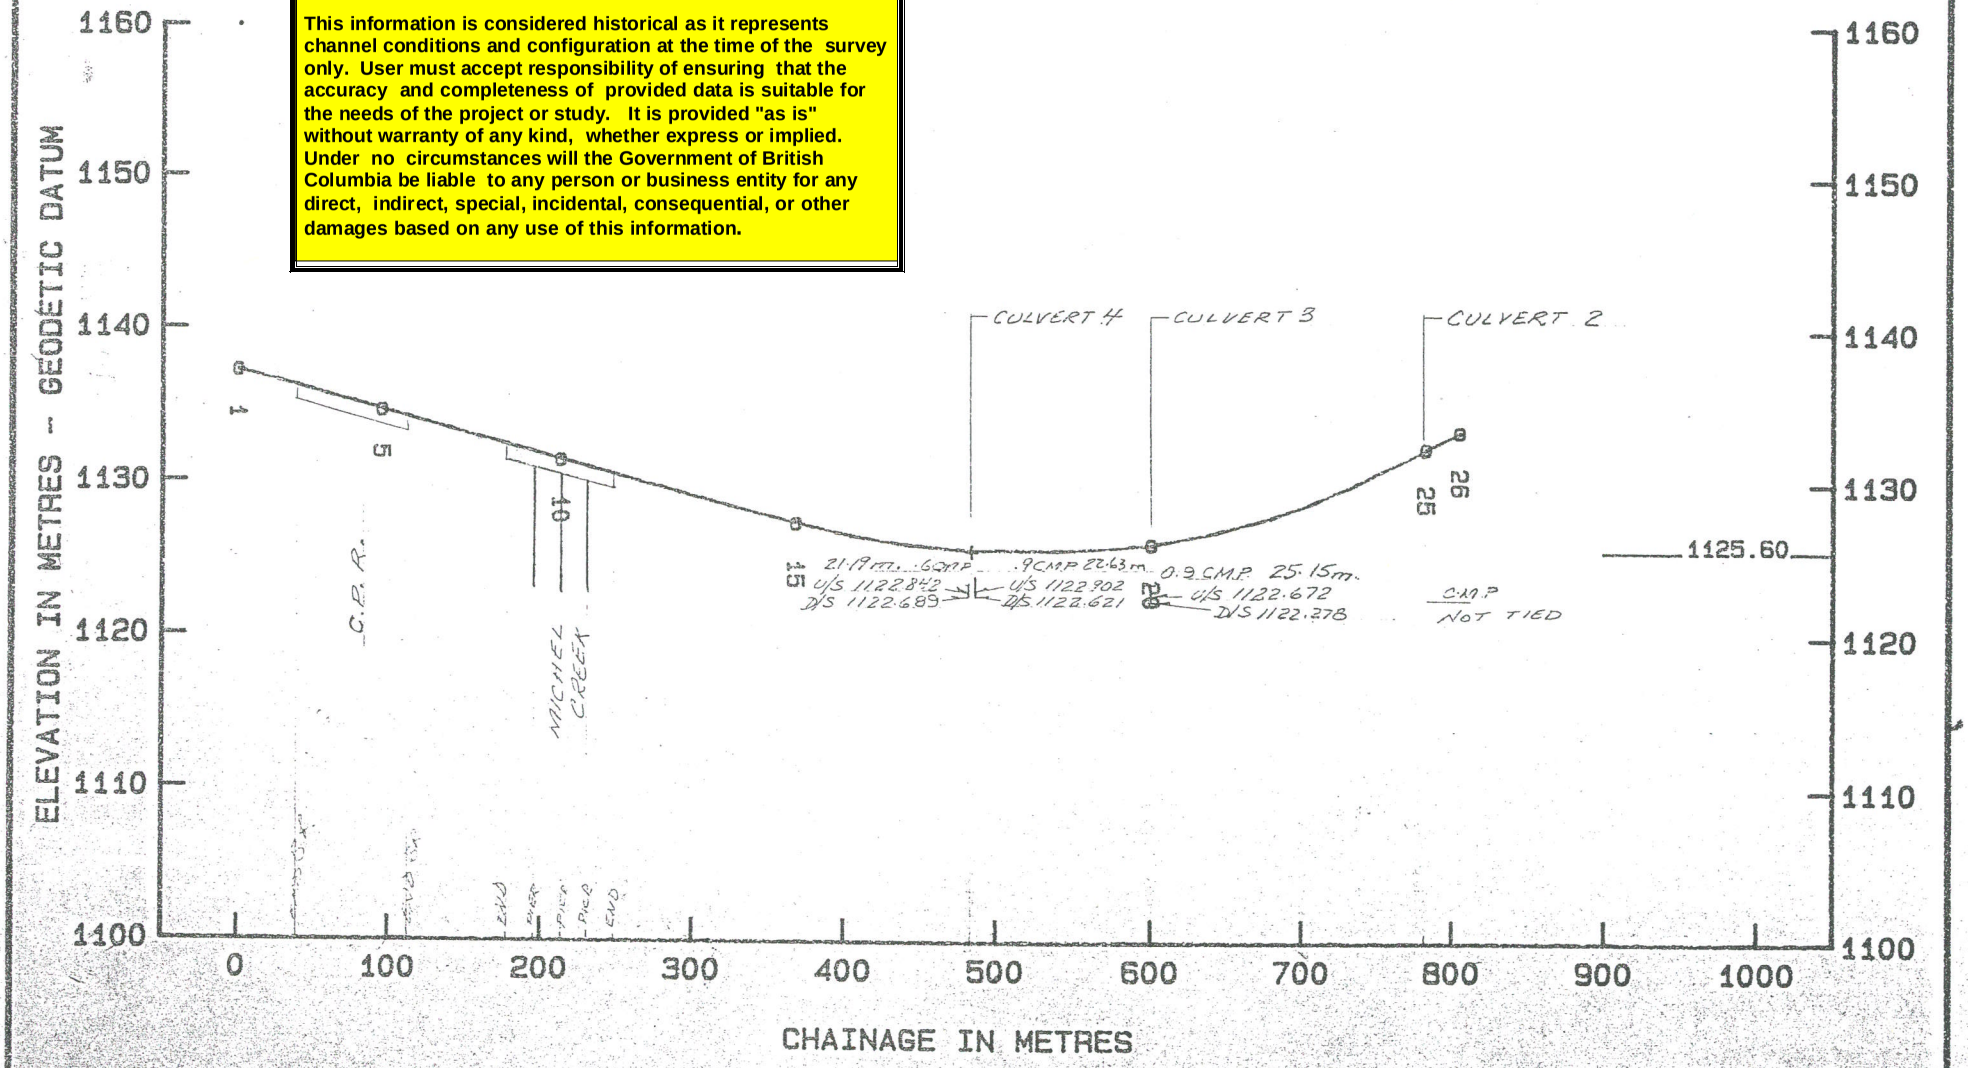


| B.C. ENVIRONMENT, LANDS AND PARKS<br>WATER MANAGEMENT DIVISION<br>HYDROLOGY BRANCH - TECHNICAL SUPPORT SECTION | PROJECT NO: 9130F040 | SCALE | |
|---|---|---|---|
| | SURVEY DATE: SEP-1991 | H = 1:5000 | V = 1:500 |

# MICHEL CREEK Profile C.P.R. AT XS2 & XS3

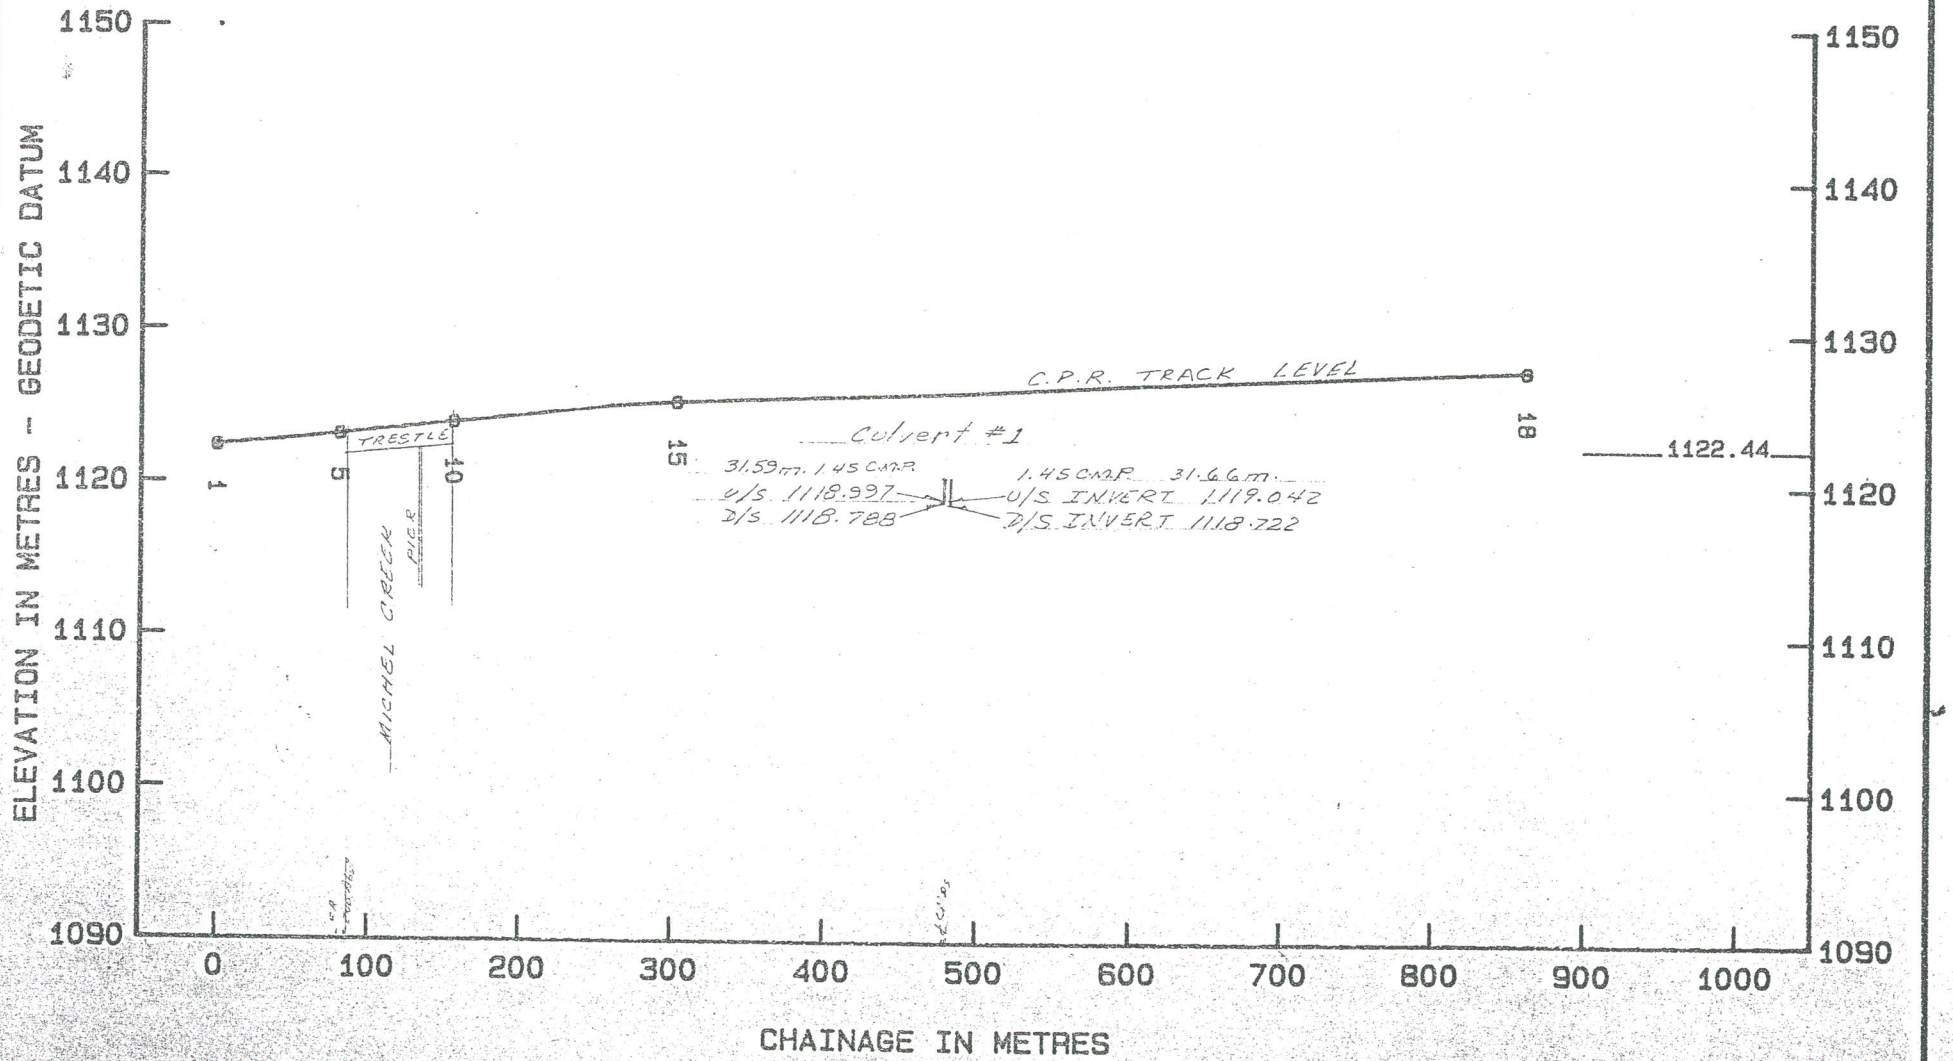


| | | | |
|---|---|---|---|
| B.C. ENVIRONMENT, LANDS AND PARKS<br>WATER MANAGEMENT DIVISION<br>HYDROLOGY BRANCH - TECHNICAL SUPPORT SECTION | PROJECT NO: 9130F040 | SCALE | |
| | SURVEY DATE: SEP-1991 | H = 1:5000 | V = 1:500 |