
ENGLISHMAN XS-3

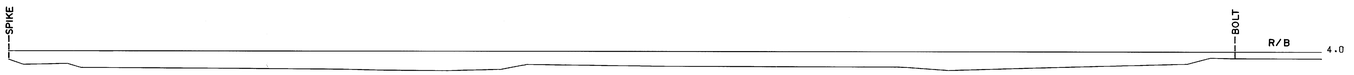

ENGLISHMAN XS-3



NOTE:

This information is considered historical as it represents channel conditions and configuration at the time of the survey only. User must accept responsibility of ensuring that the accuracy and completeness of provided data is suitable for the needs of the project or study. It is provided "as is" without warranty of any kind, whether express or implied. Under no circumstances will the Government of British Columbia be liable to any person or business entity for any direct, indirect, special, incidental, consequential, or other damages based on any use of this information.


ENGLISHMAN XS-2



ENGLISHMAN XS-2



ENGLISHMAN XS-1

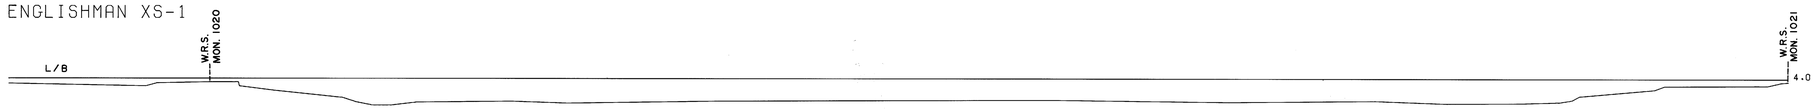

ENGLISHMAN XS-1



NOTES

FOR NOTES, SEE DWG. No. 84-48-1.

LEGEND

- TRIANGULATION STATION
- REFERENCE MONUMENT (P.CON or P.ROCK)
- 50 000 HORIZ. CONTROL POINT
- 60 000 VERT. CONTROL POINT
- T.B.M. TEMPORARY BENCH MARK
- TEMPORARY REFERENCE POINT
- ROAD, ---- TRAIL, ~ CREEK,
- CREEK INTERMITTENT, (Sw) SWAMP
- BASIN ~ SUB BASIN
- AIR PHOTO CENTER

STORAGE LICENCES

LICENCE	PRIORITY DATE	AUTHORIZED ACRE-FEET	DEVELOPED ACRE-FEET

REFERENCES

DWG. No.	DESCRIPTION	DATE
	SEE DWG. No. 84-48-1	

REVISIONS

No.	DESCRIPTION	DATE

SURVEYED T. DIGNAN
DATE JUNE 1984
COMPILED B. BOYD
CHECKED J. Webster
DATE JULY 1984
DRAWN L. Boyd
CHECKED
DATE JULY 1984
ENGINEER

Province of British Columbia
Ministry of Environment
WATER MANAGEMENT BRANCH

FLOOD DAMAGE PREVENTION PROGRAM

ENGLISHMAN RIVER
1984 SURVEY
CROSS - SECTIONS

APPROVED Peter Jarvis
HEAD - SURVEYS SUBSECTION
DATE JULY 1984

FILE Nos.
Branch P74-7
FDC-3 0305030-19
SURVEY PROJECT No.
84-FDC-3/84-RPP-12
NTS Map No. 92 F/8
SCALE
HORIZ. 1:500
VERT. 1:500
DRAWING No.
84-48-2
SHEET 2 of 12

DD

NEG. NO. 272156

VANCAL 10264