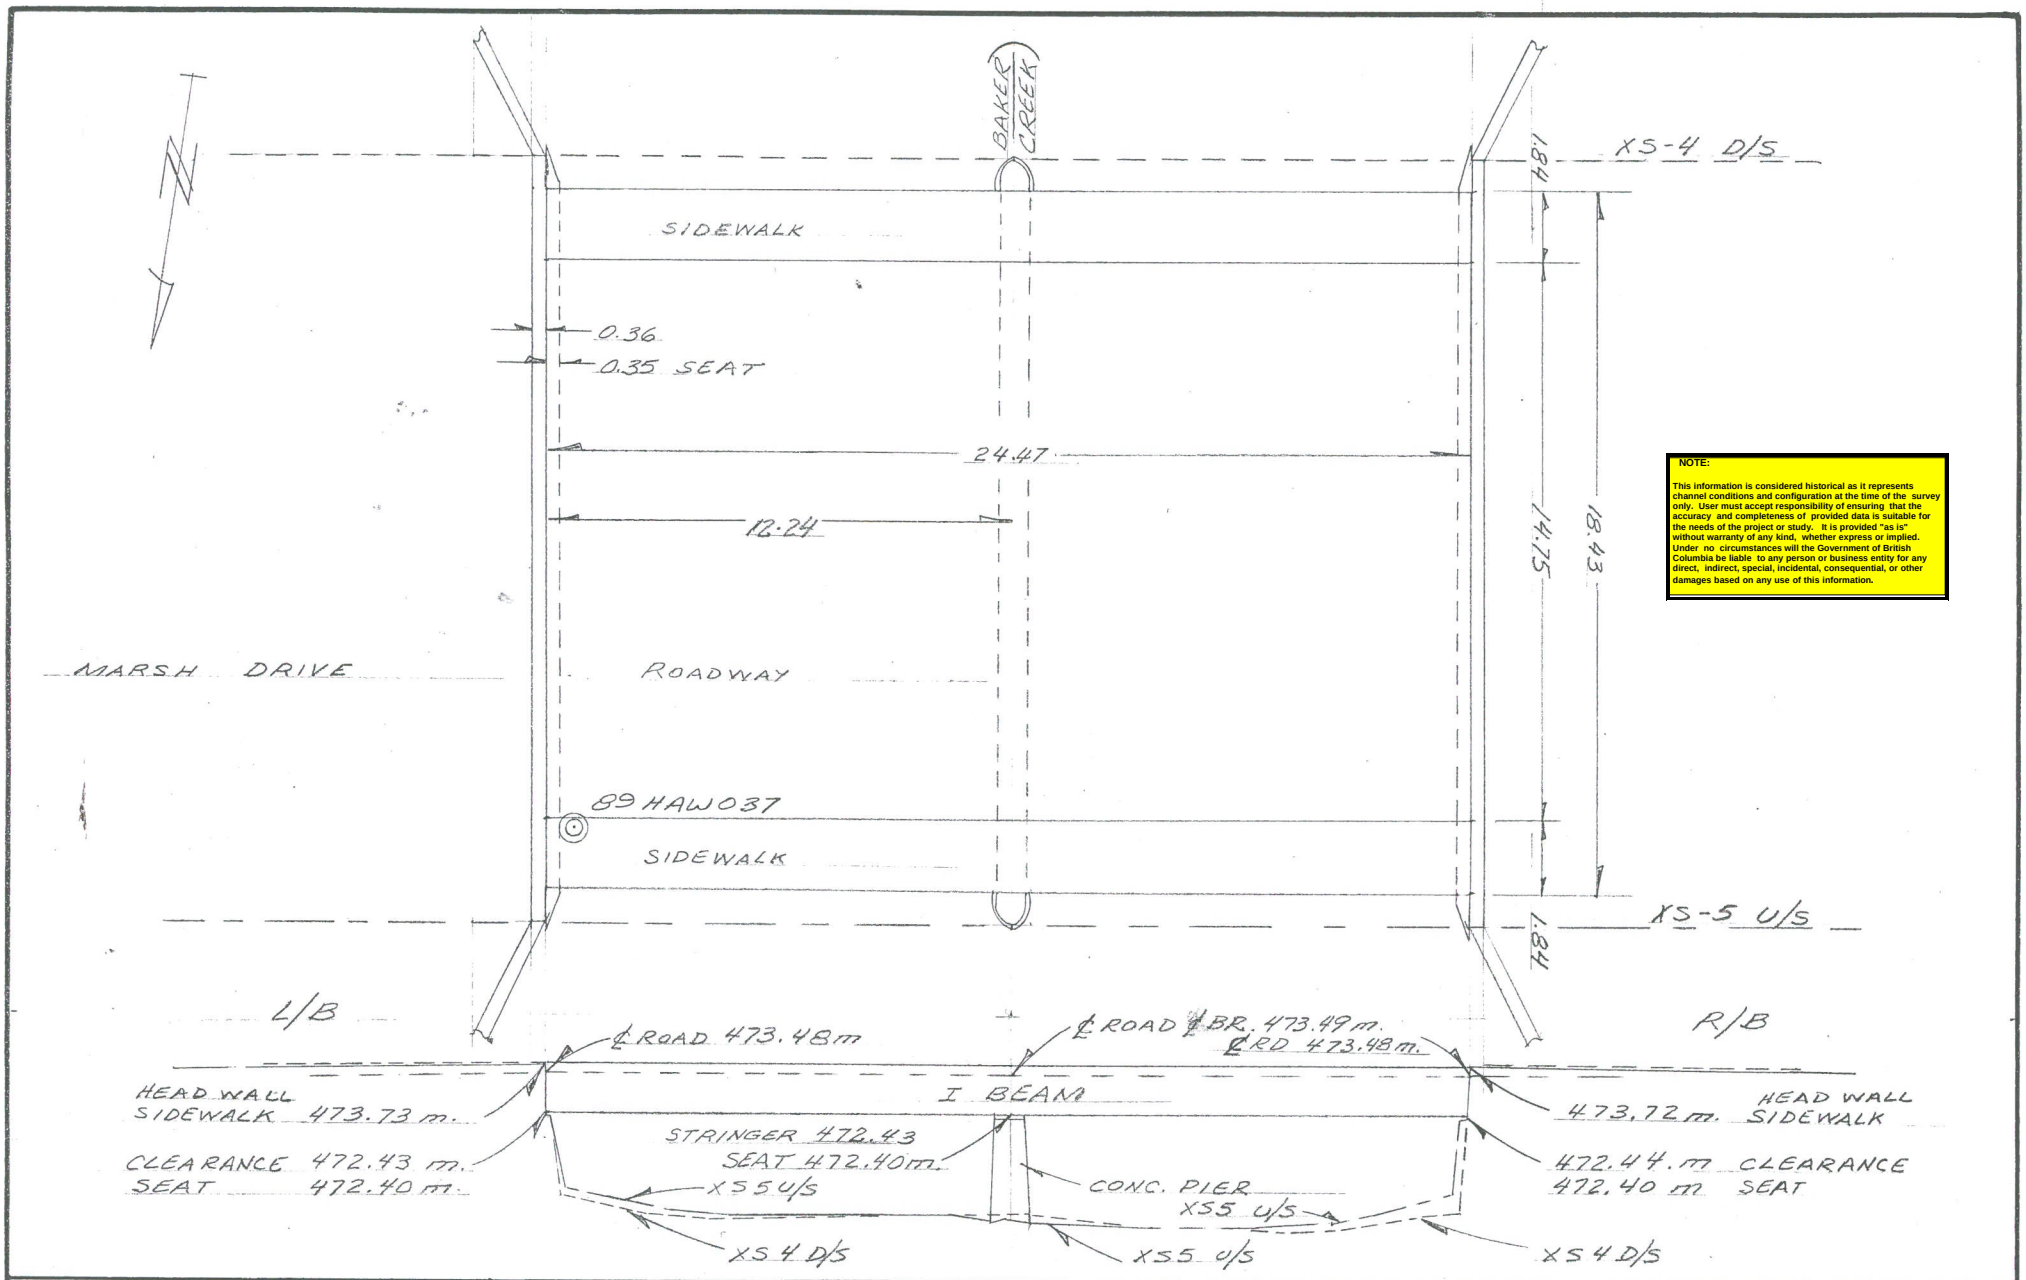


NOTE:

This information is considered historical as it represents channel conditions and configuration at the time of the survey only. User must accept responsibility of ensuring that the accuracy and completeness of provided data is suitable for the needs of the project or study. It is provided "as is" without warranty of any kind, whether express or implied. Under no circumstances will the Government of British Columbia be liable to any person or business entity for any direct, indirect, special, incidental, consequential, or other damages based on any use of this information.

Province of British Columbia
Ministry of Environment
WATER MANAGEMENT BRANCH

TO ACCOMPANY REPORT ON

BAKER CREEK
QUESNEL

SCALE: VERT. 1:200
HOR. 1:200

DATE
JULY 1989

BRIDGE No. 1190-82 ENGINEER

PROJECT No. 8912F027
FILE No. DWG. No.

BUL / D / 4-WI.C.