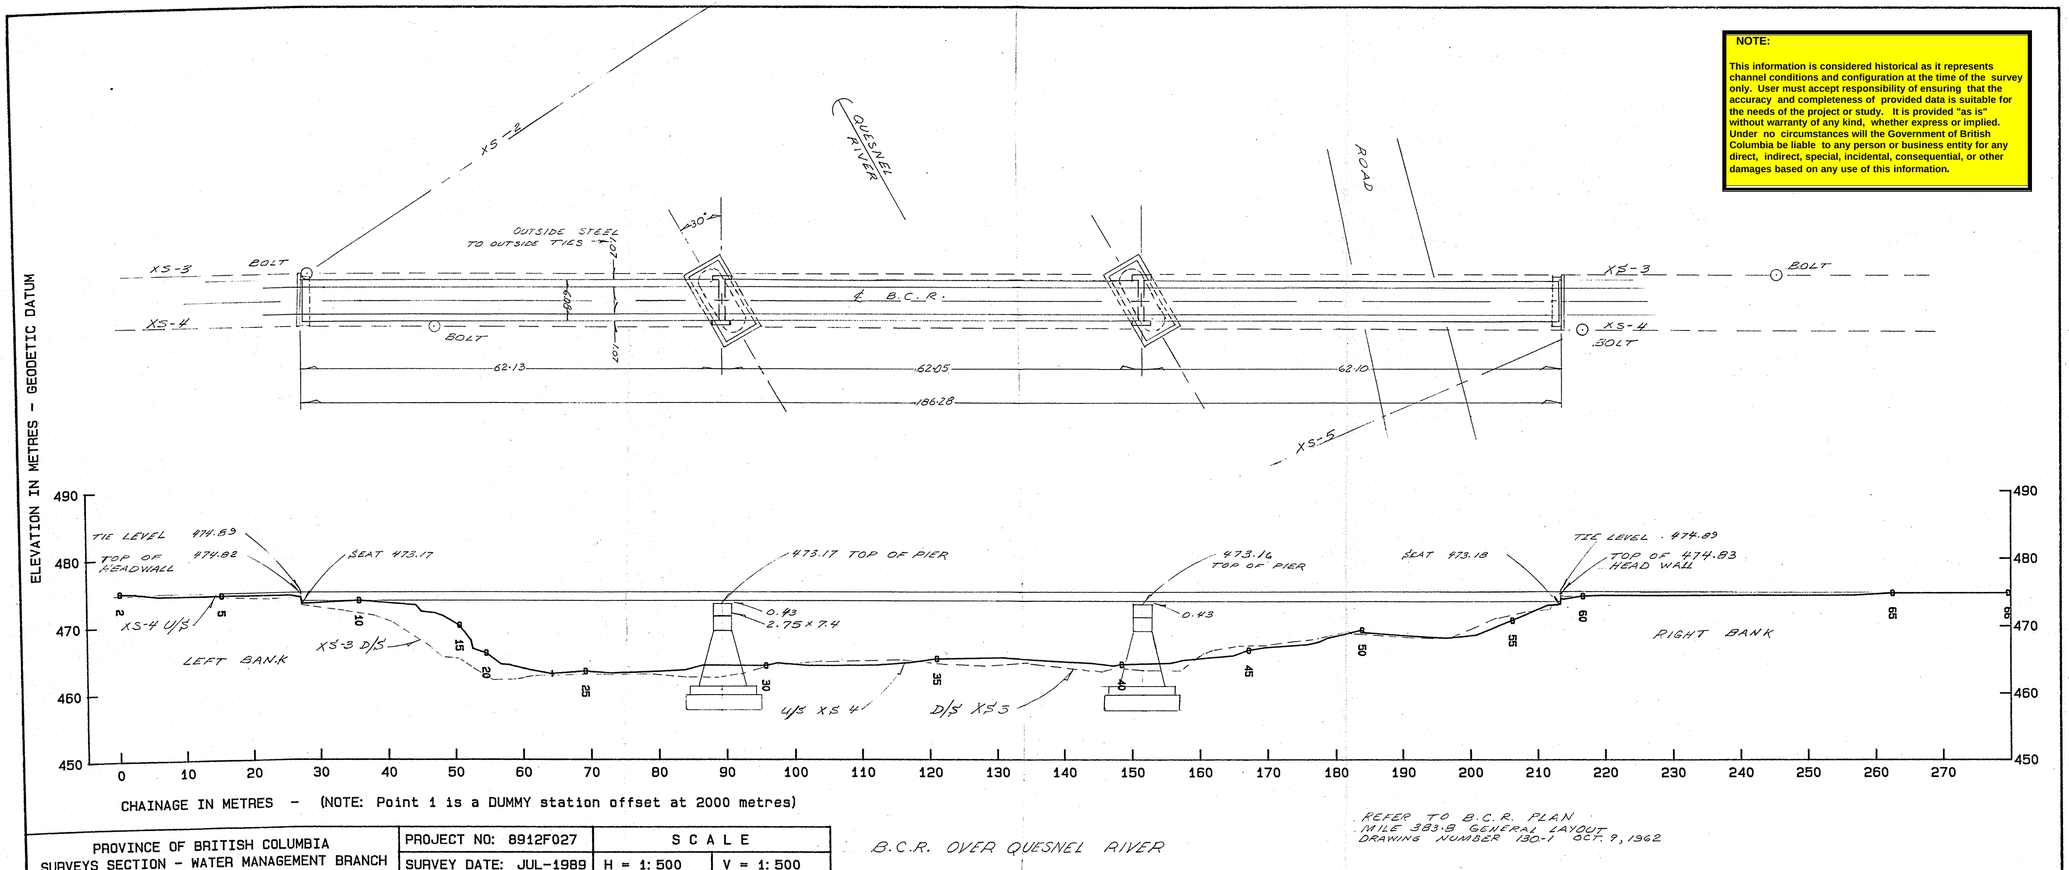



PROVINCE OF BRITISH COLUMBIA SURVEYS SECTION - WATER MANAGEMENT BRANCH	PROJECT NO: 8912F027	S C A L E	
	SURVEY DATE: JUL-1989	H = 1:500	V = 1:500

B.C.R. OVER QUESNEL RIVER

REFER TO B.C.R. PLAN
MILE 383.8 GENERAL LAYOUT
DRAWING NUMBER 130-1 OCT. 9, 1962

NOTE:


This information is considered historical as it represents channel conditions and configuration at the time of the survey only. User must accept responsibility of ensuring that the accuracy and completeness of provided data is suitable for the needs of the project or study. It is provided "as is" without warranty of any kind, whether express or implied. Under no circumstances will the Government of British Columbia be liable to any person or business entity for any direct, indirect, special, incidental, consequential, or other damages based on any use of this information.

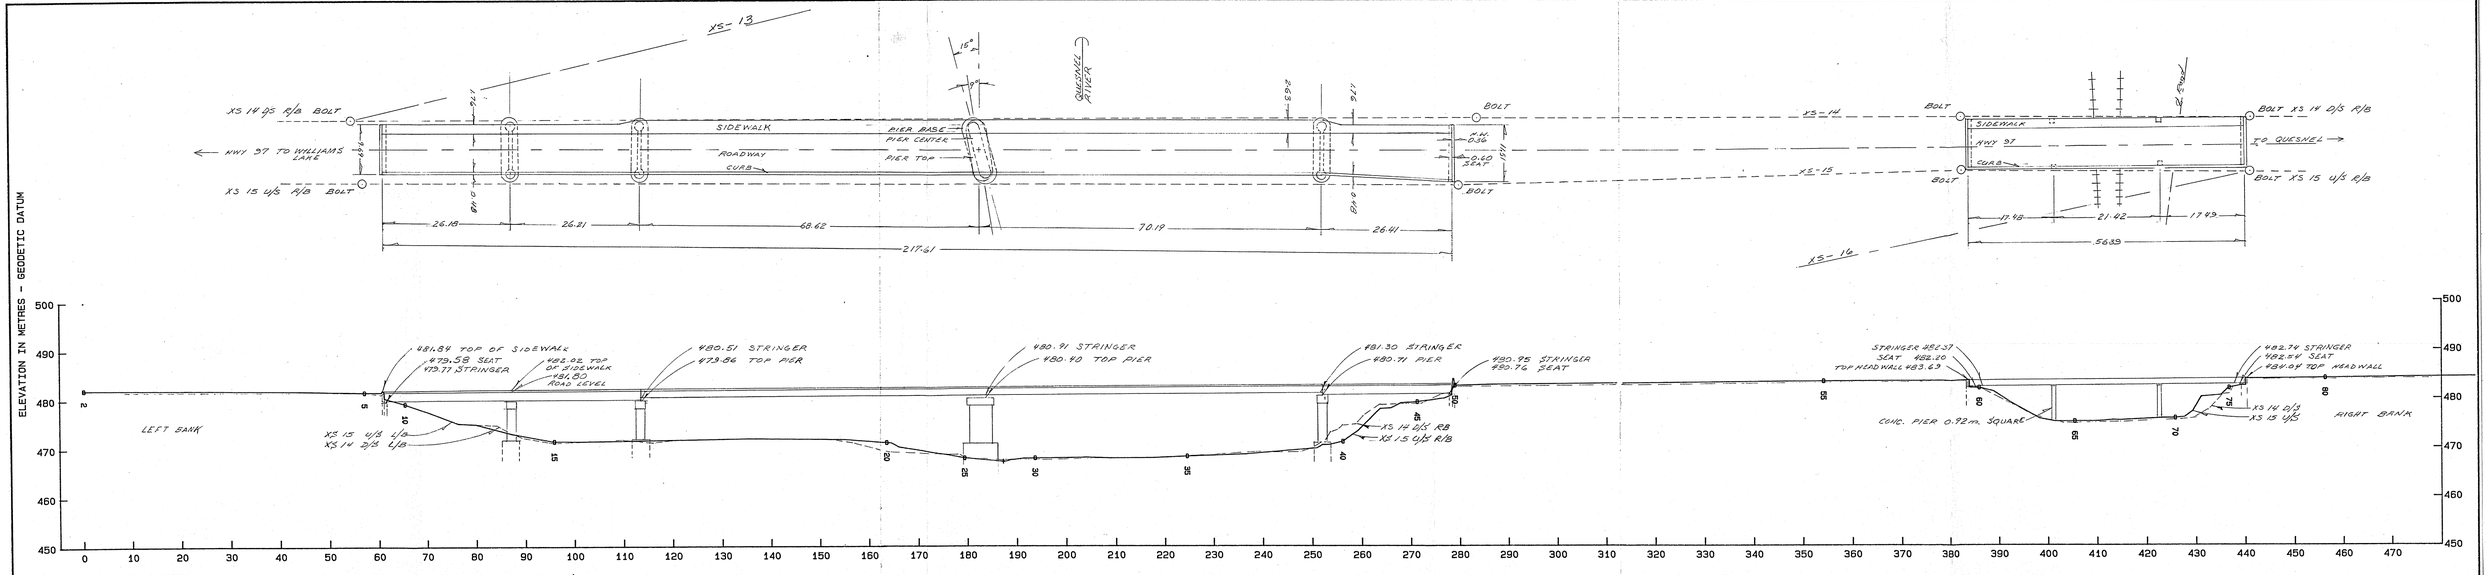

PROVINCE OF BRITISH COLUMBIA SURVEYS SECTION - WATER MANAGEMENT BRANCH	PROJECT NO: 8912F027	SCALE	
	SURVEY DATE: JUL-1989	H = 1:500	V = 1:500

HIGHWAY 97 QUESNEL RIVER


FOR DIMENSIONS REFER TO HIGHWAYS DWG. 1323-3X LAYOUT & REF PLAN

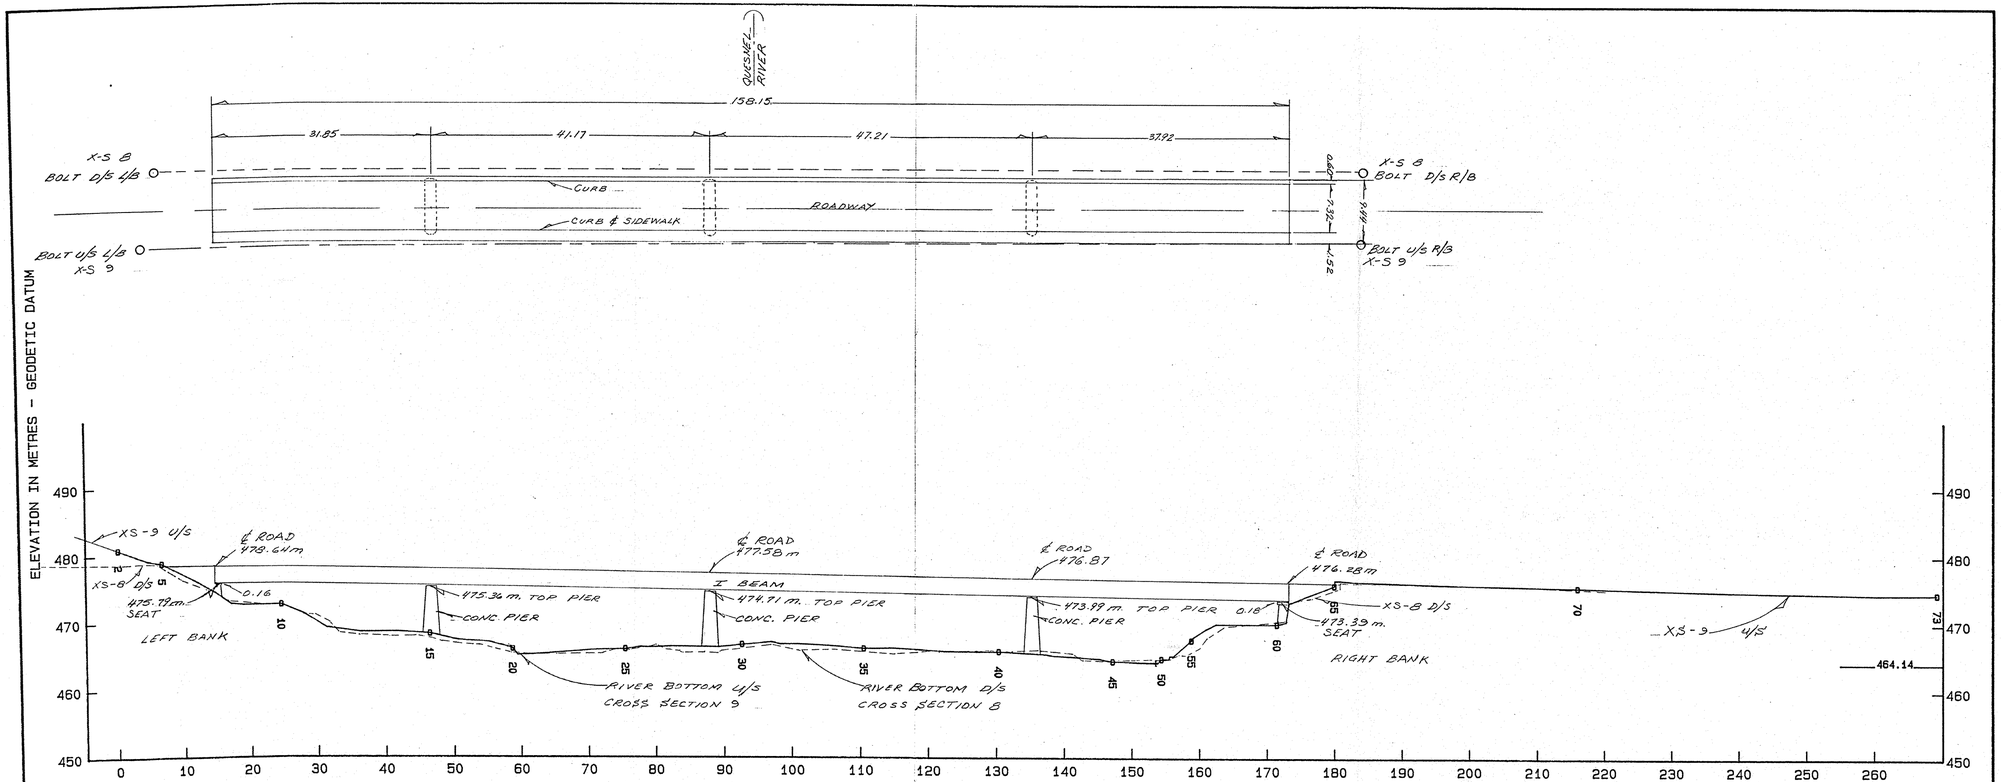

PROVINCE OF BRITISH COLUMBIA SURVEYS SECTION - WATER MANAGEMENT BRANCH	PROJECT NO: 8912F027	SCALE	
	SURVEY DATE: JUL-1989	H = 1:500	V = 1:500

JOHNSTON STREET BRIDGE QUESNEL RIVER

REFER TO CITY OF QUESNEL
GENERAL ARRANGEMENT
DRAWING NO. 155-1 MARCH 1989

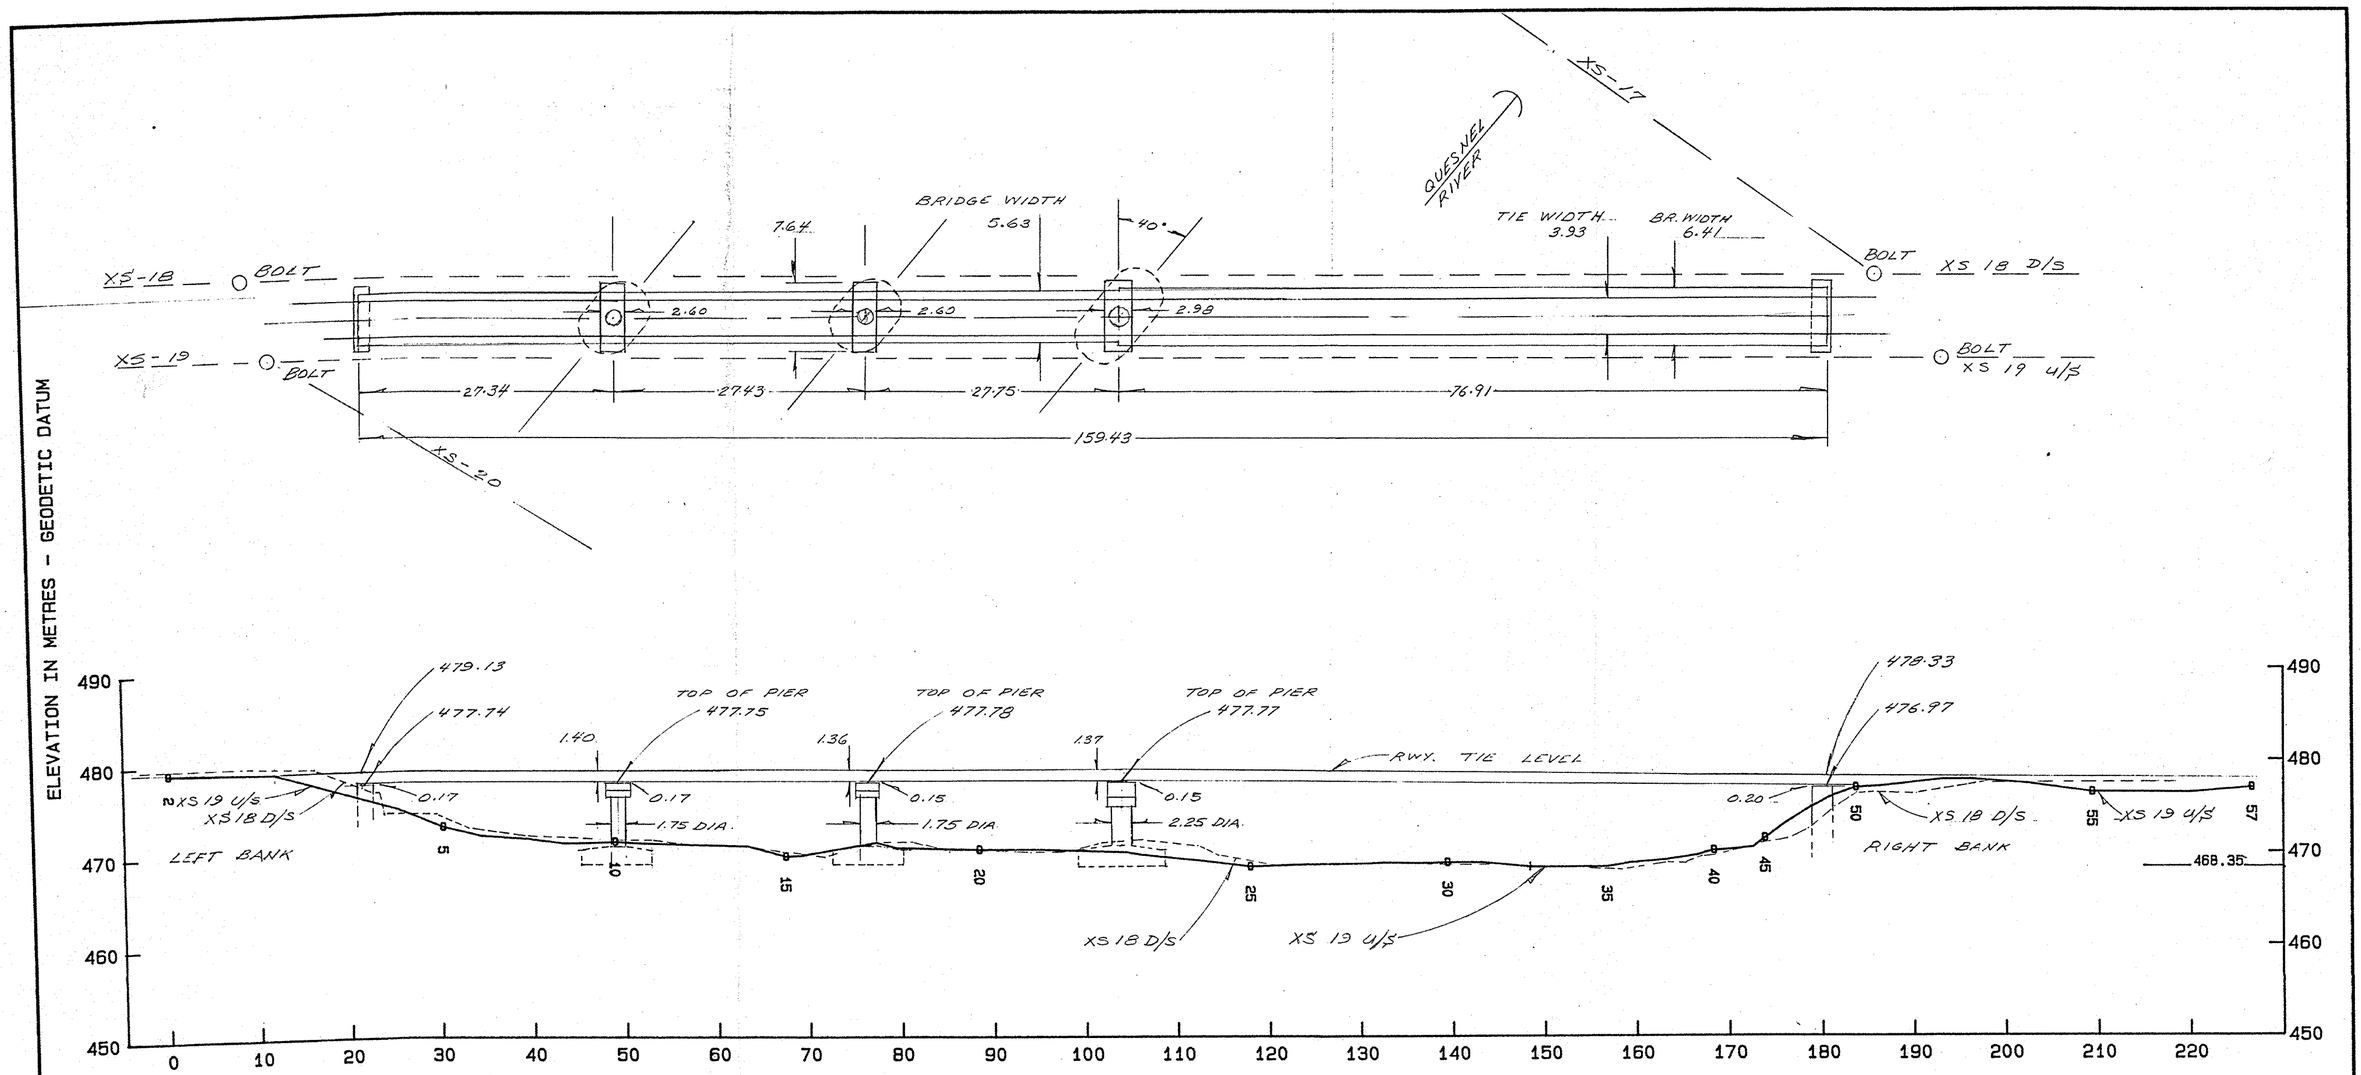

PROVINCE OF BRITISH COLUMBIA SURVEYS SECTION - WATER MANAGEMENT BRANCH	PROJECT NO: 8912F027	SCALE	
	SURVEY DATE: JUL-1989	H = 1:500	V = 1:500

REFER TO
QUESNEL PULP MILL RAILWAY BRIDGE DWG. D-181-502 (1969)
OVER QUESNEL RIVER