
FRASER RIVER THALWEG PROFILE

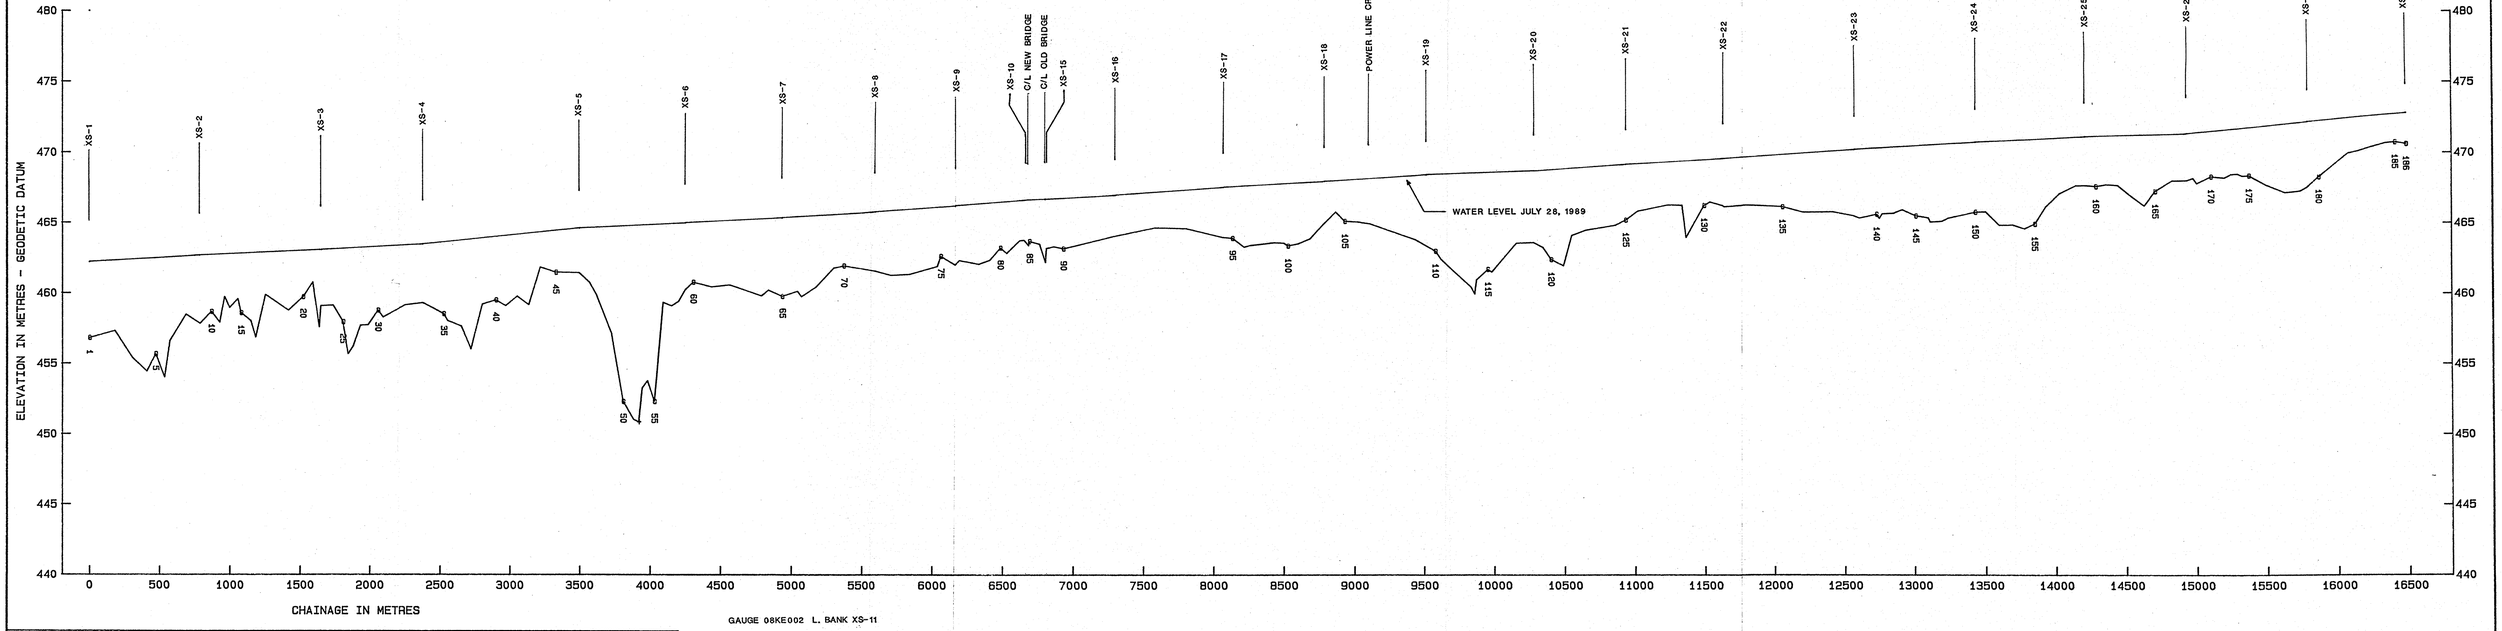

GAUGE 08KE002 L. BANK XS-11

PROVINCE OF BRITISH COLUMBIA SURVEYS SECTION - WATER MANAGEMENT BRANCH	PROJECT NO: 8912F027	S C A L E	
	SURVEY DATE: JUL-1989	H = 1:20000	V = 1:200