
QUESNEL RIVER THALWEG PROFILE

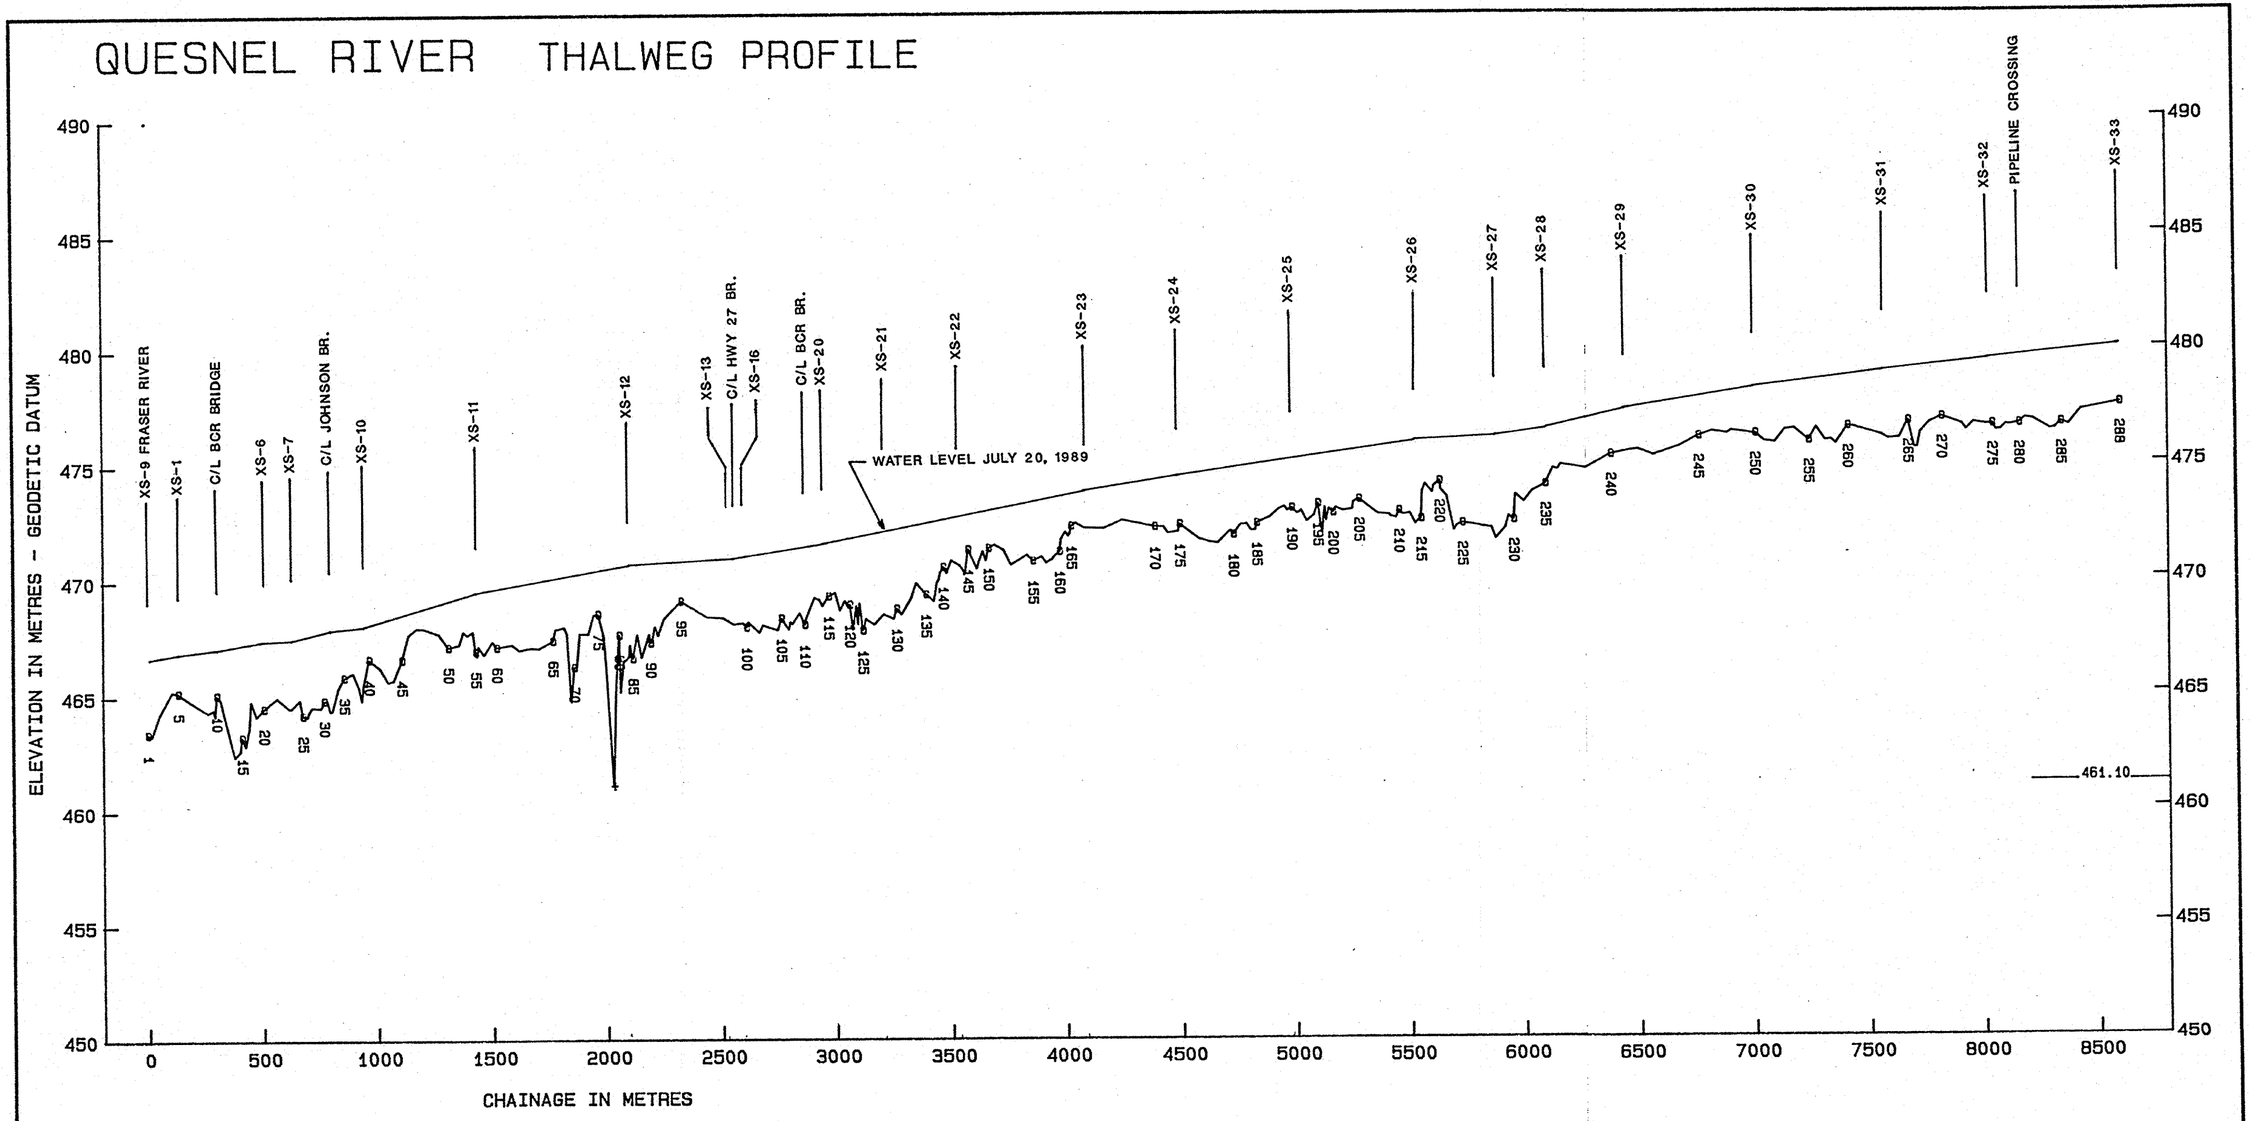

PROVINCE OF BRITISH COLUMBIA SURVEYS SECTION - WATER MANAGEMENT BRANCH	PROJECT NO: 8912F027	SCALE	
	SURVEY DATE: JUL-1989	H = 1: 20000	V = 1: 200