

**NOTE:**

**This information is considered historical as it represents channel conditions and configuration at the time of the survey only. User must accept responsibility of ensuring that the accuracy and completeness of provided data is suitable for the needs of the project or study. It is provided "as is" without warranty of any kind, whether express or implied. Under no circumstances will the Government of British Columbia be liable to any person or business entity for any direct, indirect, special, incidental, consequential, or other damages based on any use of this information.**

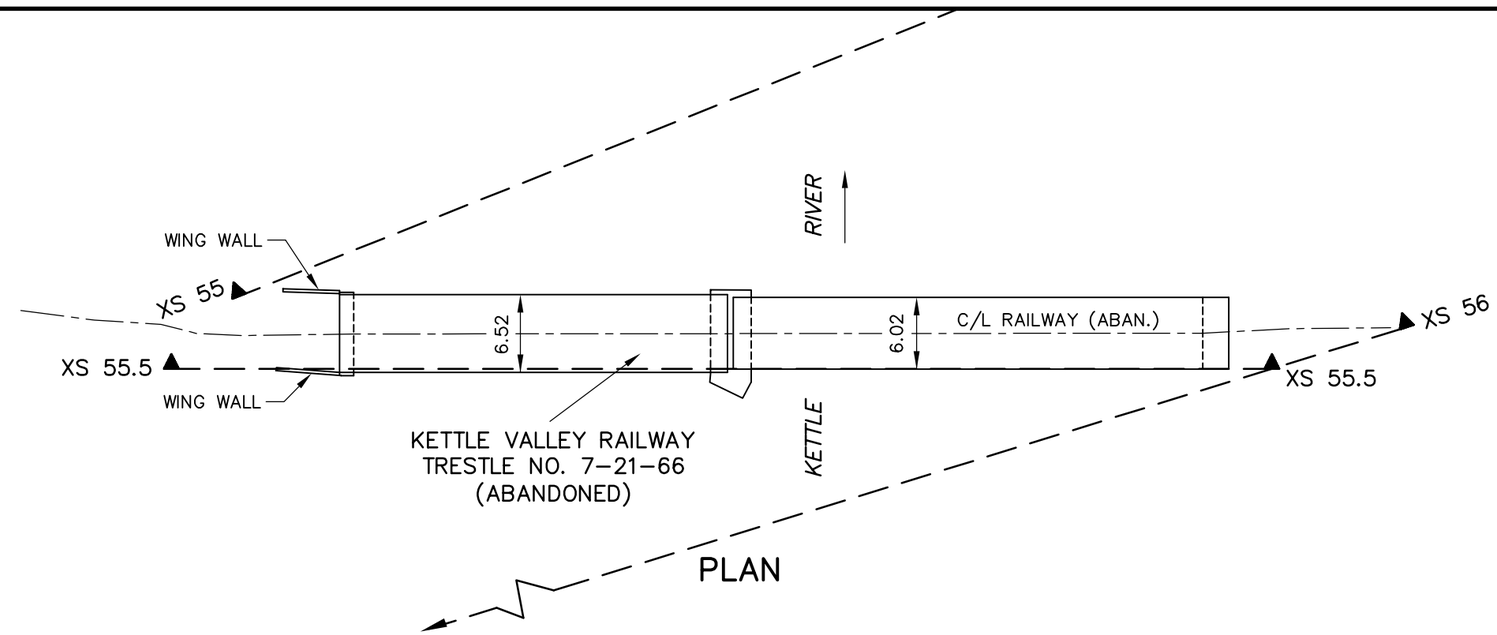


PLAN

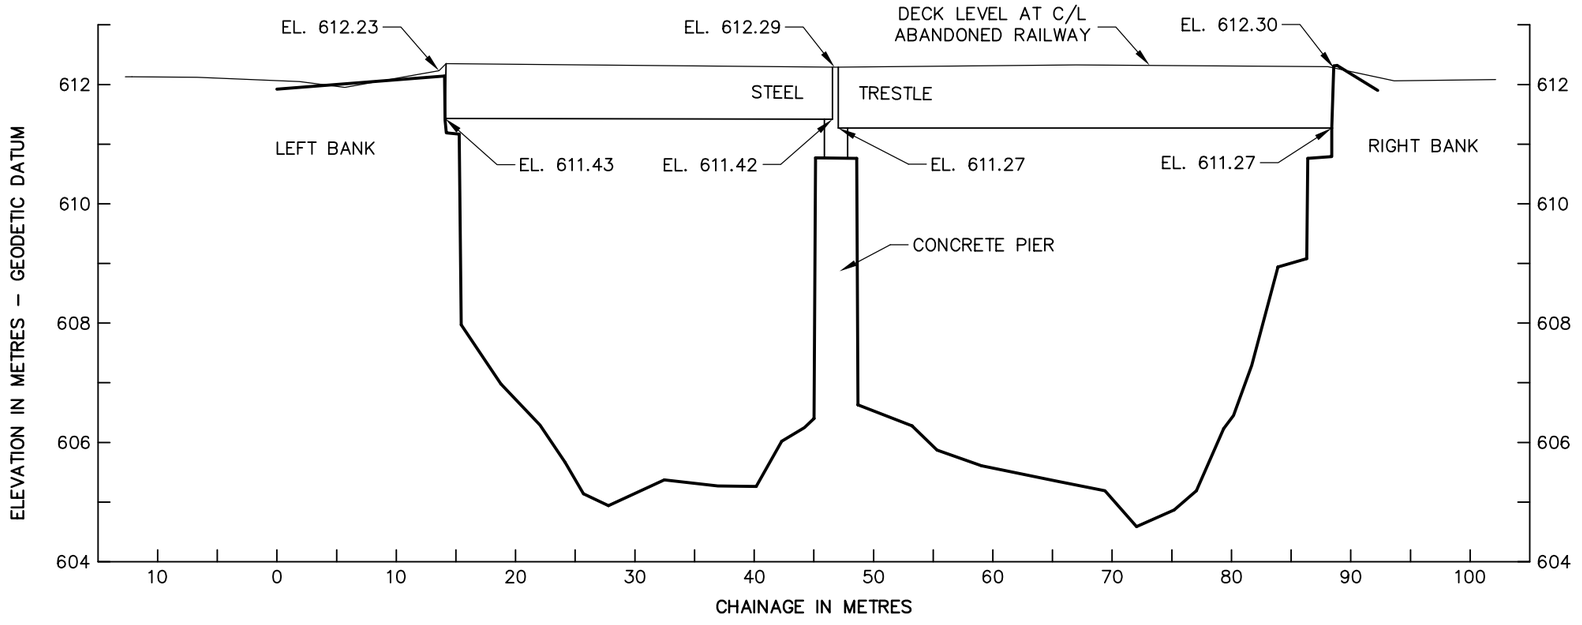


(NOTE: First point is a DUMMY station offset at 2000 metres from 0 chainage.)

CROSS SECTION 55.5

**Province of British Columbia**
Ministry of Environment
WATER MANAGEMENT DIVISION
Technical Surveys Section

# KETTLE RIVER
## CROSS SECTION 55.5
## KETTLE VALLEY RAILWAY BRIDGE

SCALE HORIZ. 1:500 VERT. 1:100

PROJECT NO: 95 10 F 080

DATE: SEPT/OCT 1995