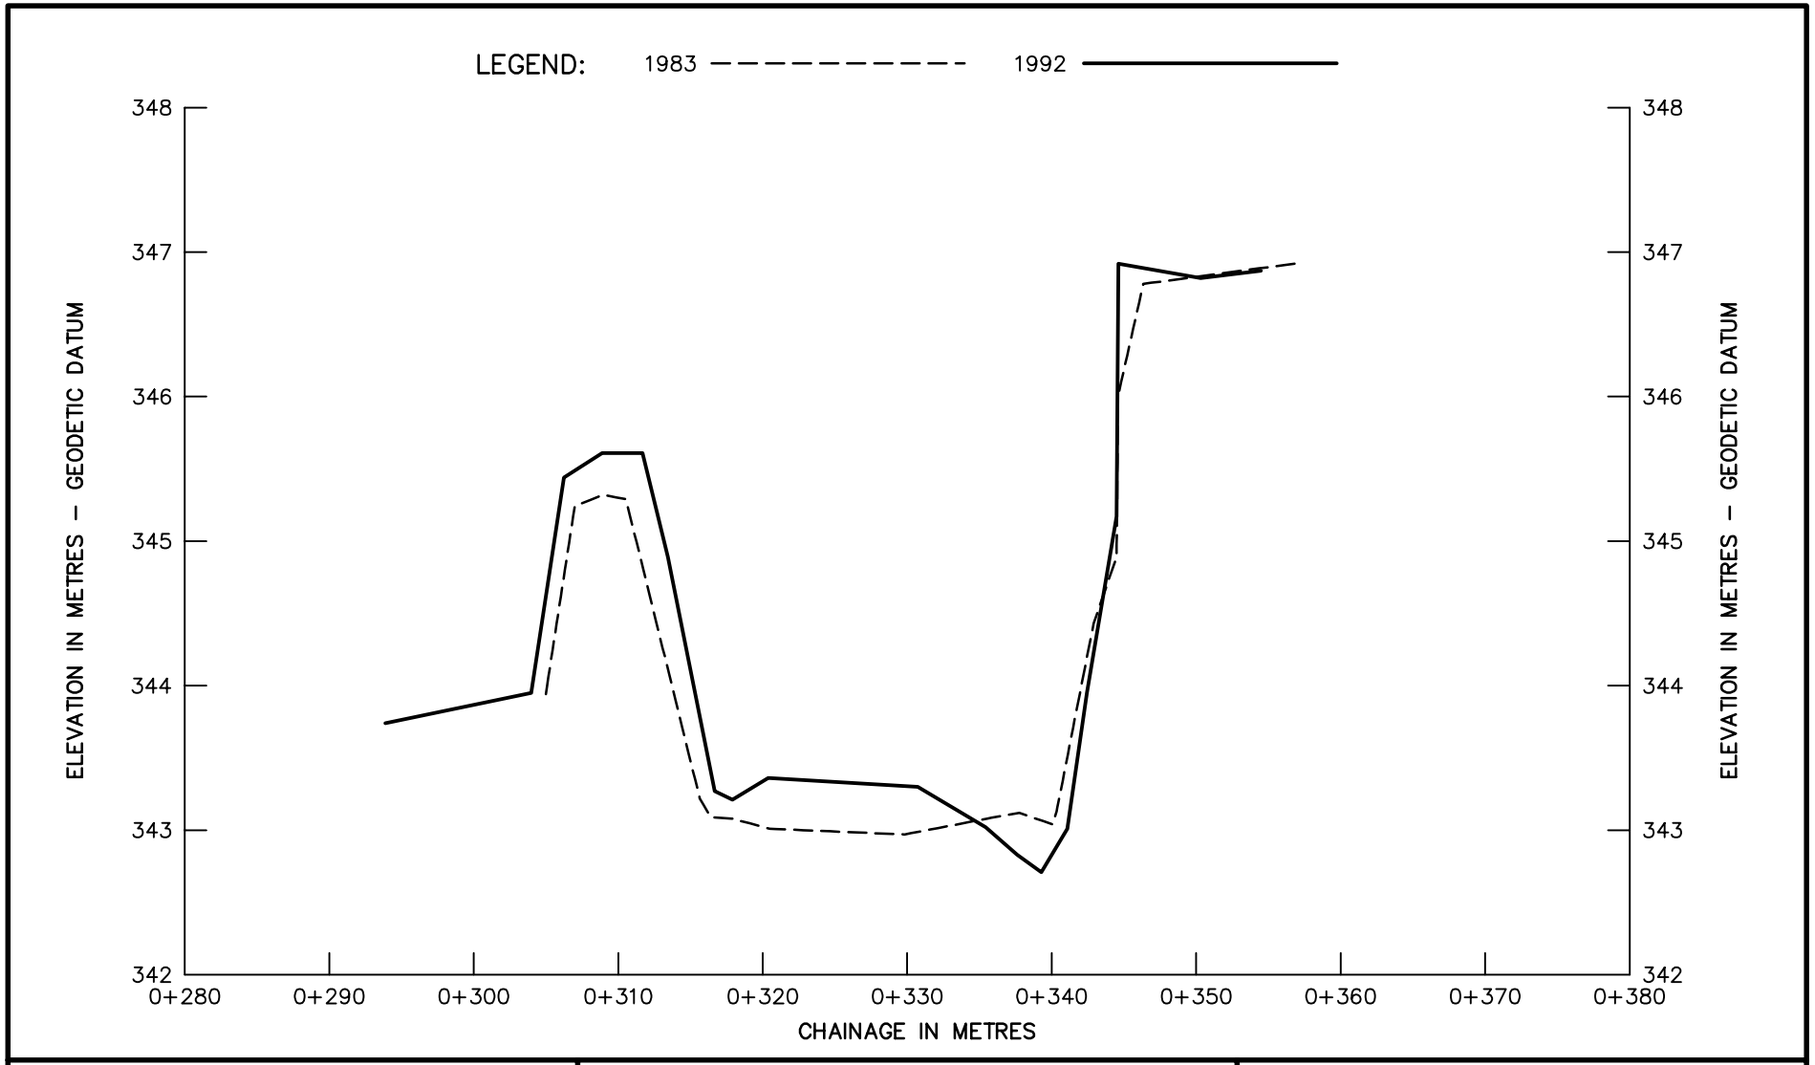


Province of British Columbia
Ministry of Environment, Lands and Parks
WATER MANAGEMENT DIVISION
Technical Support Section

MISSION CREEK
CROSS SECTION NO. 6D

SCALE: HORIZ. 1:500 VERT. 1:50

PROJECT NO. 9231P018

DATE: DEC. 1992