

MISSION XS 34/80 HSCALE 1: 250 VSCALE 1: 25

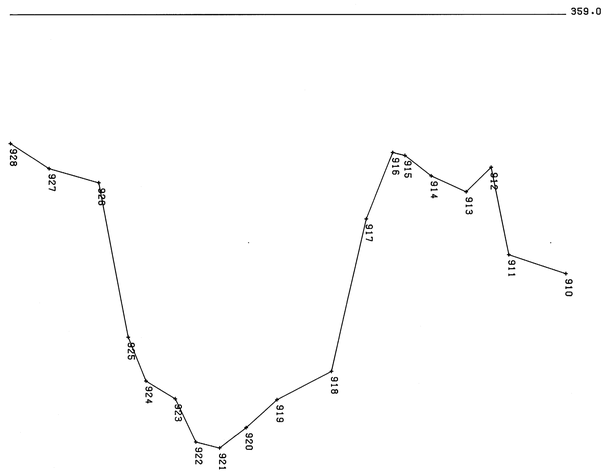

MISSION XS 35/80 HSCALE 1: 250 VSCALE 1: 25

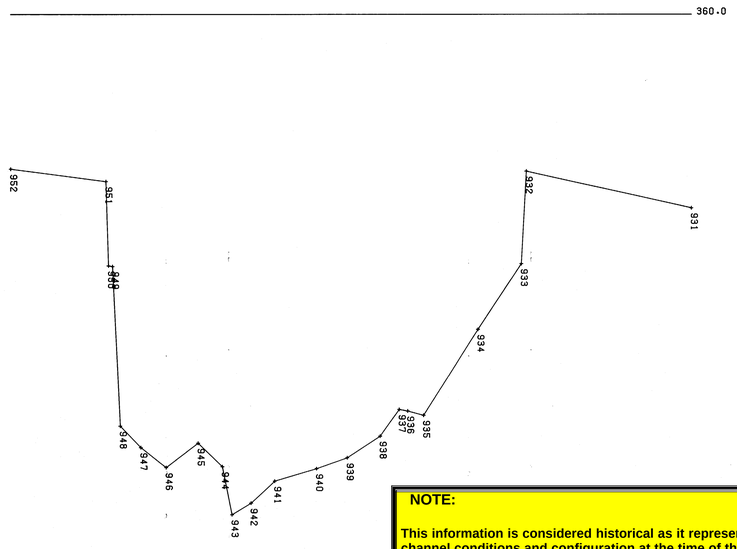


NOTE:


This information is considered historical as it represents channel conditions and configuration at the time of the survey only. User must accept responsibility of ensuring that the accuracy and completeness of provided data is suitable for the needs of the project or study. It is provided "as is" without warranty of any kind, whether express or implied. Under no circumstances will the Government of British Columbia be liable to any person or business entity for any direct, indirect, special, incidental, consequential, or other damages based on any use of this information.

FOR NOTES SEE DWG. NO. A5215-1-1

MISSION XS 33/80 HSCALE 1: 250 VSCALE 1: 25

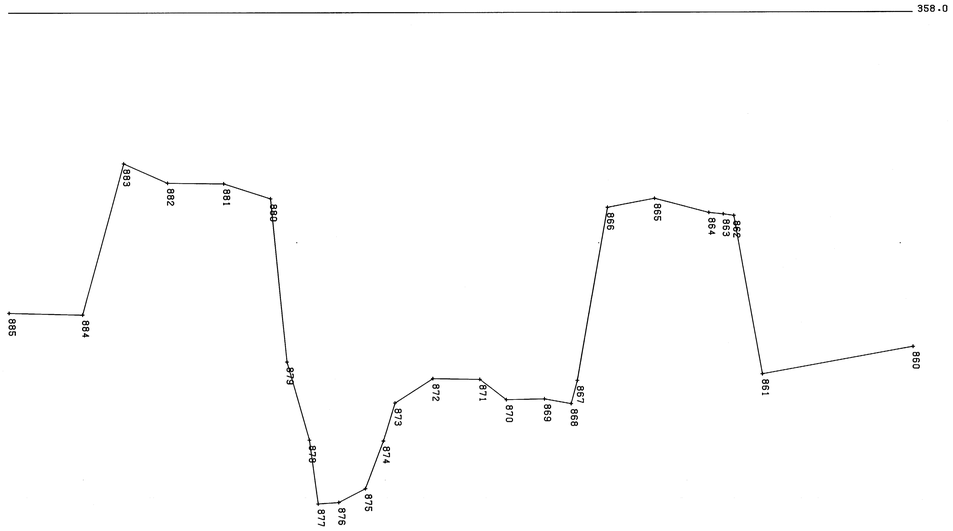

MISSION XS33A/80 HSCALE 1: 250 VSCALE 1: 25

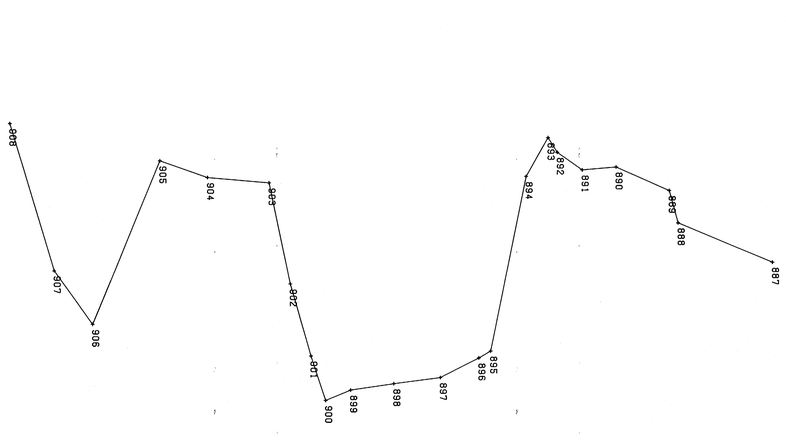

LEGEND
△ TRIANGULATION STATION
◉ REFERENCE MONUMENT (P.CON. or P.ROCK)
▣ 50 000 HORIZ. CONTROL POINT
• 60 000 VERT. CONTROL POINT
○⟶ AIR PHOTO CENTER
===== ROAD, ----- TRAIL, ~ CREEK, ~ CREEK INTERMITTENT, SWAMP
BOUNDARIES
BASIN
SUB BASIN

STORAGE LICENCES			
LICENCE	PRIORITY DATE	AUTHORIZED ACRE-FEET	DEVELOPED ACRE-FEET

REFERENCES		
DWG. No.	DESCRIPTION	DATE
	SEE SHEET 1	

REVISIONS		
No.	DESCRIPTION	DATE
	SEE SHEET 1	

SURVEYED M. PRONK
DATE SEPT. 1980
COMPILED
CHECKED
DATE APRIL 1981
DRAWN
CHECKED
DATE MAR. 1981
ENGINEER

Province of British Columbia
Ministry of Environment
INVENTORY AND ENGINEERING BRANCH

OKANAGAN BASIN IMPLEMENTATION PROGRAM

MISSION CREEK

CROSS-SECTIONS BETWEEN OKANAGAN LAKE AND ZIPRICK ROAD (RUTLAND)

APPROVED
ACTING HEAD OF SURVEYS SUBSECTION
DATE APRIL 1981

FILE No.
Branch OB-35
Section S.S. 3
SURVEY PROJECT No. 80-OIP-1
NTS Map No. 82E/14
SCALE AS NOTED
DRAWING No. A5215-1-2
SHEET 11 of 21

25015 2 DD

ROLL 4995 E-DP