


MISSION XS-6C/83 HSCALE 1: 250 VSCALE 1: 25

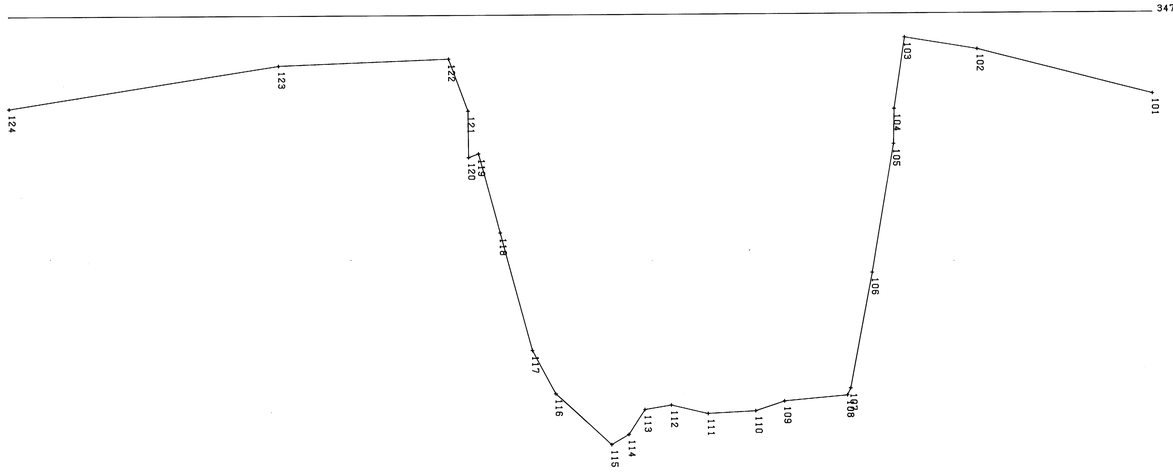


MISSION XS-6A/83 HSCALE 1: 250 VSCALE 1: 25

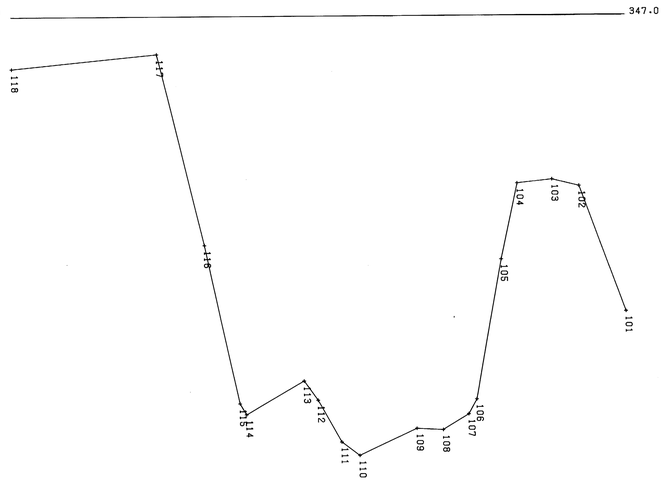

MISSION XS-6D/83 HSCALE 1: 250 VSCALE 1: 25

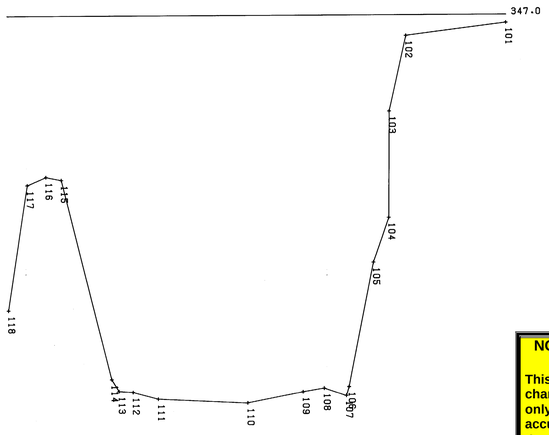

MISSION XS-6B/83 HSCALE 1: 250 VSCALE 1: 25

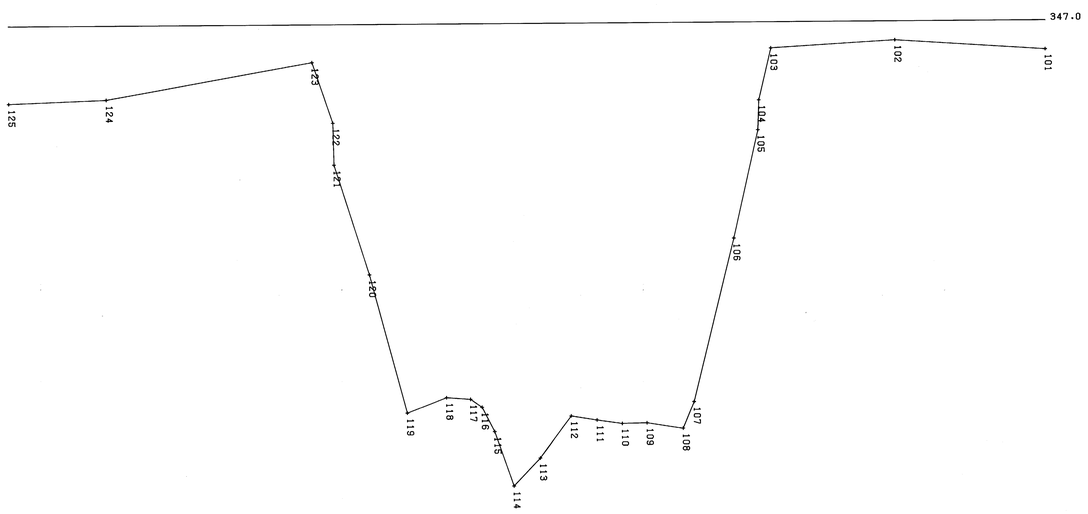

NOTE:

This information is considered historical as it represents channel conditions and configuration at the time of the survey only. User must accept responsibility of ensuring that the accuracy and completeness of provided data is suitable for the needs of the project or study. It is provided "as is" without warranty of any kind, whether express or implied. Under no circumstances will the Government of British Columbia be liable to any person or business entity for any direct, indirect, special, incidental, consequential, or other damages based on any use of this information.

FOR NOTES SEE DWG. No. A5215-1-1

LEGEND

- TRIANGULATION STATION
- REFERENCE MONUMENT (P. CON or P. ROCK)
- 50 000 HORIZ. CONTROL POINT
- 60 000 VERT. CONTROL POINT
- T.B.M. TEMPORARY BENCH MARK
- TEMPORARY REFERENCE POINT
- ROAD, ----- TRAIL, CREEK,
- CREEK INTERMITTENT, (Sw) SWAMP
- BASIN SUB BASIN
- AIR PHOTO CENTER

STORAGE LICENCES

LICENCE	PRIORITY DATE	AUTHORIZED ACRE-FEET	DEVELOPED ACRE-FEET

REFERENCES

DWG. No.	DESCRIPTION	DATE
	SEE SHEET 1	

REVISIONS

No.	DESCRIPTION	DATE
	SEE SHEET 1	

SURVEYED M. PRONK
DATE SEPTEMBER 1983
COMPILED
CHECKED
DATE JAN. 1984
DRAWN
CHECKED
DATE DEC. 1983
ENGINEER

Province of British Columbia
Ministry of Environment
WATER MANAGEMENT BRANCH

OKANAGAN BASIN IMPLEMENTATION PROGRAM

MISSION CREEK

CROSS-SECTIONS BETWEEN OKANAGAN LAKE AND ZIPRICK ROAD (RUTLAND)

APPROVED HEAD OF SURVEYS SUBSECTION
DATE JAN. 1984

FILE Nos.
Branch OB-35
Section S.S. 3
SURVEY PROJECT No. 83-FDC-11
NTS Map No. 82E/14
SCALE AS NOTED
DRAWING No. A5215-1-2
SHEET 4 of 21

250244 DD

LAMOEL - 9689