
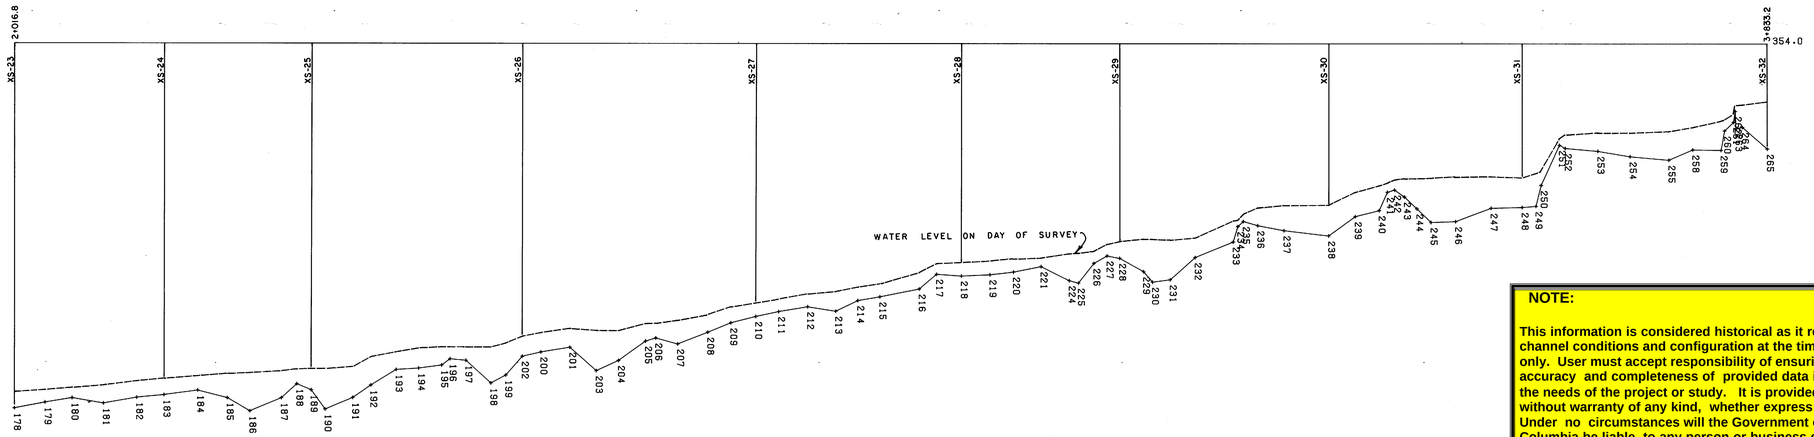


NOTE:

This information is considered historical as it represents channel conditions and configuration at the time of the survey only. User must accept responsibility of ensuring that the accuracy and completeness of provided data is suitable for the needs of the project or study. It is provided "as is" without warranty of any kind, whether express or implied. Under no circumstances will the Government of British Columbia be liable to any person or business entity for any direct, indirect, special, incidental, consequential, or other damages based on any use of this information.

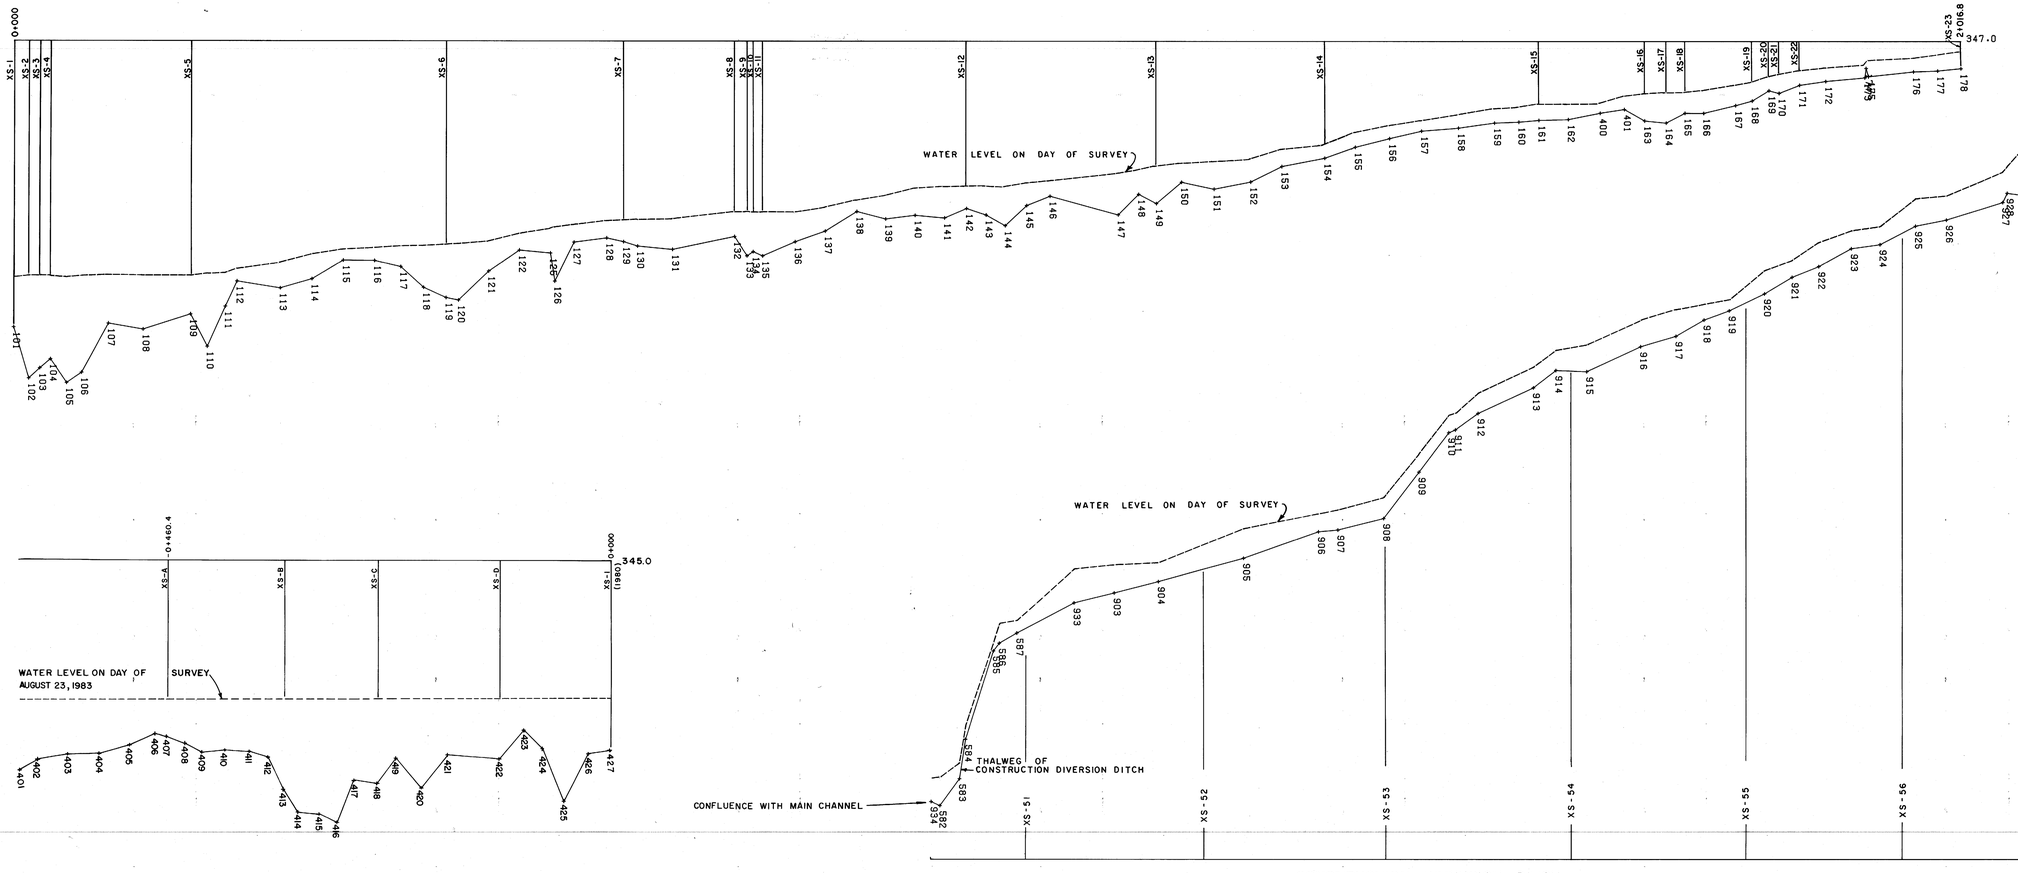

CONSTRUCTION DIVERSION DITCH

NOTES	
Date of Survey	Profile Points
Sept. 8, 1980	101-140
Sept. 9, 1980	141-175
Sept. 10, 1980	176-253
Sept. 11, 1980	254-320
Sept. 12, 1980	321-357
Sept. 14, 1980	358-394

ALSO SEE DWG. NO. A5215-1-1

LEGEND

- TRIANGULATION STATION
- REFERENCE MONUMENT (P.CON. or P.ROCK)
- 50000 HORIZ. CONTROL POINT
- 60000 VERT. CONTROL POINT
- AIR PHOTO CENTER
- ROAD, TRAIL, CREEK, CREEK INTERMITTENT, SWAMP
- BOUNDARIES: BASIN, SUB BASIN

STORAGE LICENCES

LICENCE	PRIORITY DATE	AUTHORIZED ACRE-FEET	DEVELOPED ACRE-FEET

REFERENCES

DWG. No.	DESCRIPTION	DATE
	SEE SHEET 1	

REVISIONS

No.	DESCRIPTION	DATE
1	ADDITIONAL WATER LEVEL PROFILE & THALWEG, XS-A to XS-1.	DECEMBER 1983
2	CORRECT CHAINAGE FROM 3+843.4 TO 3+833.2	NOV. 1992

SURVEYED M. PRONK DATE SEPT. 1980
COMPILED
CHECKED DATE APRIL 1981
DRAWN
CHECKED DATE MARCH 1981
ENGINEER

Province of British Columbia
Ministry of Environment
INVENTORY AND ENGINEERING BRANCH

OKANAGAN BASIN IMPLEMENTATION PROGRAM

MISSION CREEK
WATER LEVEL PROFILE AND THALWEG BETWEEN OKANAGAN LAKE & ZIPRICK ROAD(RUTLAND) INCLUDING CONSTRUCTION DIVERSION DITCH

APPROVED ACTING HEAD, SURVEYS/SUBSECTION DATE APRIL 1981

FILE No. Branch O.B.-35 Section S.S.3
SURVEY PROJECT No. 80-O.I.P.-1
NTS Map No. 82 E/14
SCALE HORIZ. 1:2500 VERT. 1:50
DRAWING No. A5215-1-3
SHEET 2 of 2

250242 250162 DD

BCIL-3898 E-DP