NAVER CREEK PROFILES

X-S No.	Chain. Metres	THAL. Elev.	W/L Elev.	NB LB Elev.	NB RB Elev.	HWM L Elev.	HWM R Elev.	Chain. Metres	X-S No.
1	0+000	561.03	561.97	562.61				0+000	1
2	0+200	561.99	563.06	563.58				0+200	2
3	0+315	562.83	563.57	564.20				0+315	3
4	0+475	563.45	564.28			564.86		0+475	4
5	0+675	564.17	565.08				565.97	0+675	5
6	0+865	565.10	566.06			566.53		0+865	6
7	1+080	565.65	566.81					1+080	7
8	1+250	566.62	587.85	568.07				1+250	8
9	1+400	567.09	568.45					1+400	9
10	1+550	567.88	568.84					1+550	10
11	1+615	568.16	569.12	569.91	569.77			1+615	11
12	1+630	568.34	569.15		570.12			1+630	12
13	1+735	568.65	569.60	570.33				1+735	13
14	1+980	569.88	570.61	571.29	571.10			1+980	14
15	2+195	569.97	571.29	572.16	572.57			2+195	15
16	2+415	571.76	572.60	573.13				2+415	16
17	2+590	572.50	573.10	573.70	573.86			2+590	17
18	2+800	573.46	574.00	574.63		574.82		2+800	18
19	2+955	573.92	574.66	575.44				2+955	19
20	3+205	574.68	575.79	576.47	576.53			3+205	20
21	3+420	575.62	576.47	577.38				3+420	21
22	3+620	577.11	577.74	578.24				3+620	22
23	3+810	577.47	578.62	579.11				3+810	23
24	3+970	578.63	579.41					3+970	24
25	4+275	580.53	581.03			581.62		4+275	25

NOTE:

This information is considered historical as it represents channel conditions and configuration at the time of the survey only. User must accept responsibility of ensuring that the accuracy and completeness of provided data is suitable for the needs of the project or study. It is provided "as is" without warranty of any kind, whether express or implied. Under no circumstances will the Government of British Columbia be liable to any person or business entity for any direct, indirect, special, incidental, consequential, or other damages based on any use of this information.

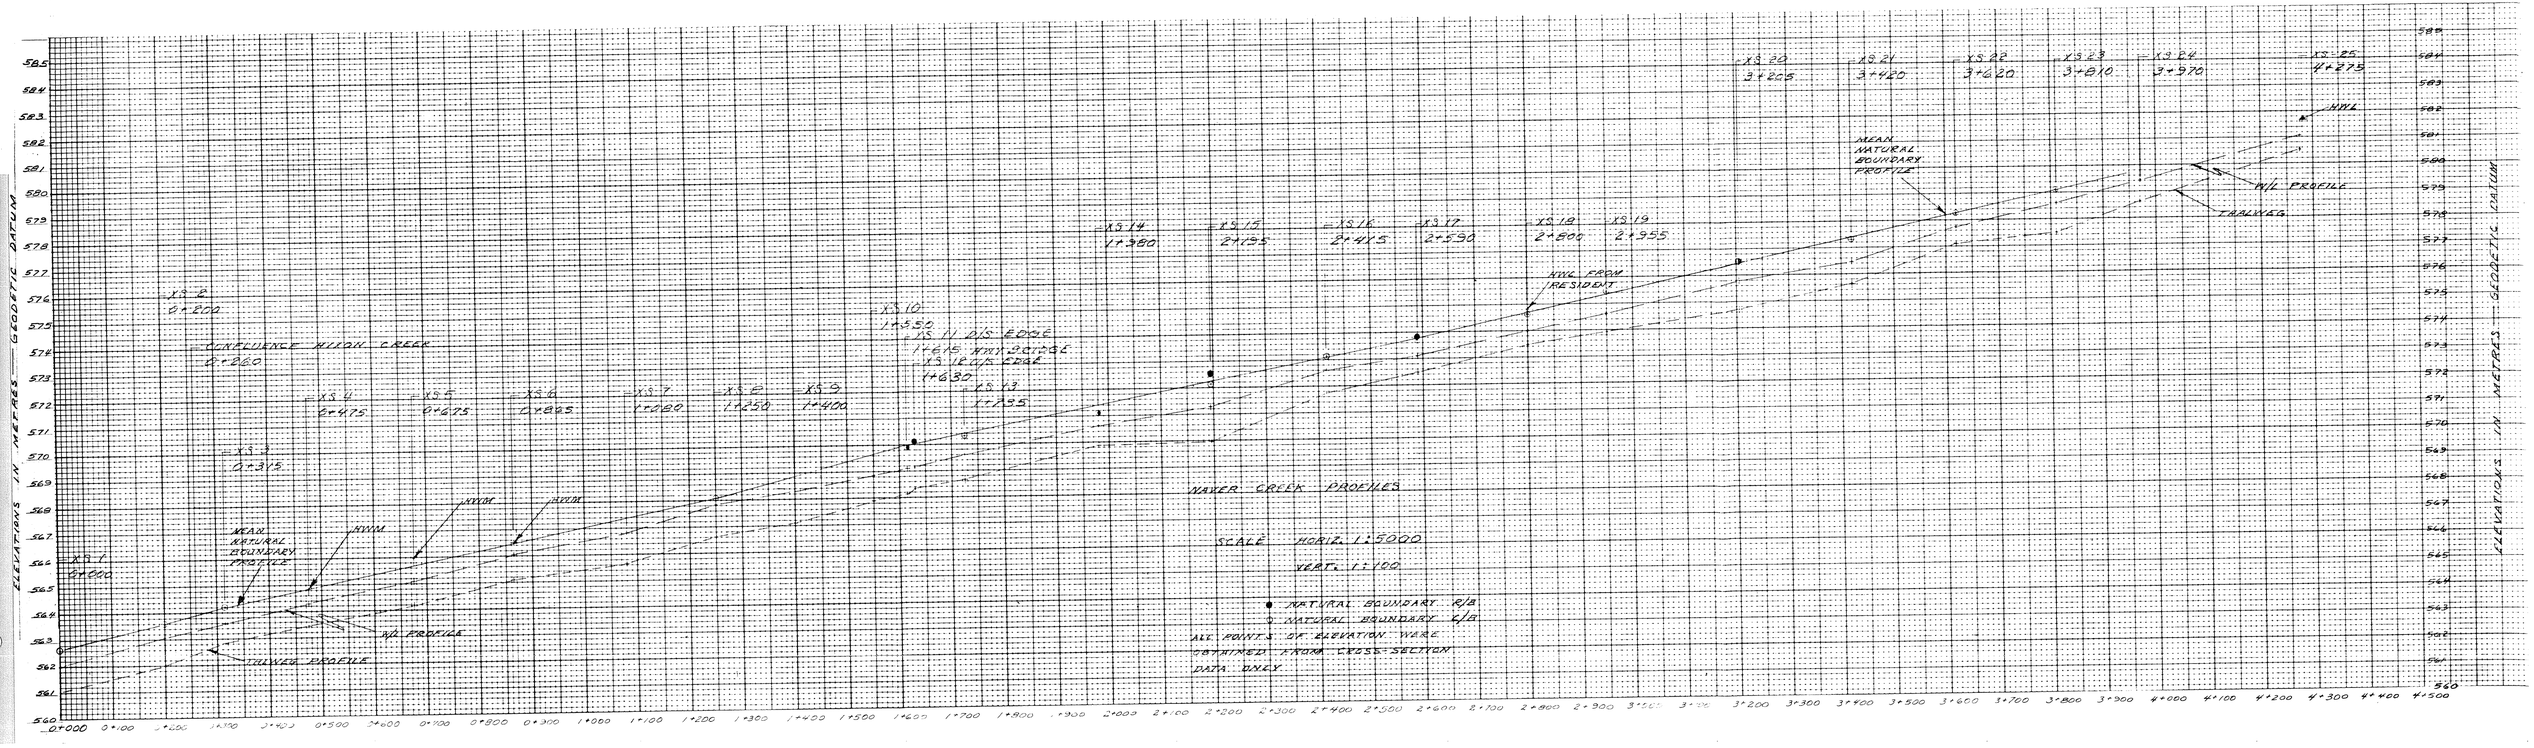
**********.

Elevations are in metres and referred to Canadian Geodetic datum
and were obtained from cross-section data.

Chainages were obtained graphically from a uncontrolled mosaic with
an approximate scale of 1:5000.

~~Summary and cross-section data were filed under Project 88-RPP-11.~~

==========.
==========.


XS 1
0+000
XS 2
0+200
CONFLUENCE NILSON CREEK
0+260
XS 3
0+315
XS 4
0+475
XS 5
0+675
XS 6
0+825
XS 7
1+080
XS 8
1+250
XS 9
1+400
XS 10
1+550
XS 11 D/S EDGE
YEHE HWY BRIDGE
1+680
XS 12
1+755
XS 13
1+835
XS 14
1+980
XS 15
2+195
XS 16
2+415
XS 17
2+590
XS 18
2+800
XS 19
2+955
XS 20
3+205
XS 21
3+420
XS 22
3+620
XS 23
3+810
XS 24
3+970
XS 25
4+275
MEAN NATURAL BOUNDARY PROFILE
HWM
HWM
HWM
NO PROFILE
THALWEG PROFILE
HWM FROM RESIDENT
HWL
MEAN NATURAL BOUNDARY PROFILE
W/L PROFILE
THALWEGS
WAVER CREEK PROFILES
SCALE HORIZ. 1:5000
VERT. 1:100
NATURAL BOUNDARY R/B
NATURAL BOUNDARY L/B
ALL POINTS OF ELEVATION WERE OBTAINED FROM CROSS-SECTION DATA ONLY.
ELEVATIONS IN METRES — GEODETIC DATUM
ELEVATIONS IN METRES — GEODETIC DATUM
0+000 0+100 0+200 0+300 0+400 0+500 0+600 0+700 0+800 0+900 1+000 1+100 1+200 1+300 1+400 1+500 1+600 1+700 1+800 1+900 2+000 2+100 2+200 2+300 2+400 2+500 2+600 2+700 2+800 2+900 3+000 3+100 3+200 3+300 3+400 3+500 3+600 3+700 3+800 3+900 4+000 4+100 4+200 4+300 4+400 4+500