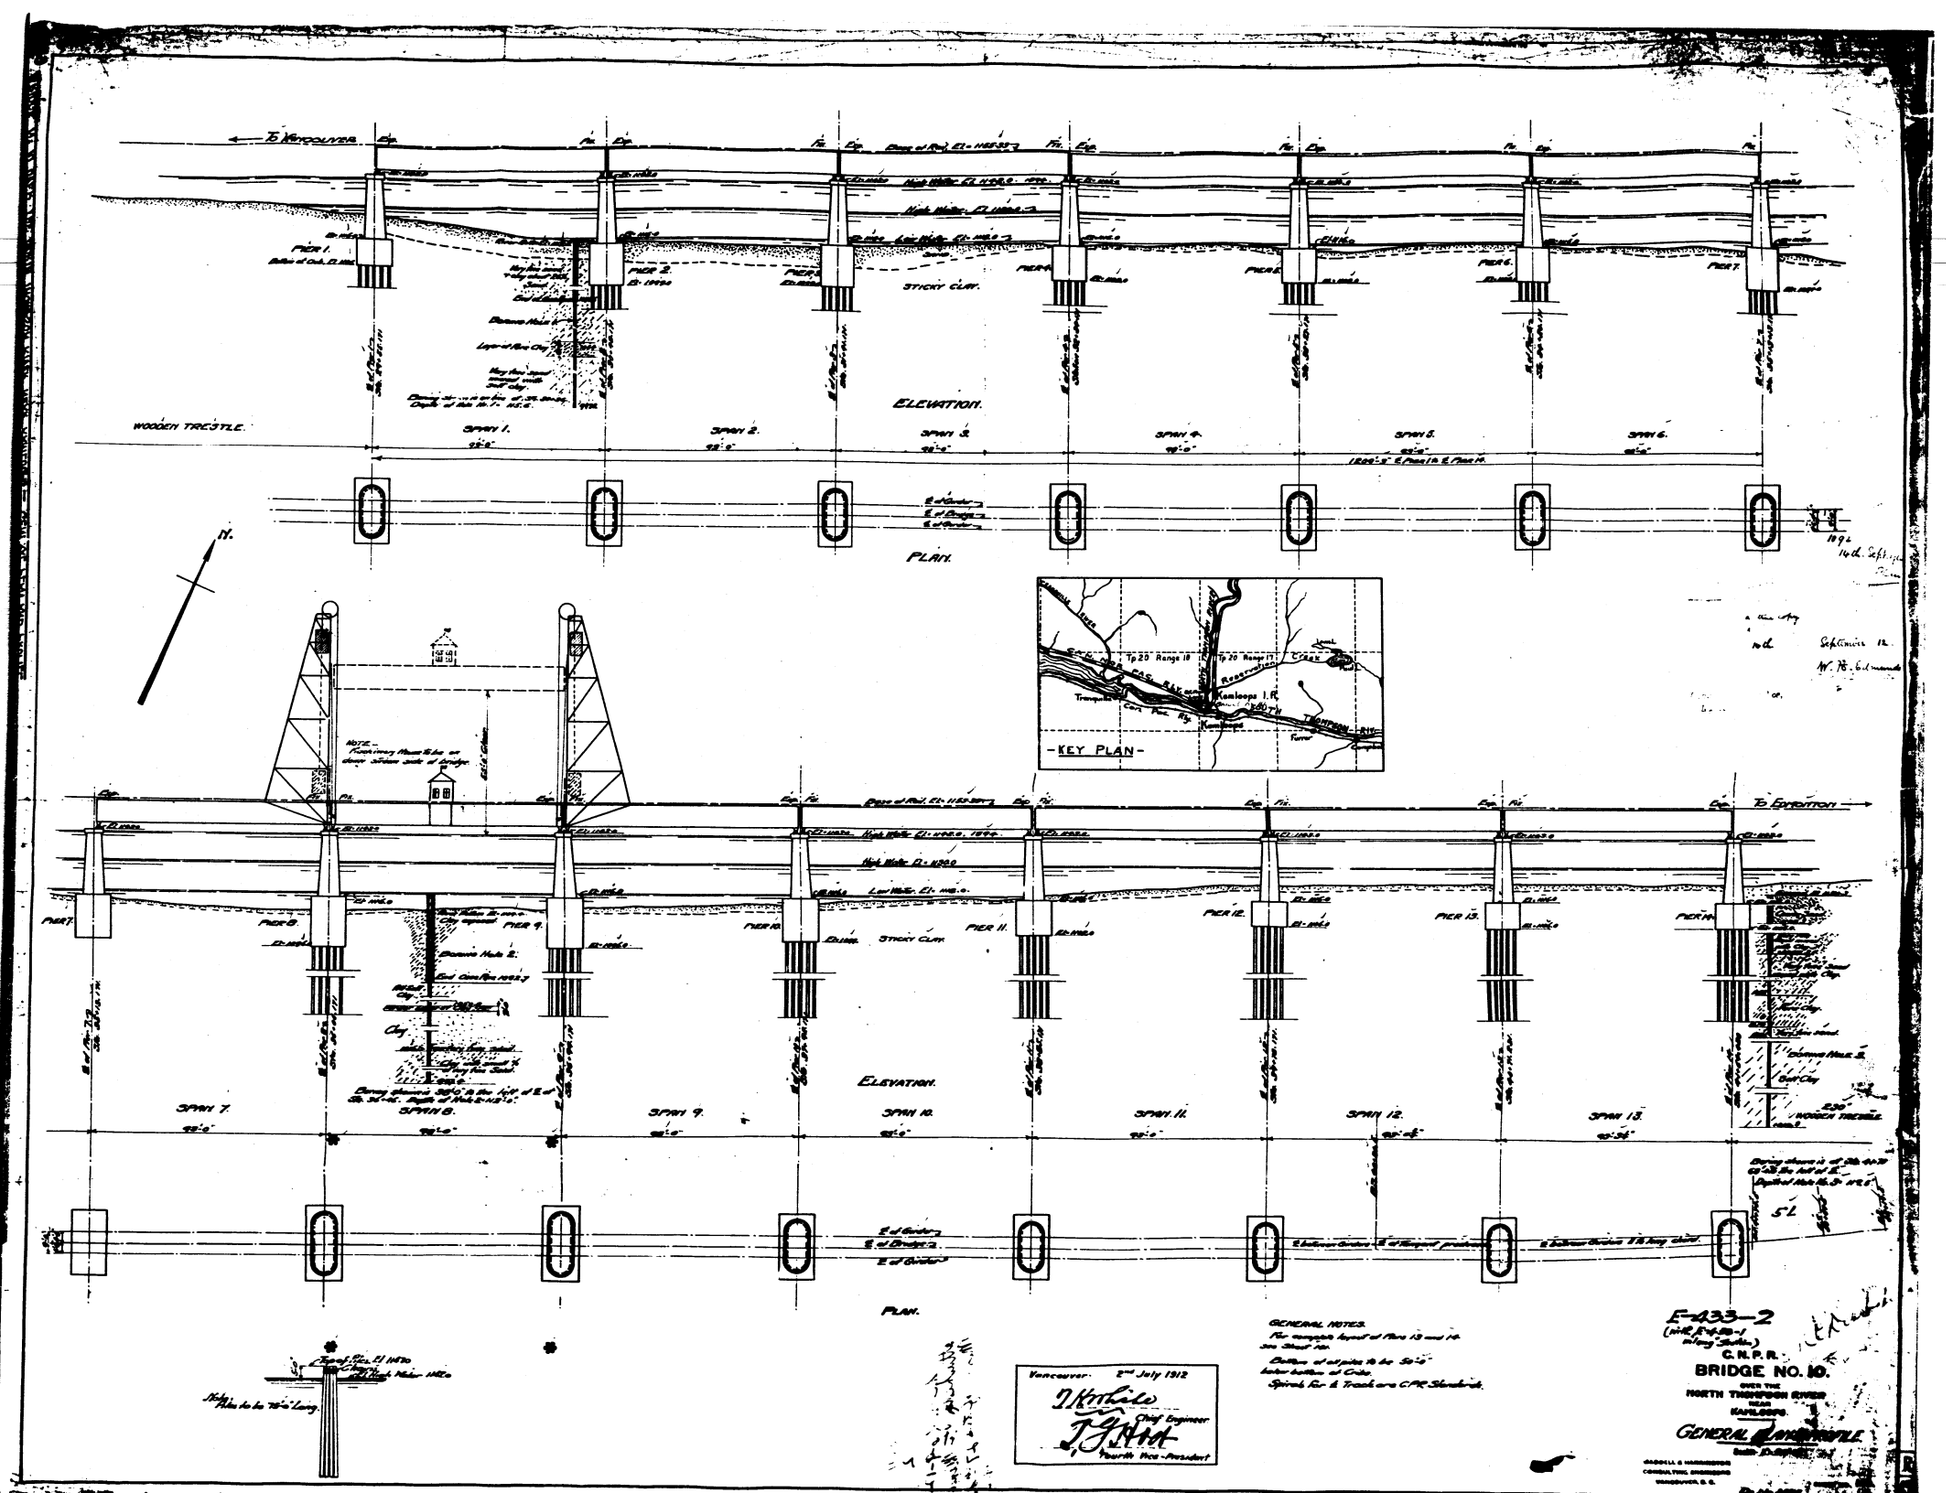

To Vancouver
Pier 1.
Pier 2.
Pier 3.
Pier 4.
Pier 5.
Pier 6.
Pier 7.
Sticky Clay.
Elevation.
Wooden Trestle.
Span 1.
Span 2.
Span 3.
Span 4.
Span 5.
Span 6.
Plan.
N.
Kamloops I.R.
Kamloops
Thompson Riv.
-KEY PLAN-
To Edmonton
Pier 7.
Pier 8.
Pier 9.
Pier 10.
Pier 11.
Pier 12.
Pier 13.
Pier 14.
Sticky Clay.
Elevation.
Span 7.
Span 8.
Span 9.
Span 10.
Span 11.
Span 12.
Span 13.
Wooden Trestle.
Plan.
Vancouver 2nd July 1912
Chief Engineer
Fourth Vice-President
General Notes.
For complete layout of Piers 13 and 14 see Sheet No.
Bottom of all piles to be 50'-0" below bottom of Cribs.
Spirals for ℄ Track are C.P.R. Standards.
E-433-2
C.N.P.R.
BRIDGE NO. 10.
OVER THE
NORTH THOMPSON RIVER
NEAR
KAMLOOPS.
General Landscape