

30+05
XS-2

**NOTE:**

**This information is considered historical as it represents channel conditions and configuration at the time of the survey only. User must accept responsibility of ensuring that the accuracy and completeness of provided data is suitable for the needs of the project or study. It is provided "as is" without warranty of any kind, whether express or implied. Under no circumstances will the Government of British Columbia be liable to any person or business entity for any direct, indirect, special, incidental, or other damages based on any use of this information.**

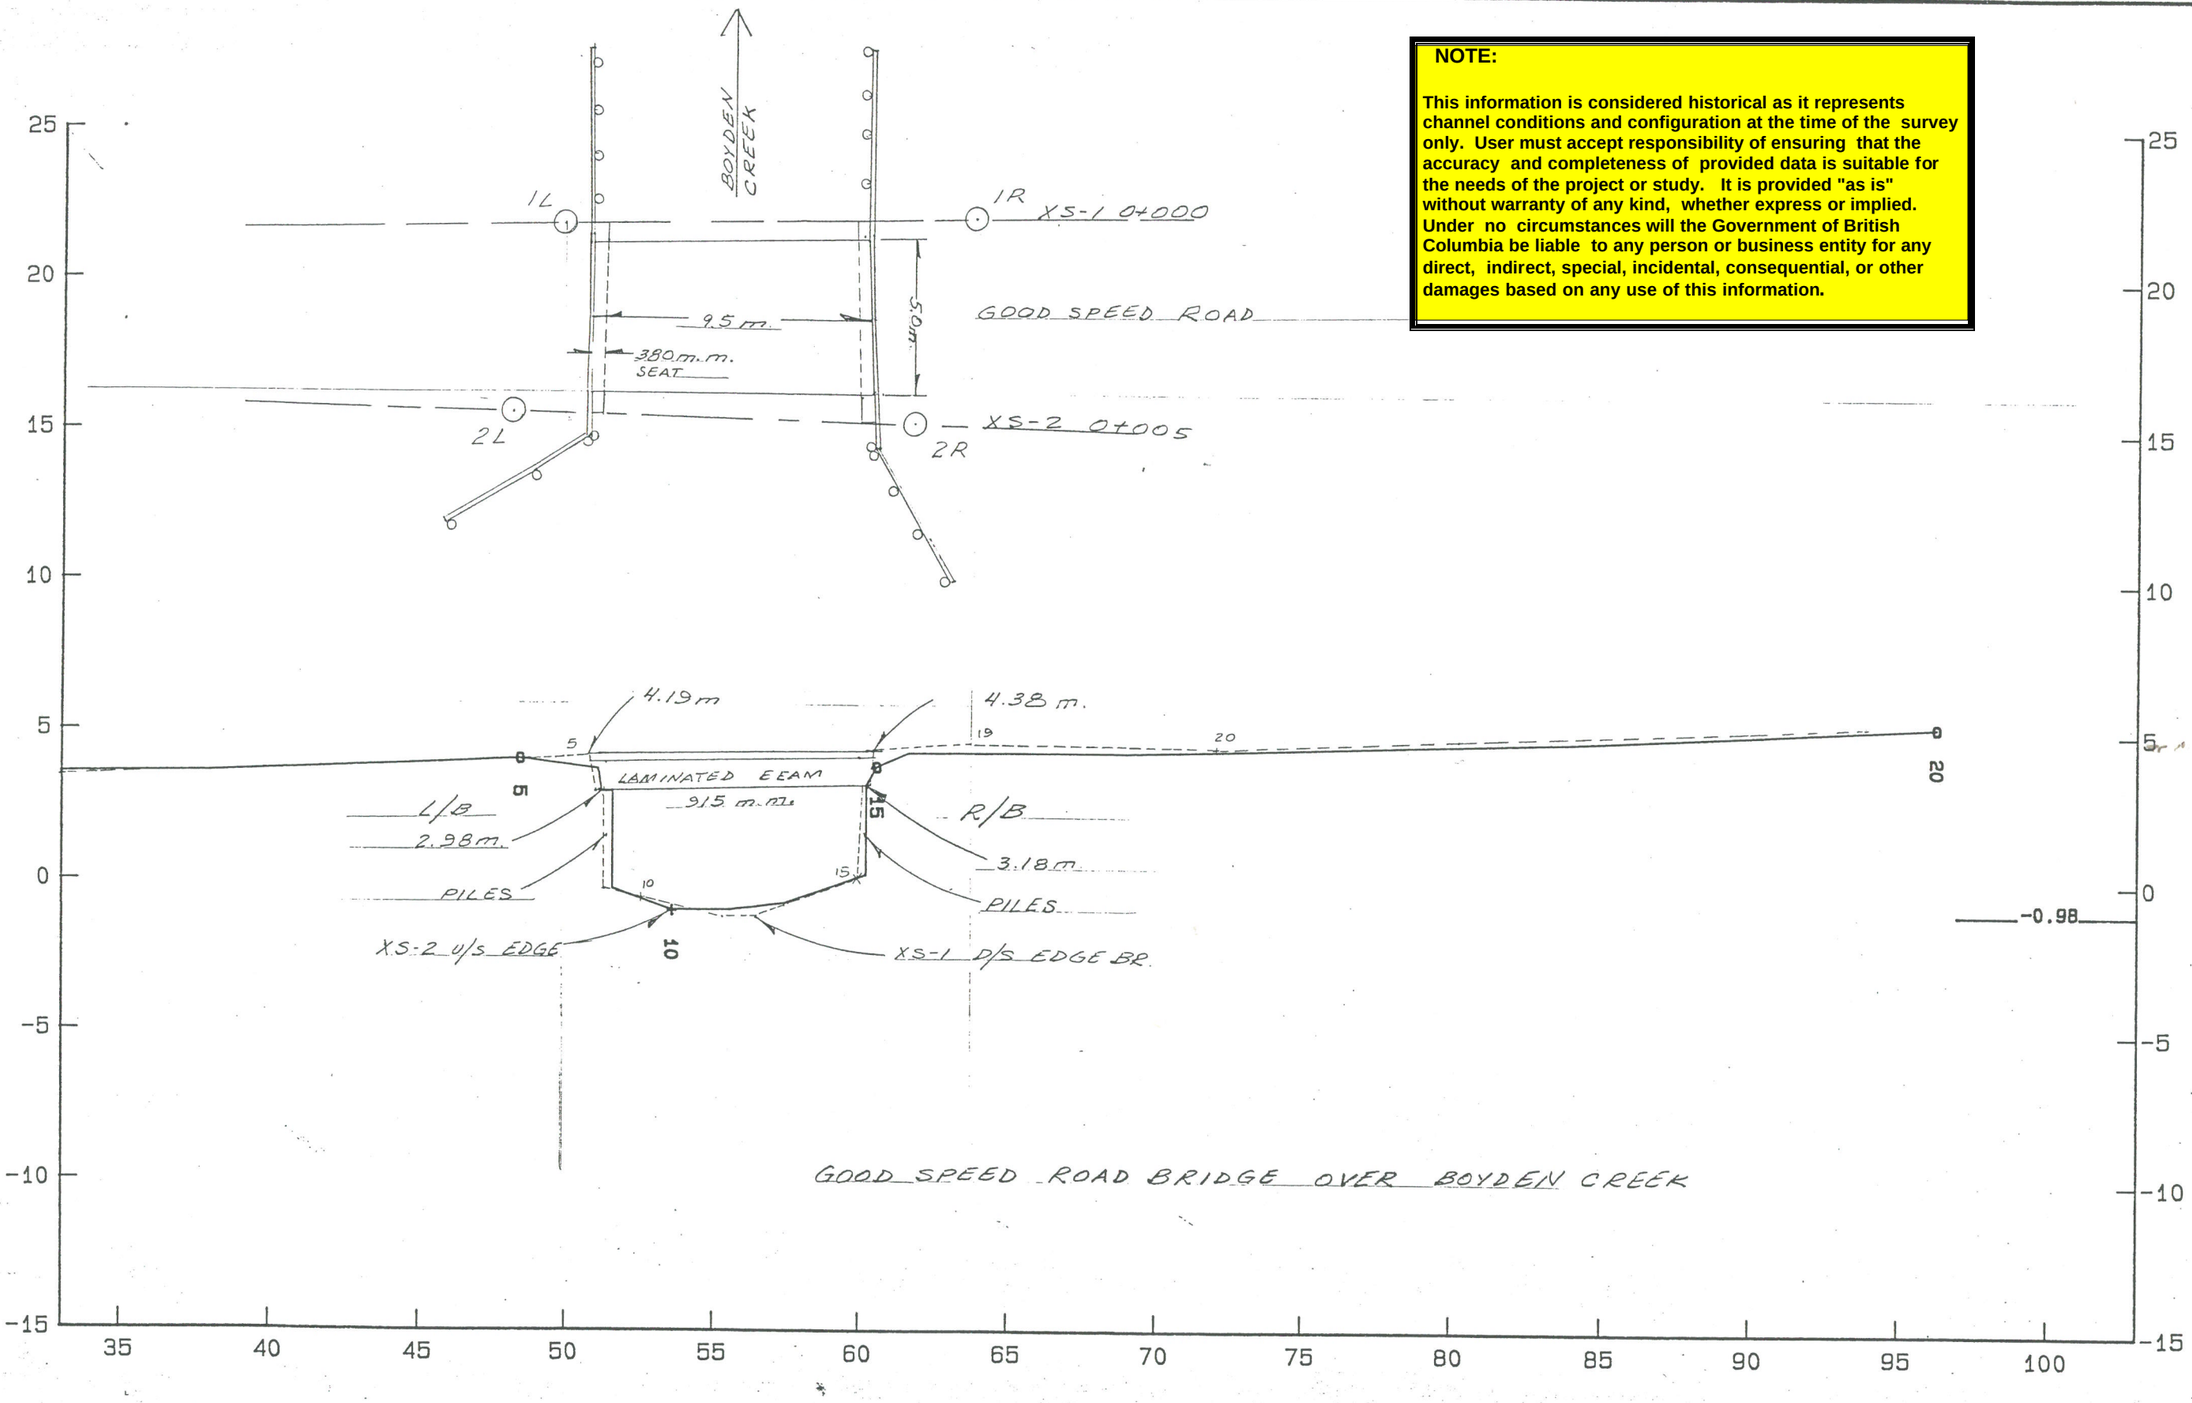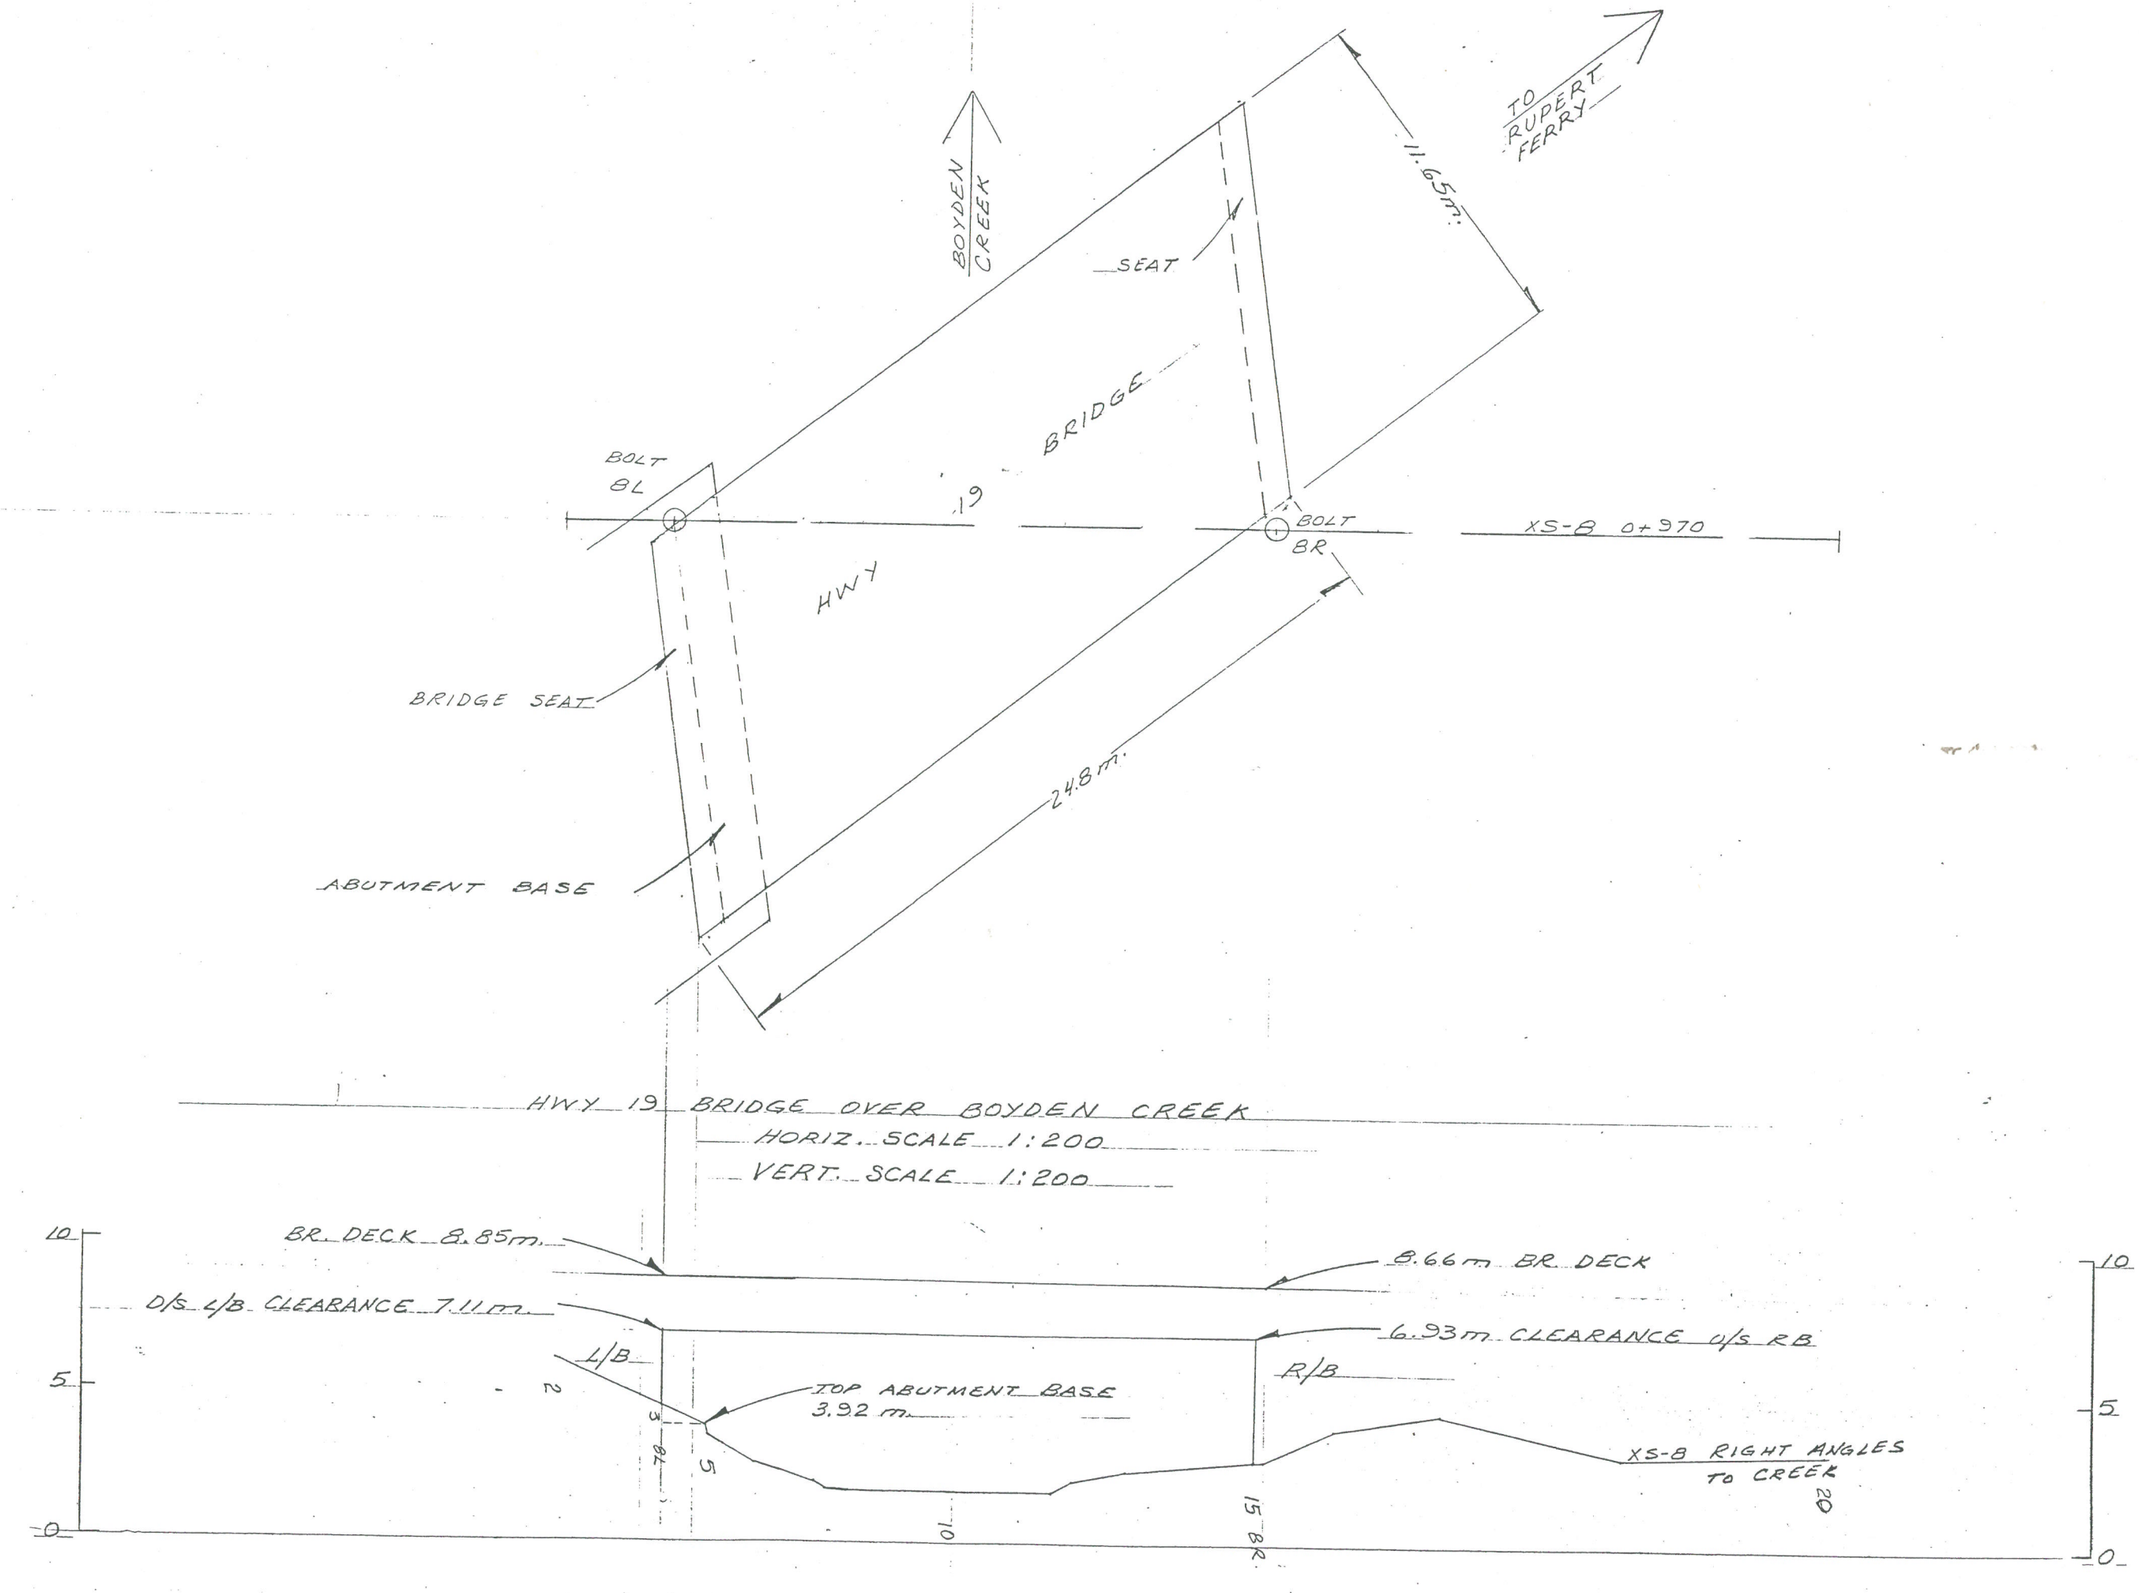


TO RUPERT FERRY
BOYDEN CREEK
11.65m.
SEAT
BRIDGE
BOLT
BL
19
HWY
BOLT
BR
XS-B 0+970
BRIDGE SEAT
ABUTMENT BASE
24.8m.
HWY 19 BRIDGE OVER BOYDEN CREEK
HORIZ. SCALE 1:200
VERT. SCALE 1:200
10
5
0
BR. DECK 8.85m.
8.66m BR. DECK
D/S L/B CLEARANCE 7.11m.
6.93m CLEARANCE U/S R.B.
L/B
R/B
TOP ABUTMENT BASE
3.92 m.
XS-B RIGHT ANGLES
TO CREEK
2
3
BL
5
10
15 BR
20