
Left Bank

Right Bank

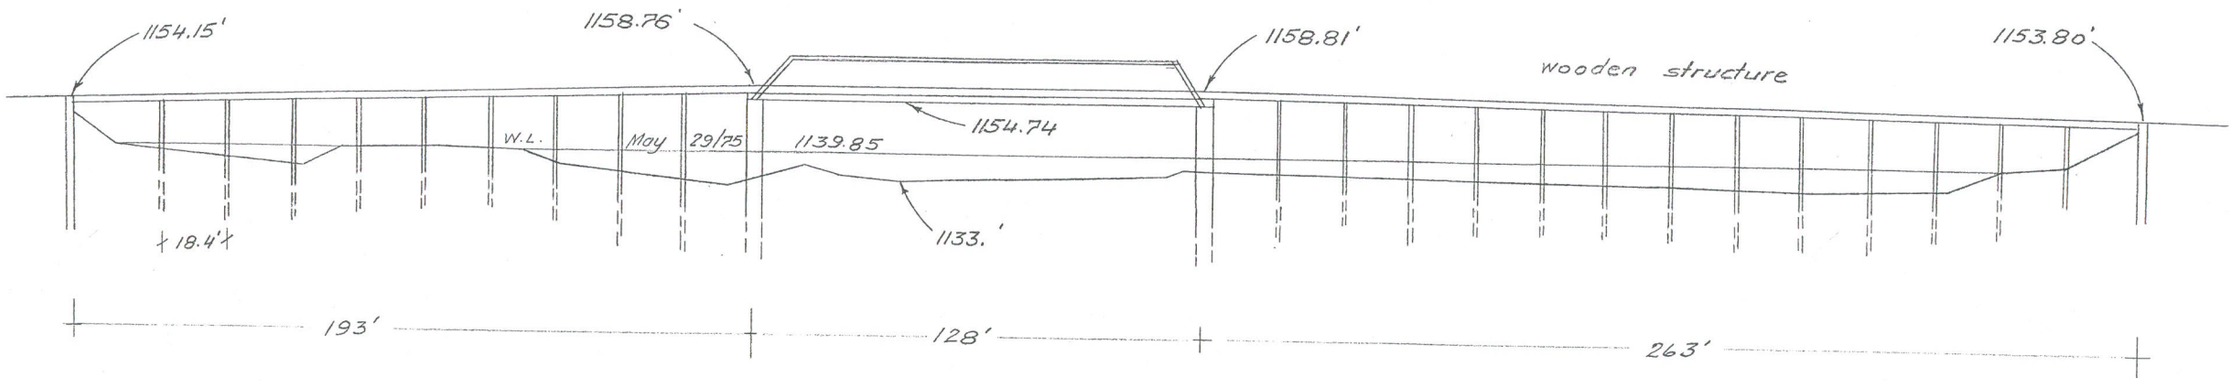

Bridge Width 15.0'

Bridge over Shuswap River

at Mara Station

BRITISH COLUMBIA
DEPARTMENT OF LANDS, FORESTS, AND WATER RESOURCES
WATER RESOURCES SERVICE
WATER INVESTIGATIONS BRANCH

TO ACCOMPANY REPORT ON

Shuswap River Flood Plain

Proj. # 74-F4

SCALE: VERT. 1" - 50'

HOR. 1" - 50'


DATE

Jan. 21/77

ENGINEER

FILE No. DWG. No.

BCIL - 870A - W.R.S.

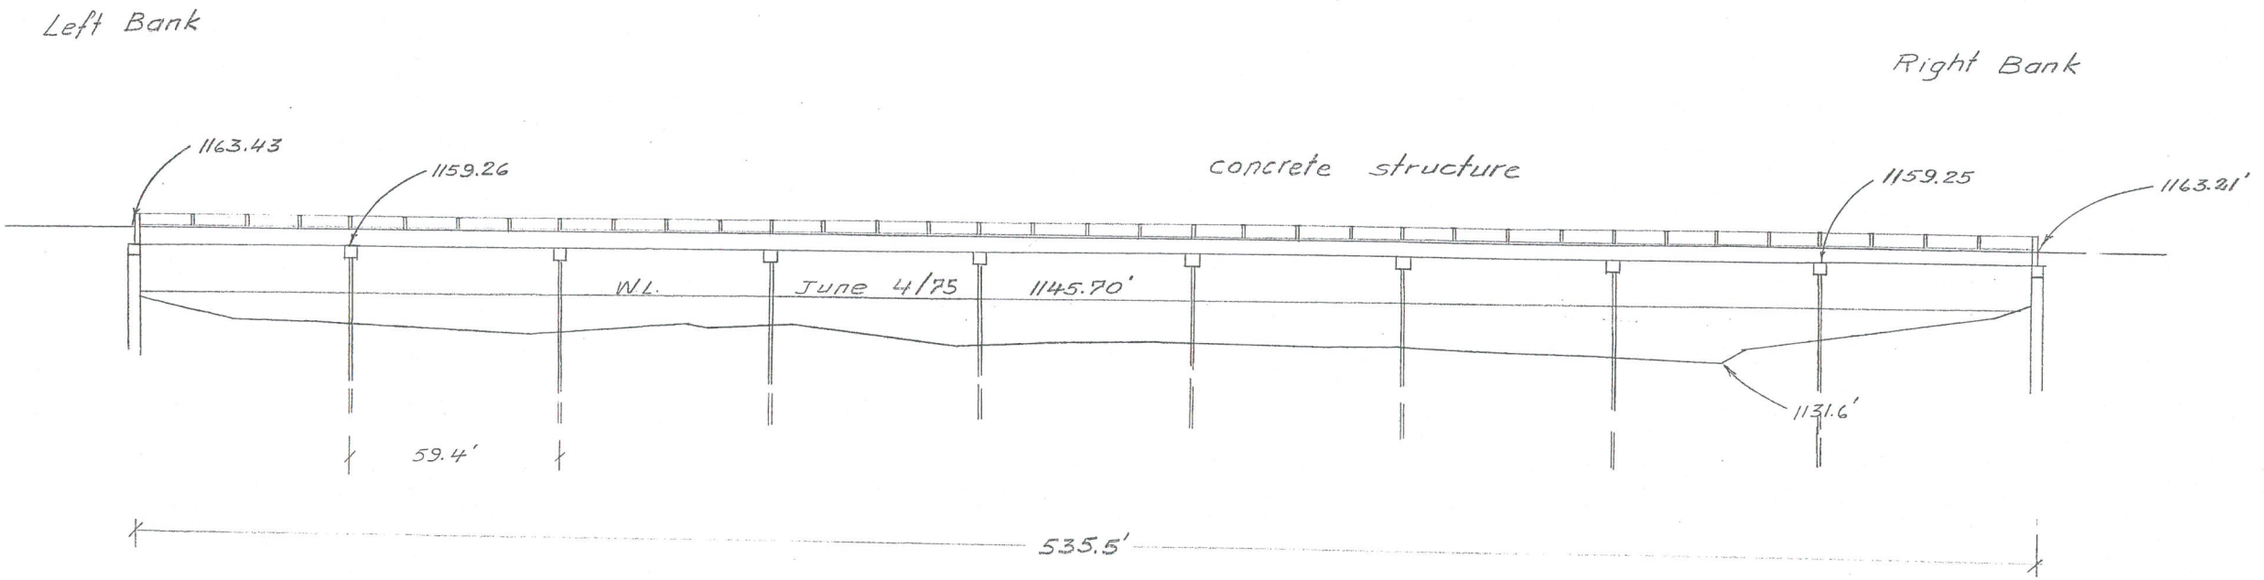

Road Width 25.0' Bridge Width 32.7'

Bridge over Shuswap River at Grinrod

BRITISH COLUMBIA
DEPARTMENT OF LANDS, FORESTS, AND WATER RESOURCES
WATER RESOURCES SERVICE
WATER INVESTIGATIONS BRANCH

TO ACCOMPANY REPORT ON

Shuswap River Flood Plain
Proj. # 74-F4

SCALE: VERT. 1" - 50'
HOR. 1" - 50'

DATE
Jan. 21/77

ENGINEER

FILE No. DWG. No.

BCIL - 870A - W.R.S.