
TULAMEEN RIVER Cross Section 2

C/L ABANDONED RAILWAY BRIDGE
* ONLY CENTER PIER & ABUTMENTS
(SEE PLAN VIEW OF XS3 C/L HWY 5A BRIDGE)

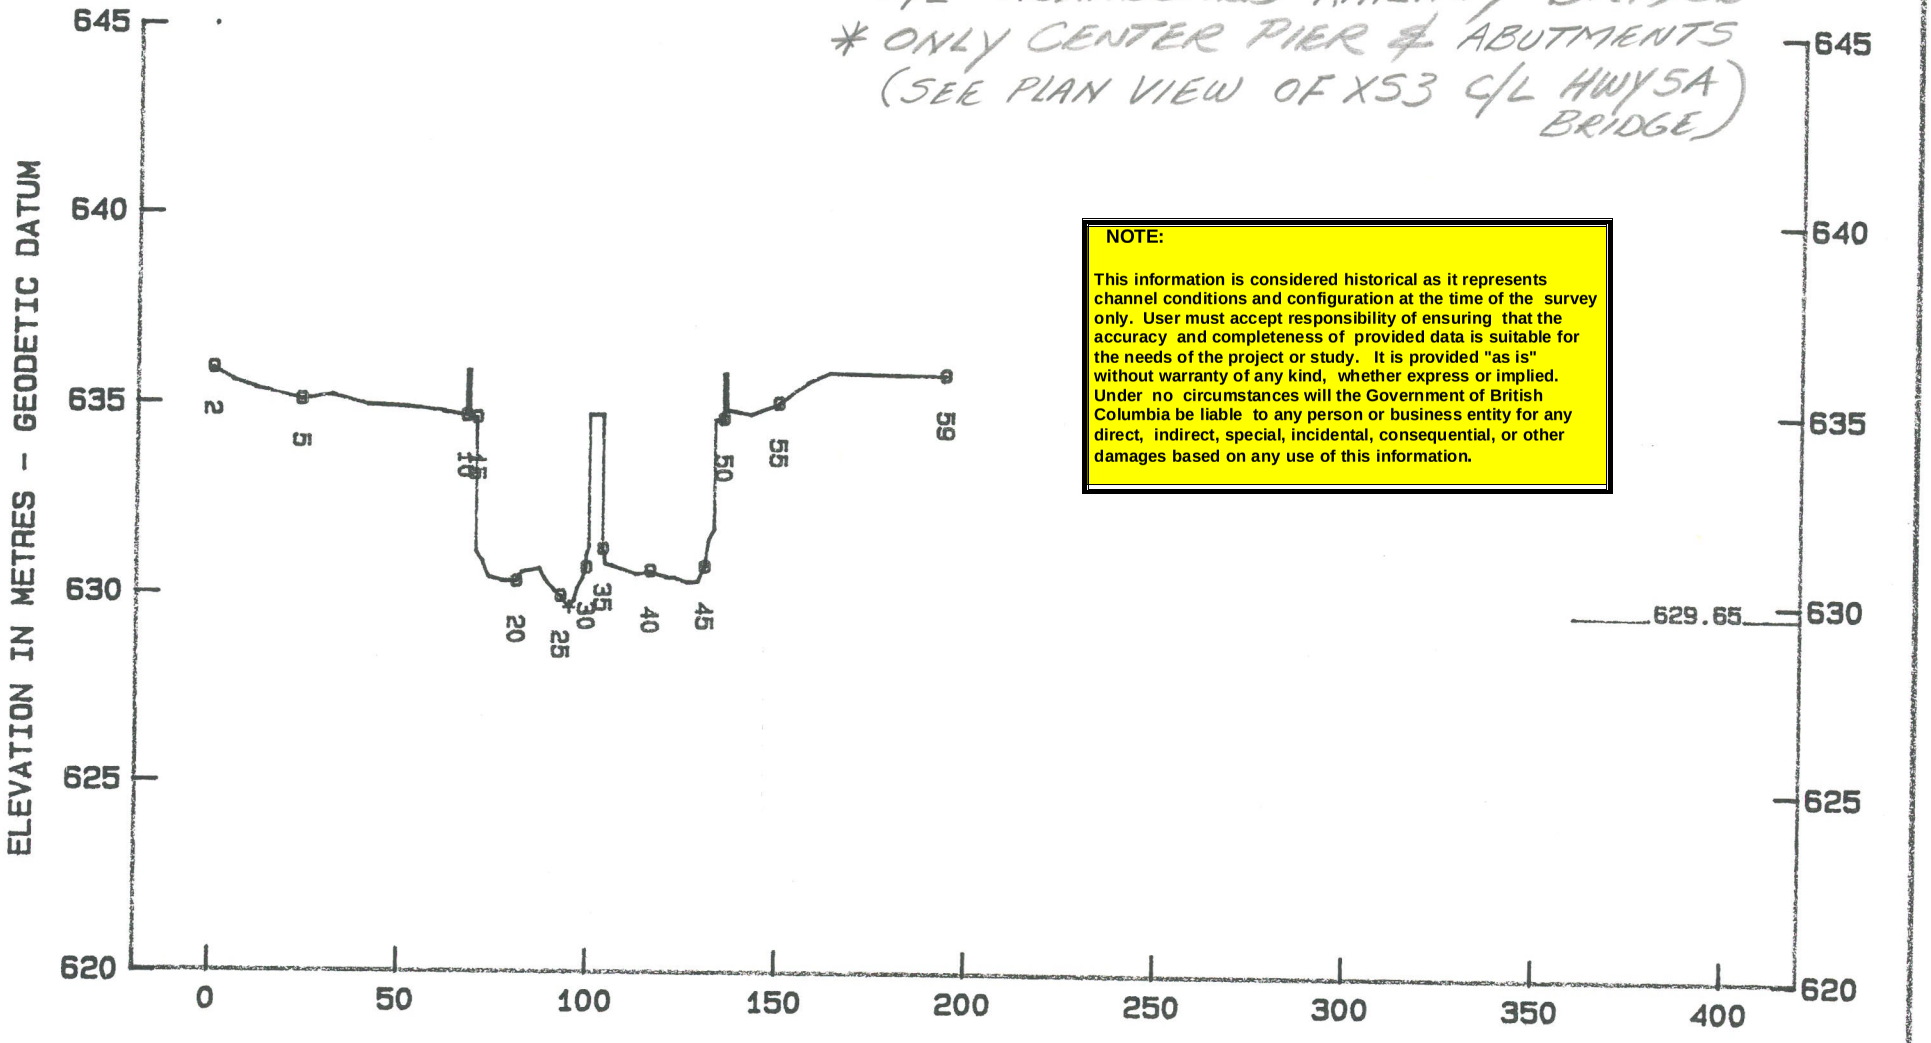


NOTE:

This information is considered historical as it represents channel conditions and configuration at the time of the survey only. User must accept responsibility of ensuring that the accuracy and completeness of provided data is suitable for the needs of the project or study. It is provided "as is" without warranty of any kind, whether express or implied. Under no circumstances will the Government of British Columbia be liable to any person or business entity for any direct, indirect, special, incidental, consequential, or other damages based on any use of this information.

B.C. ENVIRONMENT, LANDS AND PARKS WATER MANAGEMENT DIVISION HYDROLOGY BRANCH - TECHNICAL SUPPORT SECTION	PROJECT NO: 9224F056	SCALE	
	SURVEY DATE: AUG-1992	H = 1: 2000	V = 1: 200


XS3 C/L HWY 5A BRIDGE

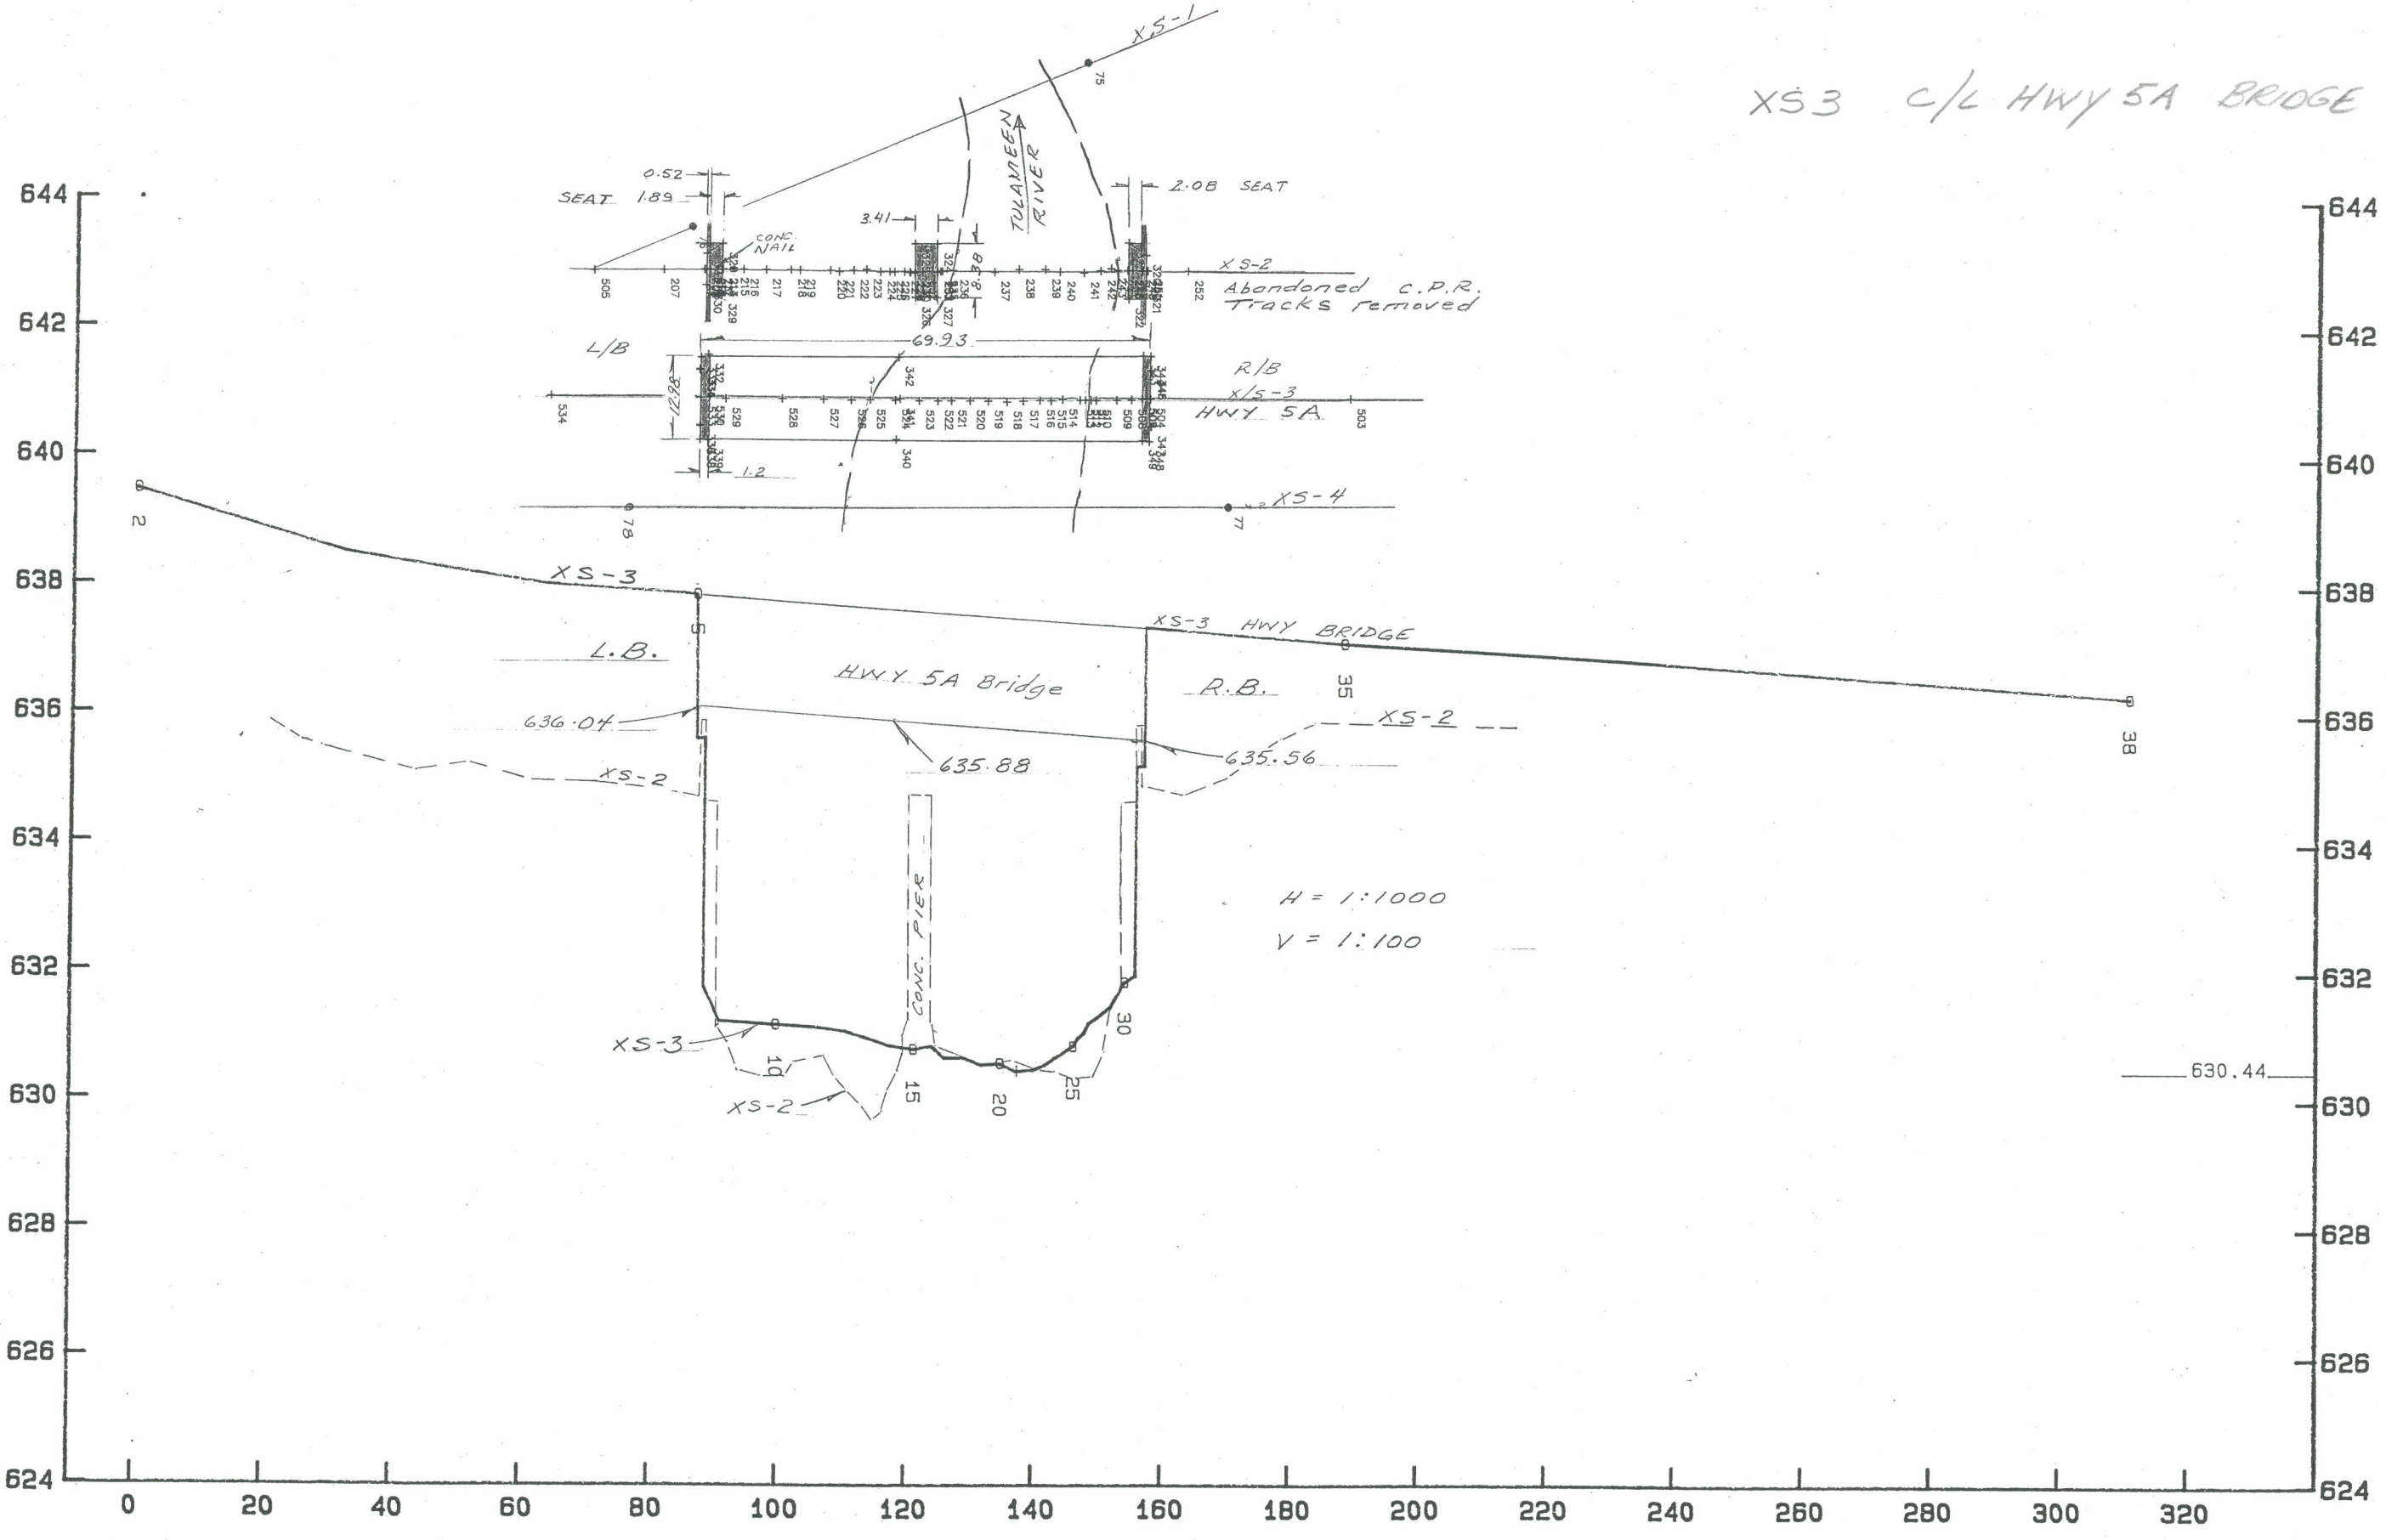


TULAMEEN RIVER
PROJECT 9224F056
AUGUST 1992

H = 1: 1000 V = 1: 100

XS 8 D/S EDGE
BRIDGE ST. BRIDGE

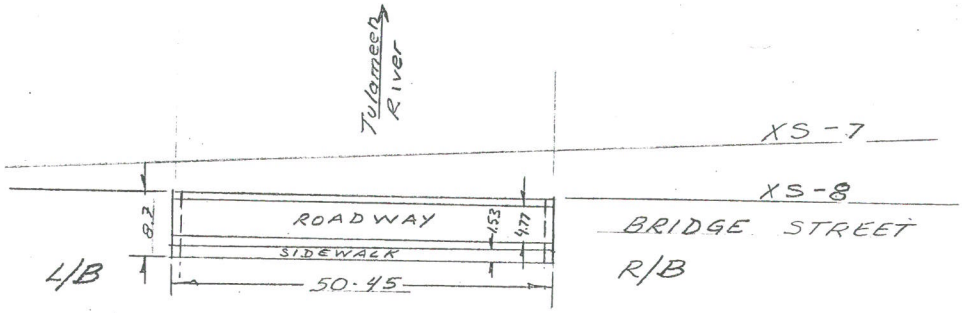

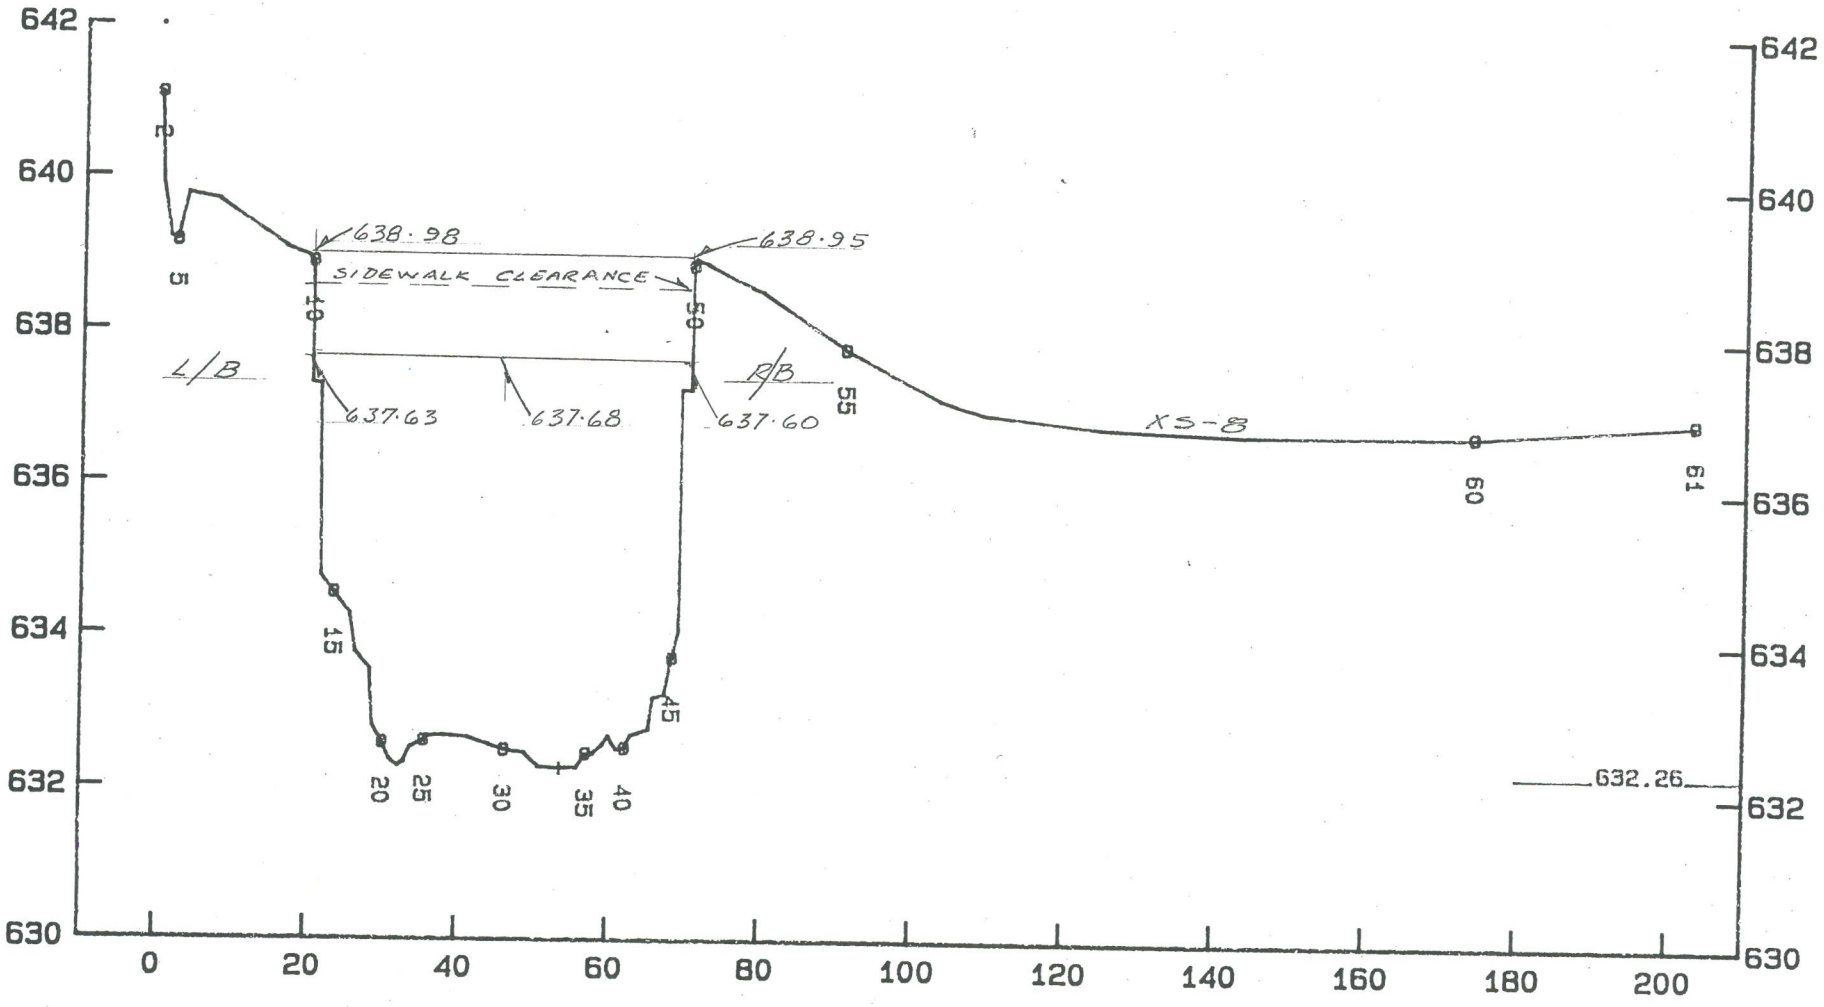


1

TULAMEEN RIVER
PROJECT 9224F056
AUGUST 1992

H = 1:1000 V = 1:100

XS19 C/L ABANDONED RAILWAY BRIDGE TULAMEEN RIVER

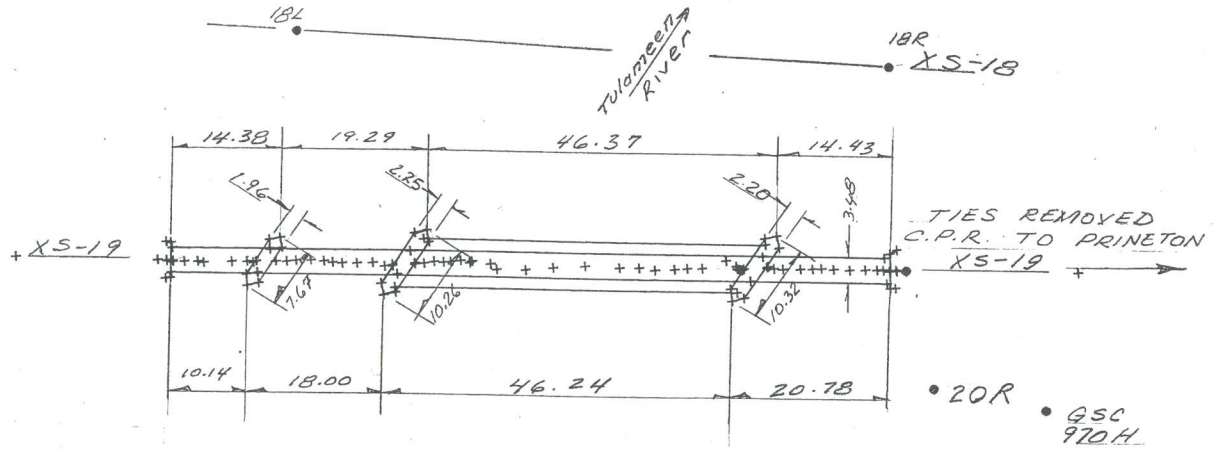

B.C. ENVIRONMENT, LANDS AND PARKS WATER MANAGEMENT DIVISION HYDROLOGY BRANCH - TECHNICAL SUPPORT SECTION	PROJECT NO: 9224F056	SCALE	
	SURVEY DATE: AUG-1992	H = 1:1000	V = 1:100