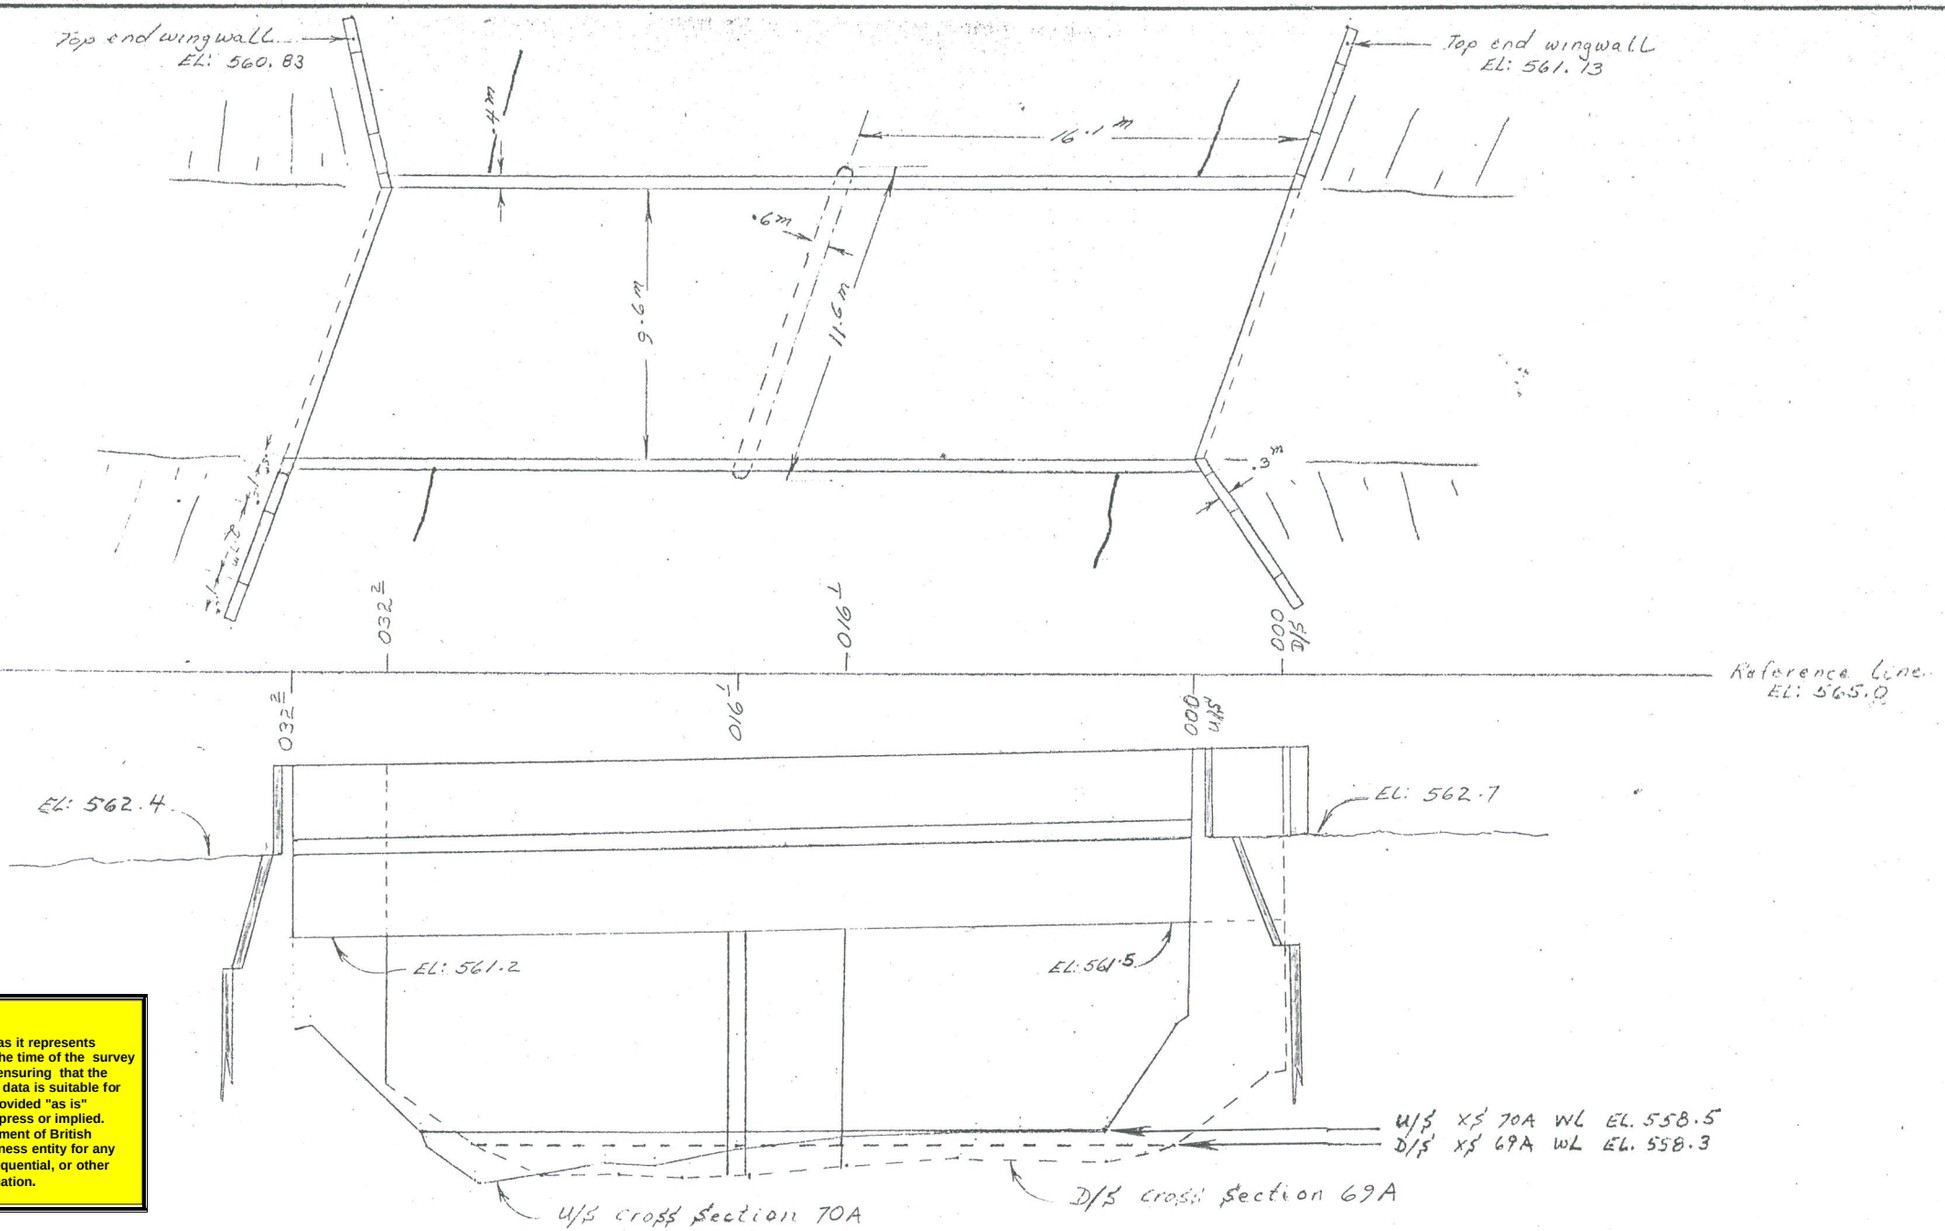


NOTE:

This information is considered historical as it represents channel conditions and configuration at the time of the survey only. User must accept responsibility of ensuring that the accuracy and completeness of provided data is suitable for the needs of the project or study. It is provided "as is" without warranty of any kind, whether express or implied. Under no circumstances will the Government of British Columbia be liable to any person or business entity for any direct, indirect, special, incidental, consequential, or other damages based on any use of this information.

Province of British Columbia
Ministry of Environment
INVENTORY AND ENGINEERING BRANCH

TO ACCOMPANY REPORT ON

LEMON CREEK CROSS SECTIONS 80RPP4


HIGHWAY BRIDGE DETAILS AT XS 69 & 70

SCALE: VERT. 1:100
HOR. 1:250

DATE

ENGINEER

FILE No. DWG No.

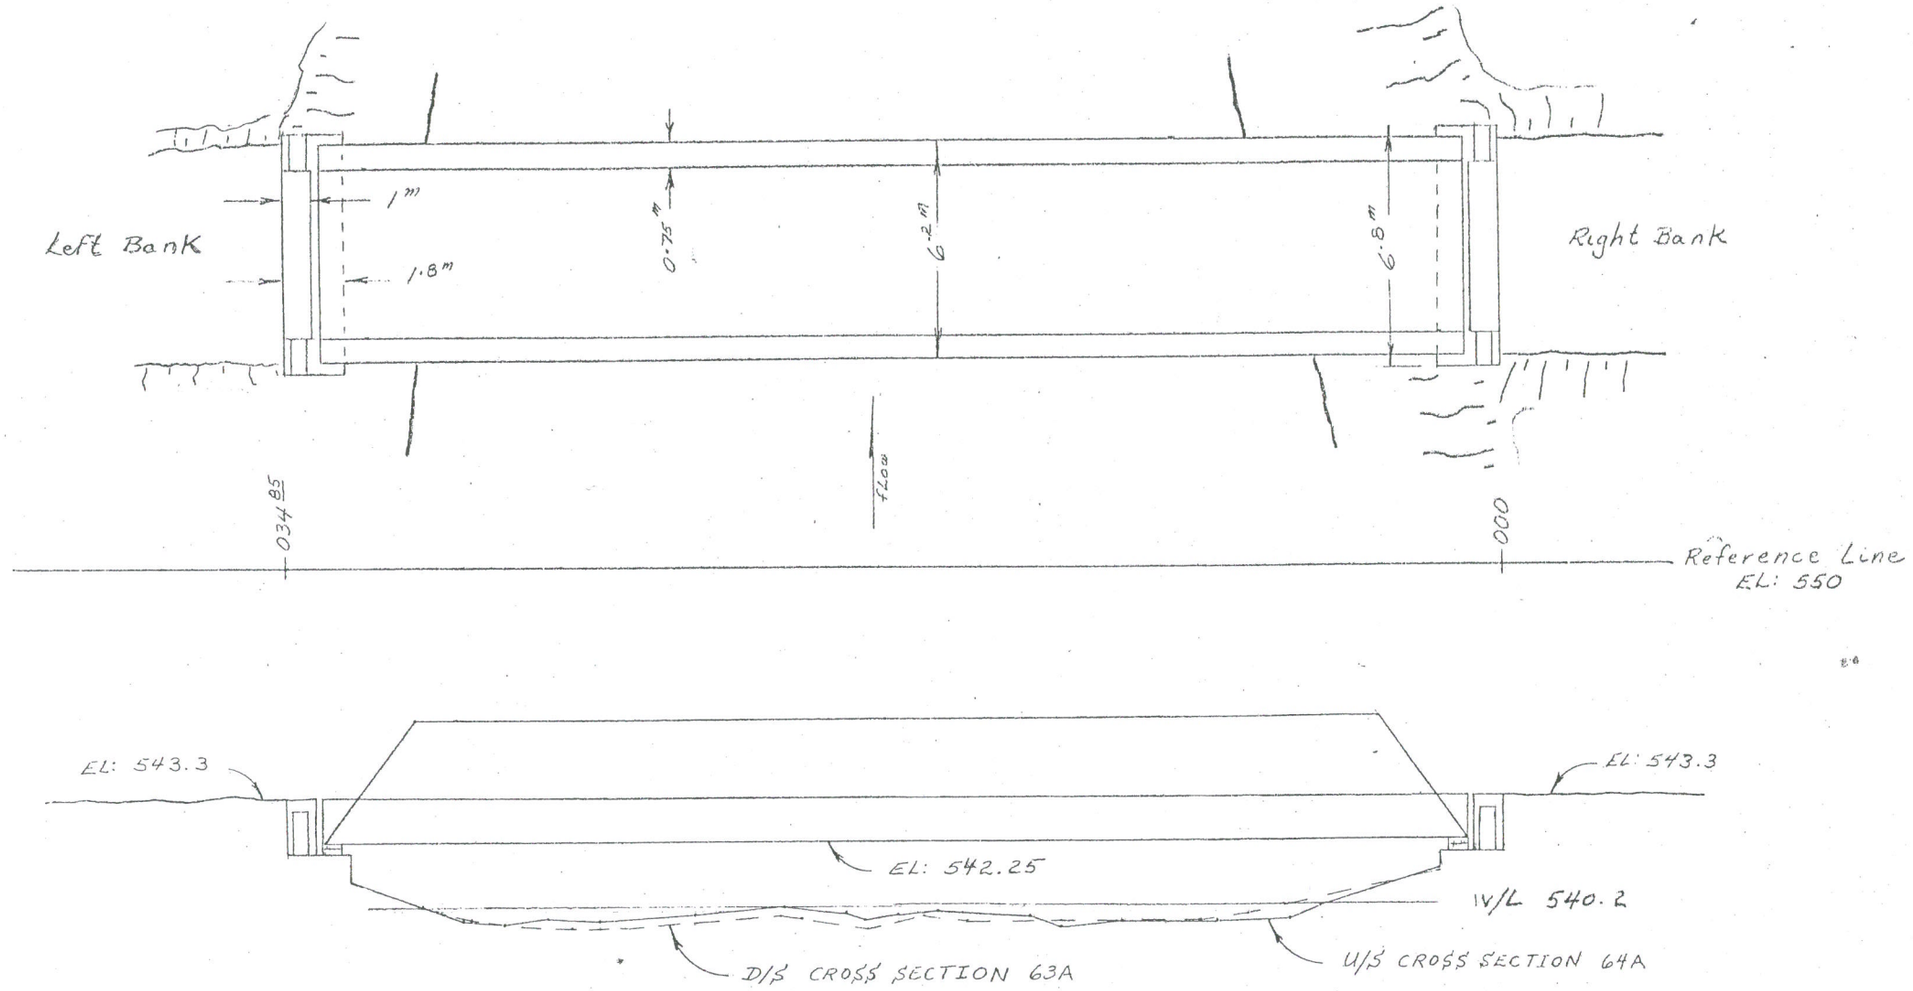

Province of British Columbia
Ministry of Environment
INVENTORY AND ENGINEERING BRANCH

TO ACCOMPANY REPORT ON

LEMON CREEK CROSS SECTIONS 80RPP4

RAILROAD BRIDGE DETAILS AT X,S 63 & 64

SCALE: VERT. 1:200
HOR. 1:200

DATE

ENGINEER

FILE No. DWG No.