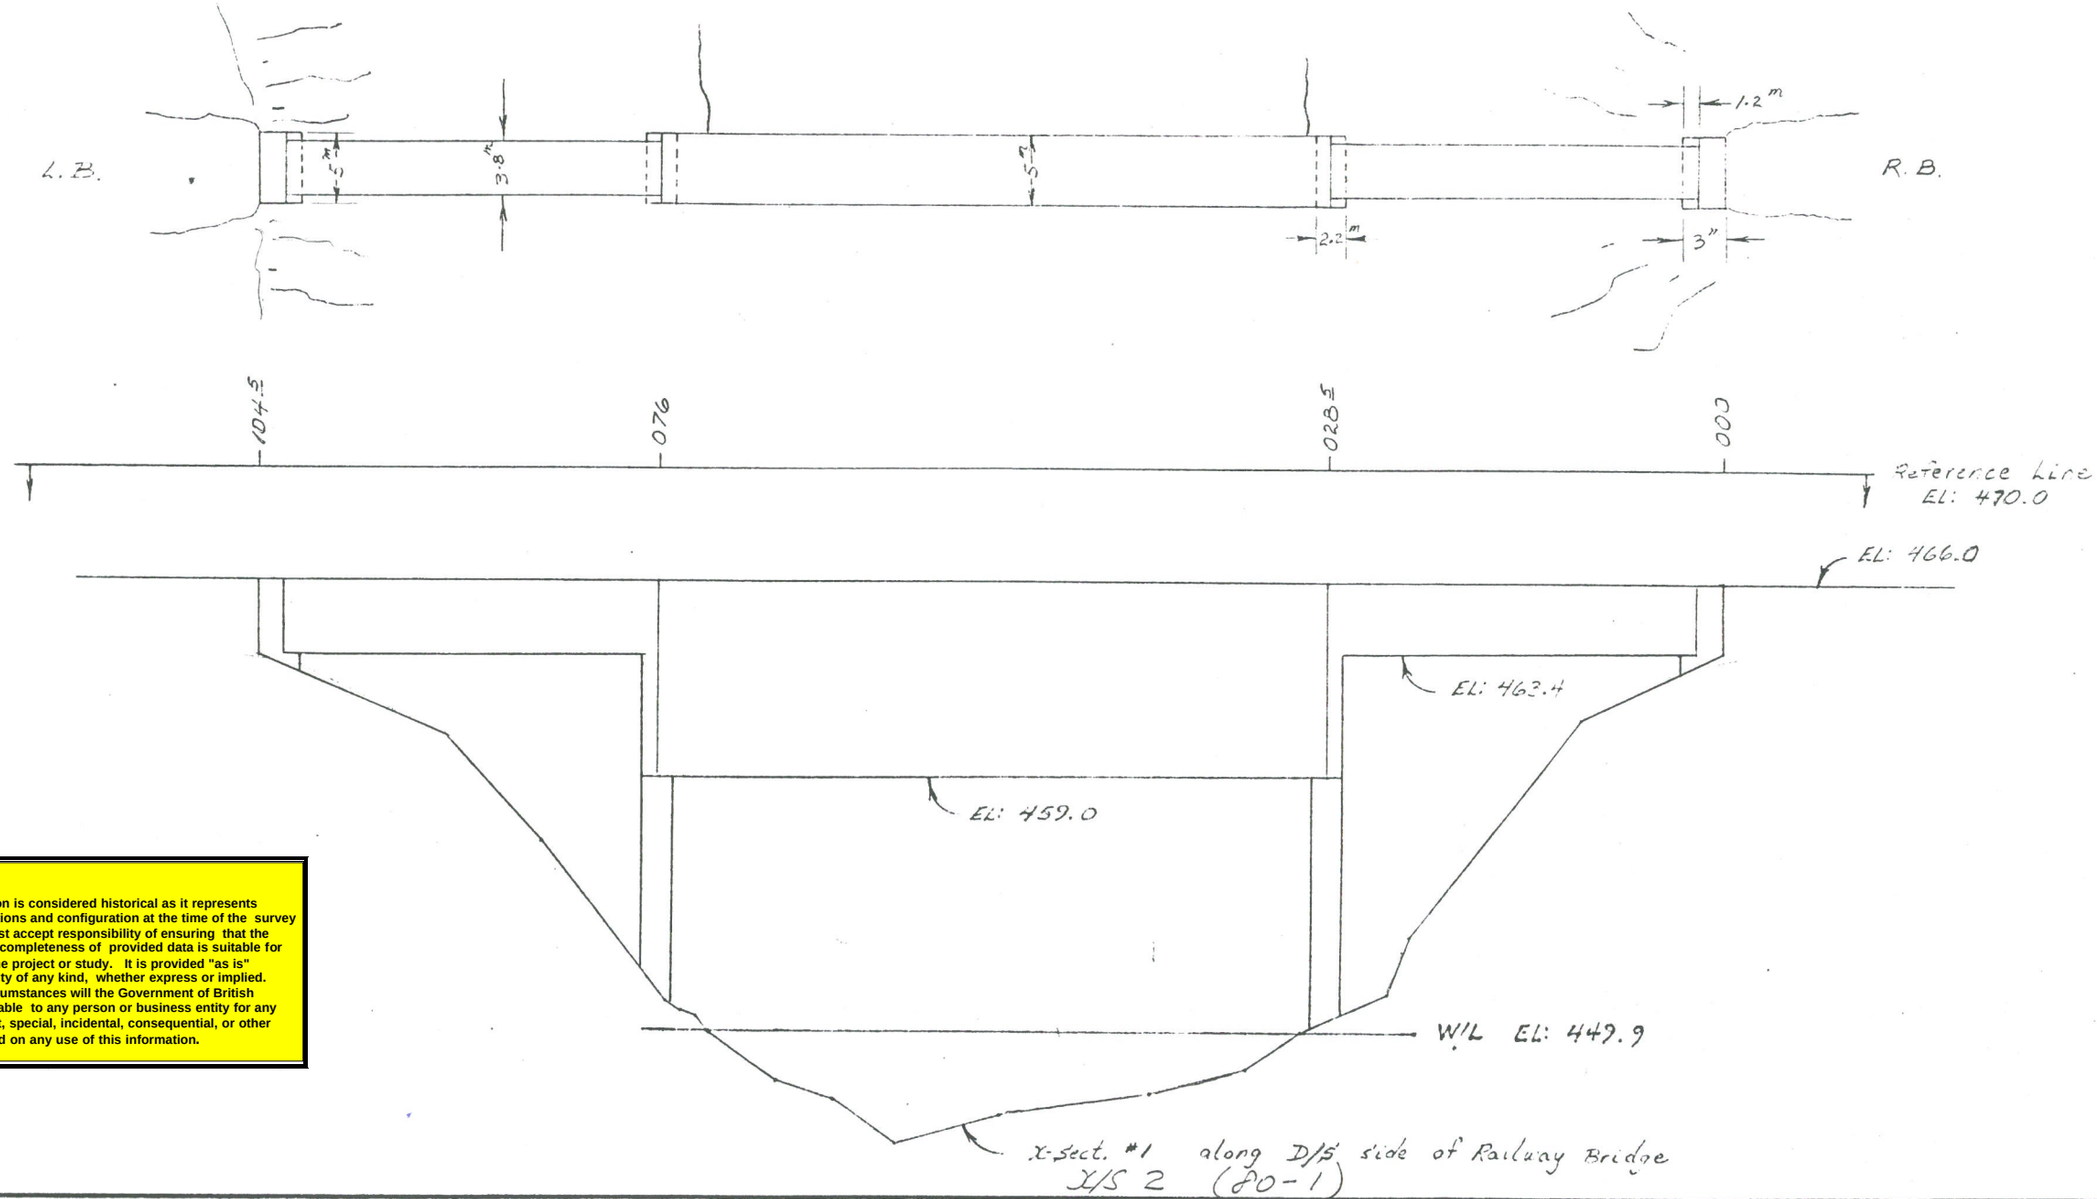


NOTE:

This information is considered historical as it represents channel conditions and configuration at the time of the survey only. User must accept responsibility of ensuring that the accuracy and completeness of provided data is suitable for the needs of the project or study. It is provided "as is" without warranty of any kind, whether express or implied. Under no circumstances will the Government of British Columbia be liable to any person or business entity for any direct, indirect, special, incidental, consequential, or other damages based on any use of this information.

Province of British Columbia
Ministry of Environment
INVENTORY AND ENGINEERING BRANCH

TO ACCOMPANY REPORT ON

SLOCAN RIVER CROSS SECTIONS 80-RPP-4 (1980)


RAILWAY BRIDGE DETAILS AT X-SECT # 1

SCALE: VERT. 1:250
HOR. 1:500


DATE

ENGINEER

FILE No. DWG No.

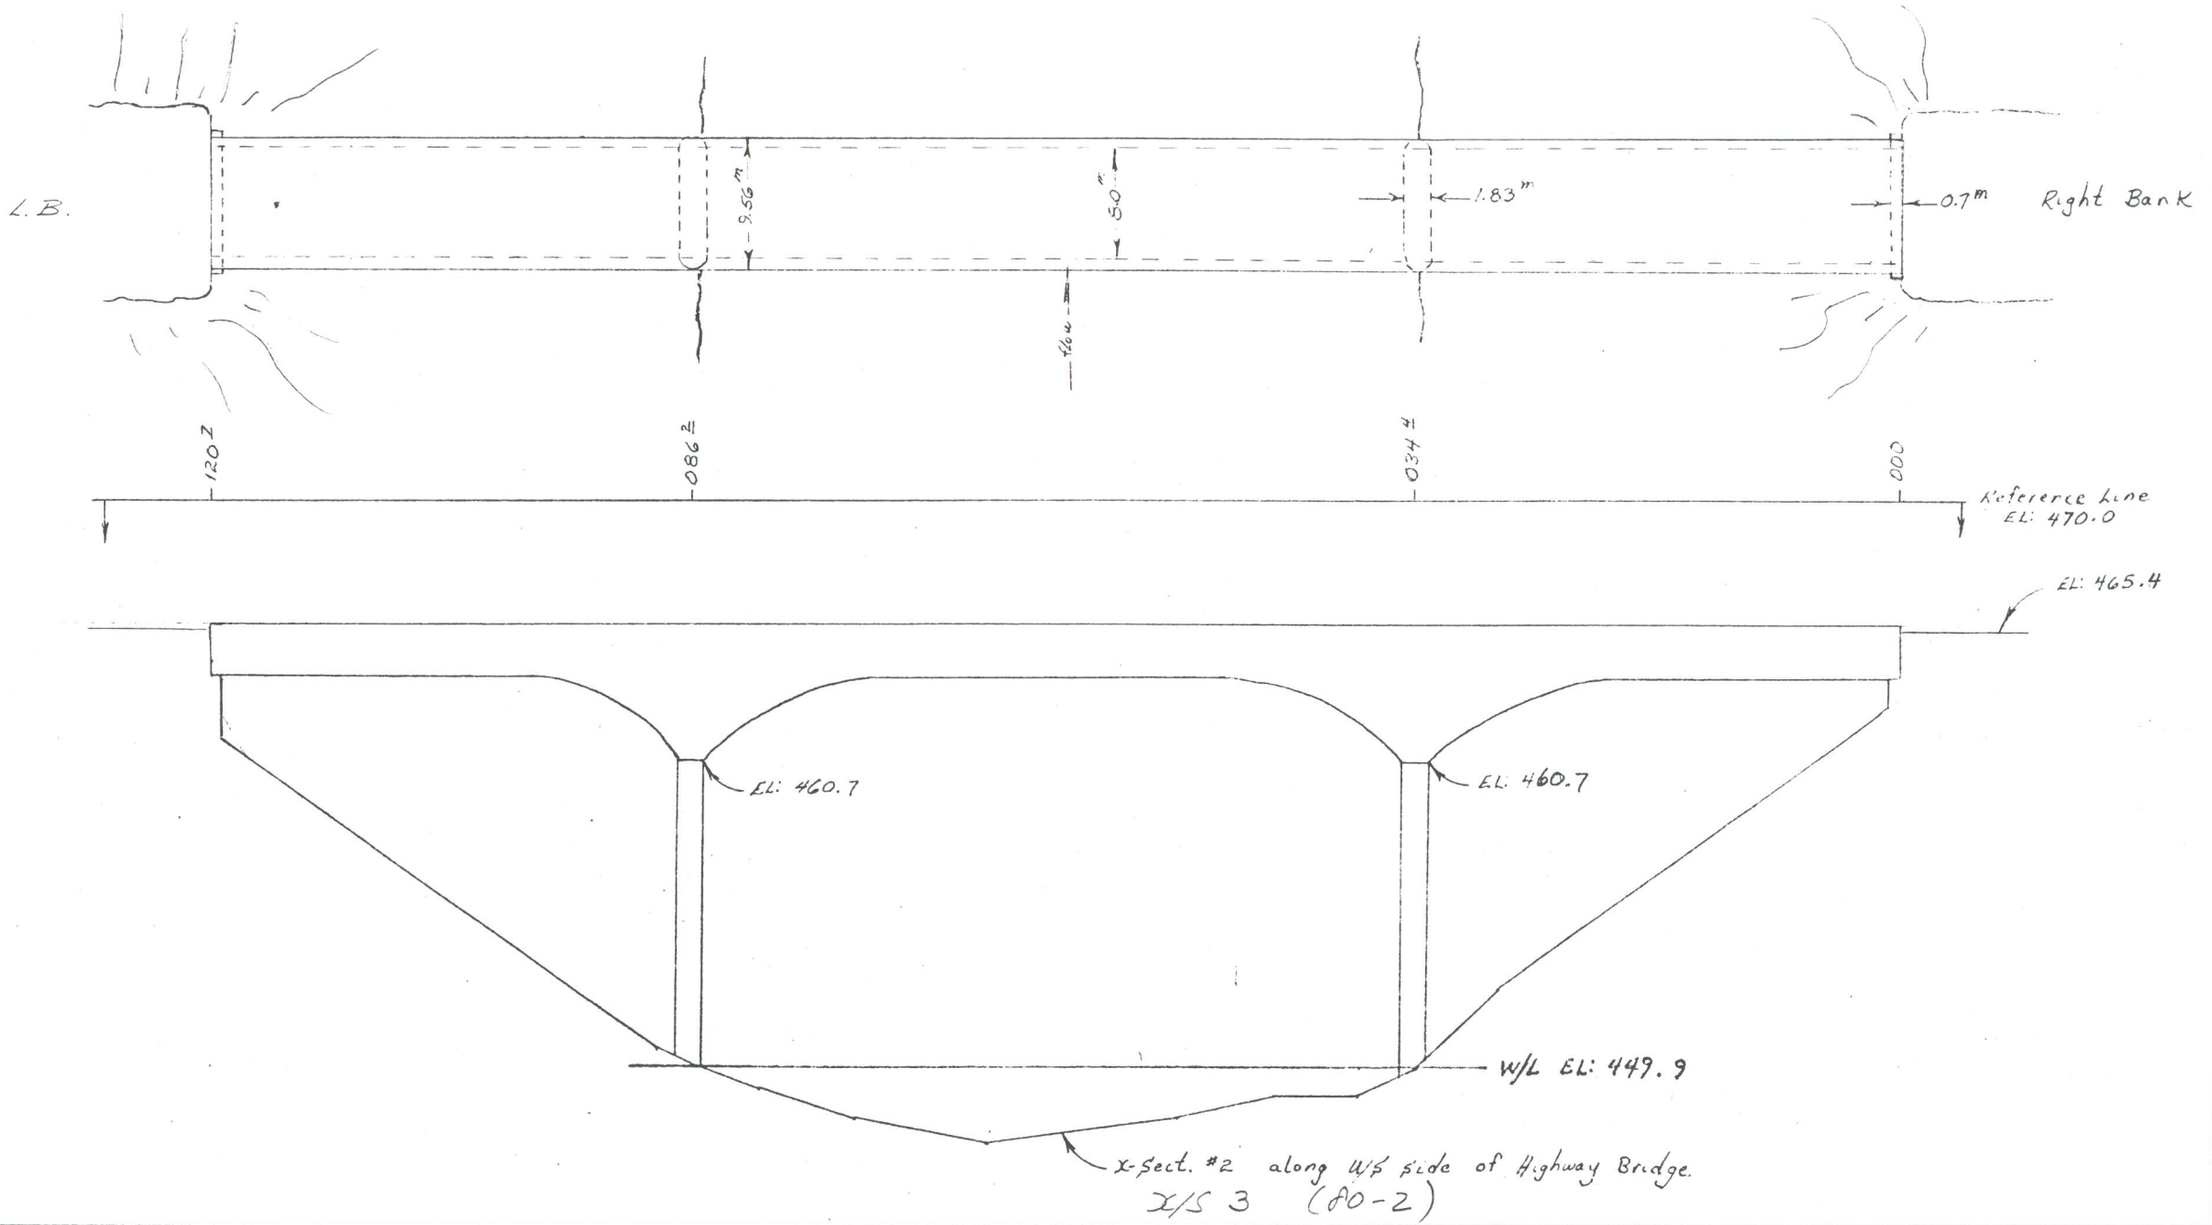

Province of British Columbia Ministry of Environment INVENTORY AND ENGINEERING BRANCH	TO ACCOMPANY REPORT ON SLOCAN RIVER CROSS SECTIONS 80-PPP-4 HIGHWAY BRIDGE DETAILS AT X-SECT # 2	SCALE: VERT. 1:250 HOR. 1:500 DATE ENGINEER FILE No. DWG No.

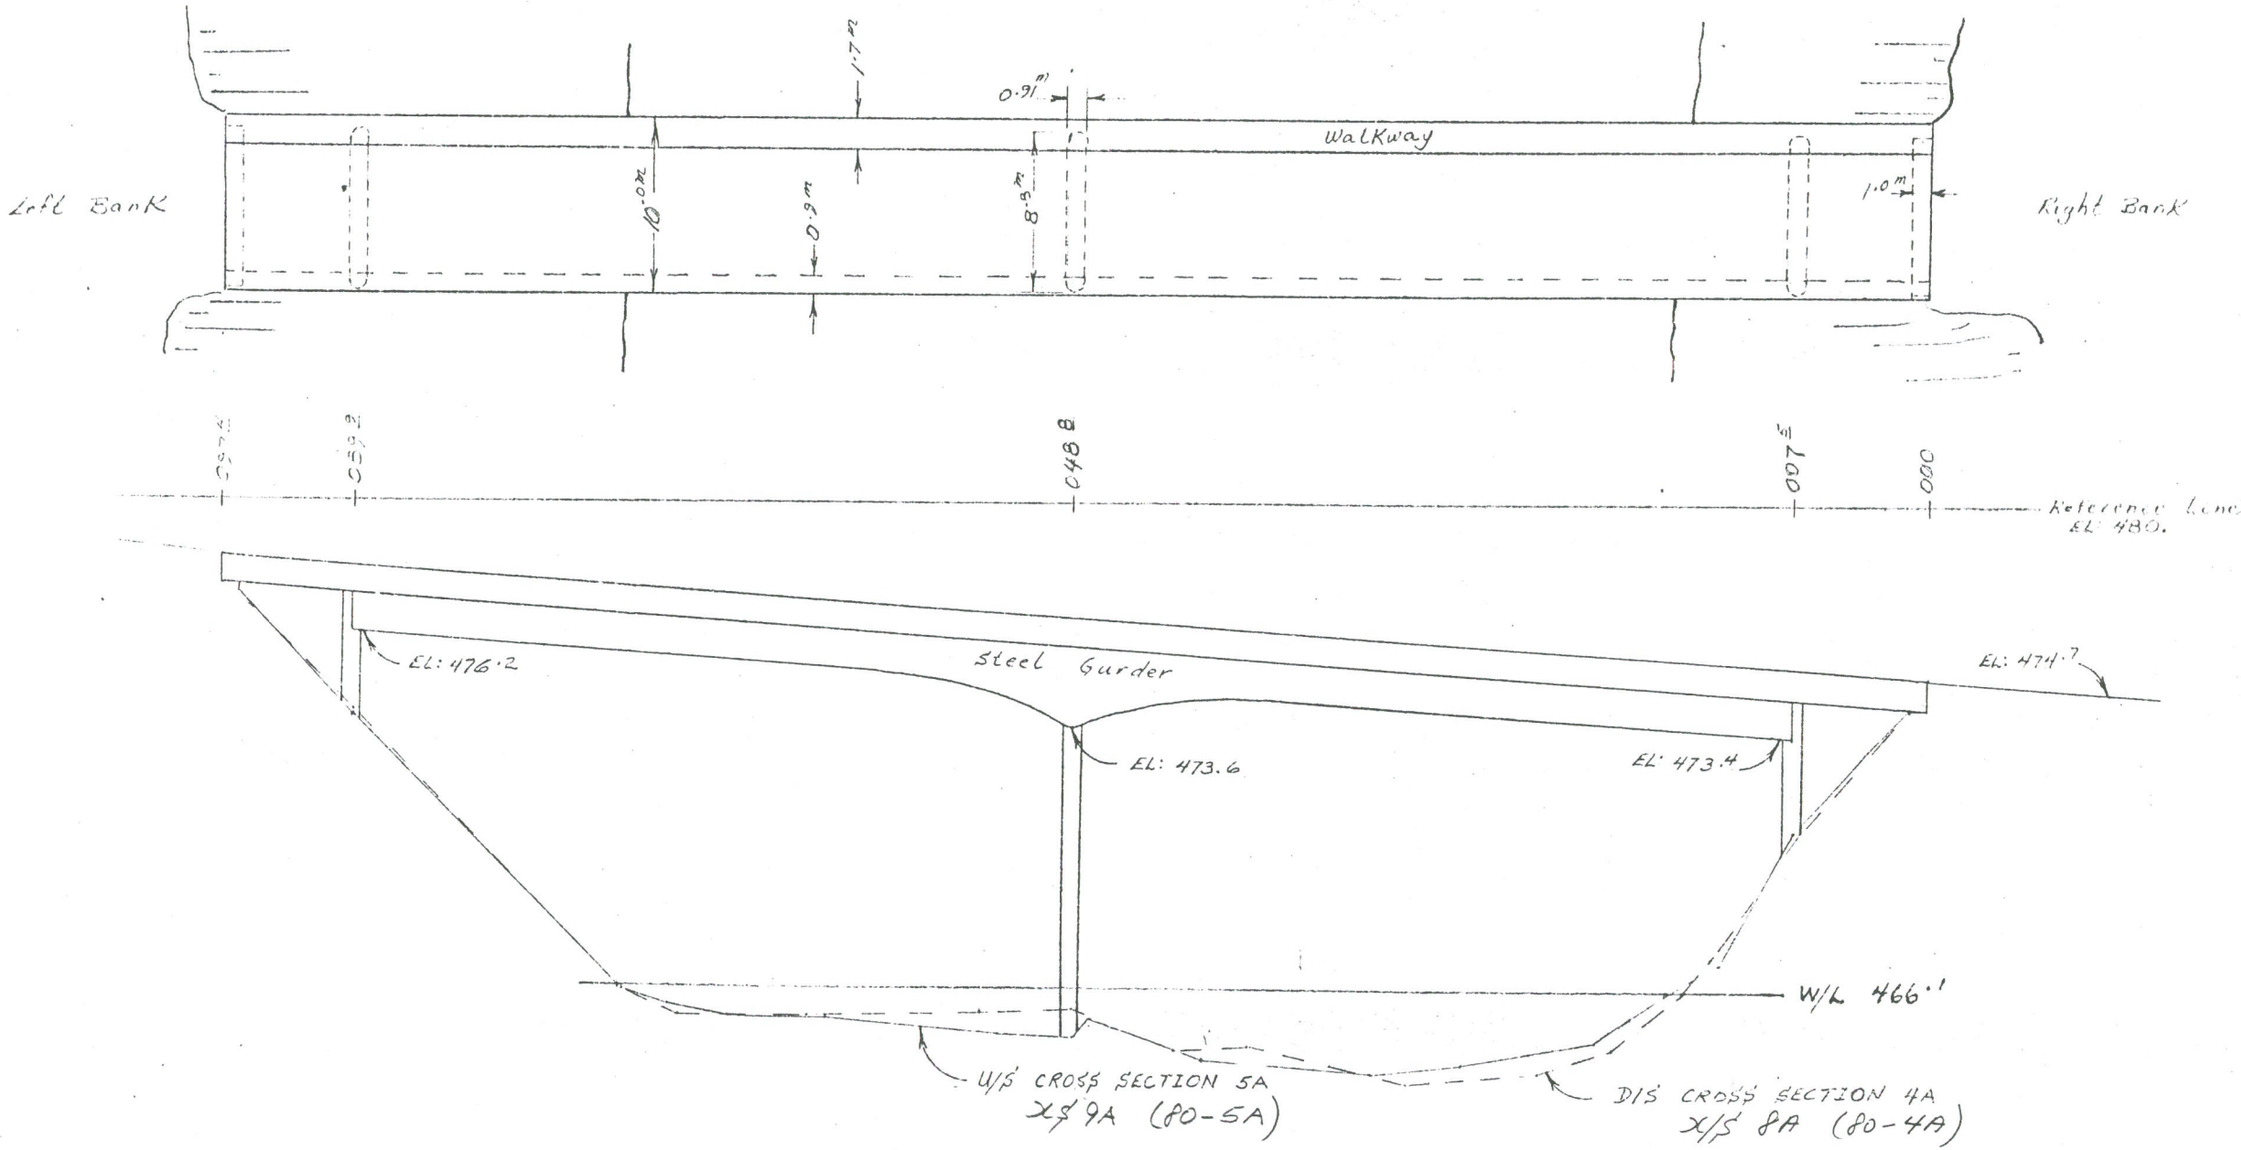

Province of British Columbia
Ministry of Environment
INVENTORY AND ENGINEERING BRANCH

TO ACCOMPANY REPORT ON

SLOCAN RIVER CROSS SECTION 80KPP4


BRIDGE DETAILS AT X/S 4 & 5

SCALE: VERT. 1:200
HOR. 1:400


DATE

ENGINEER


FILE No. DWG No.

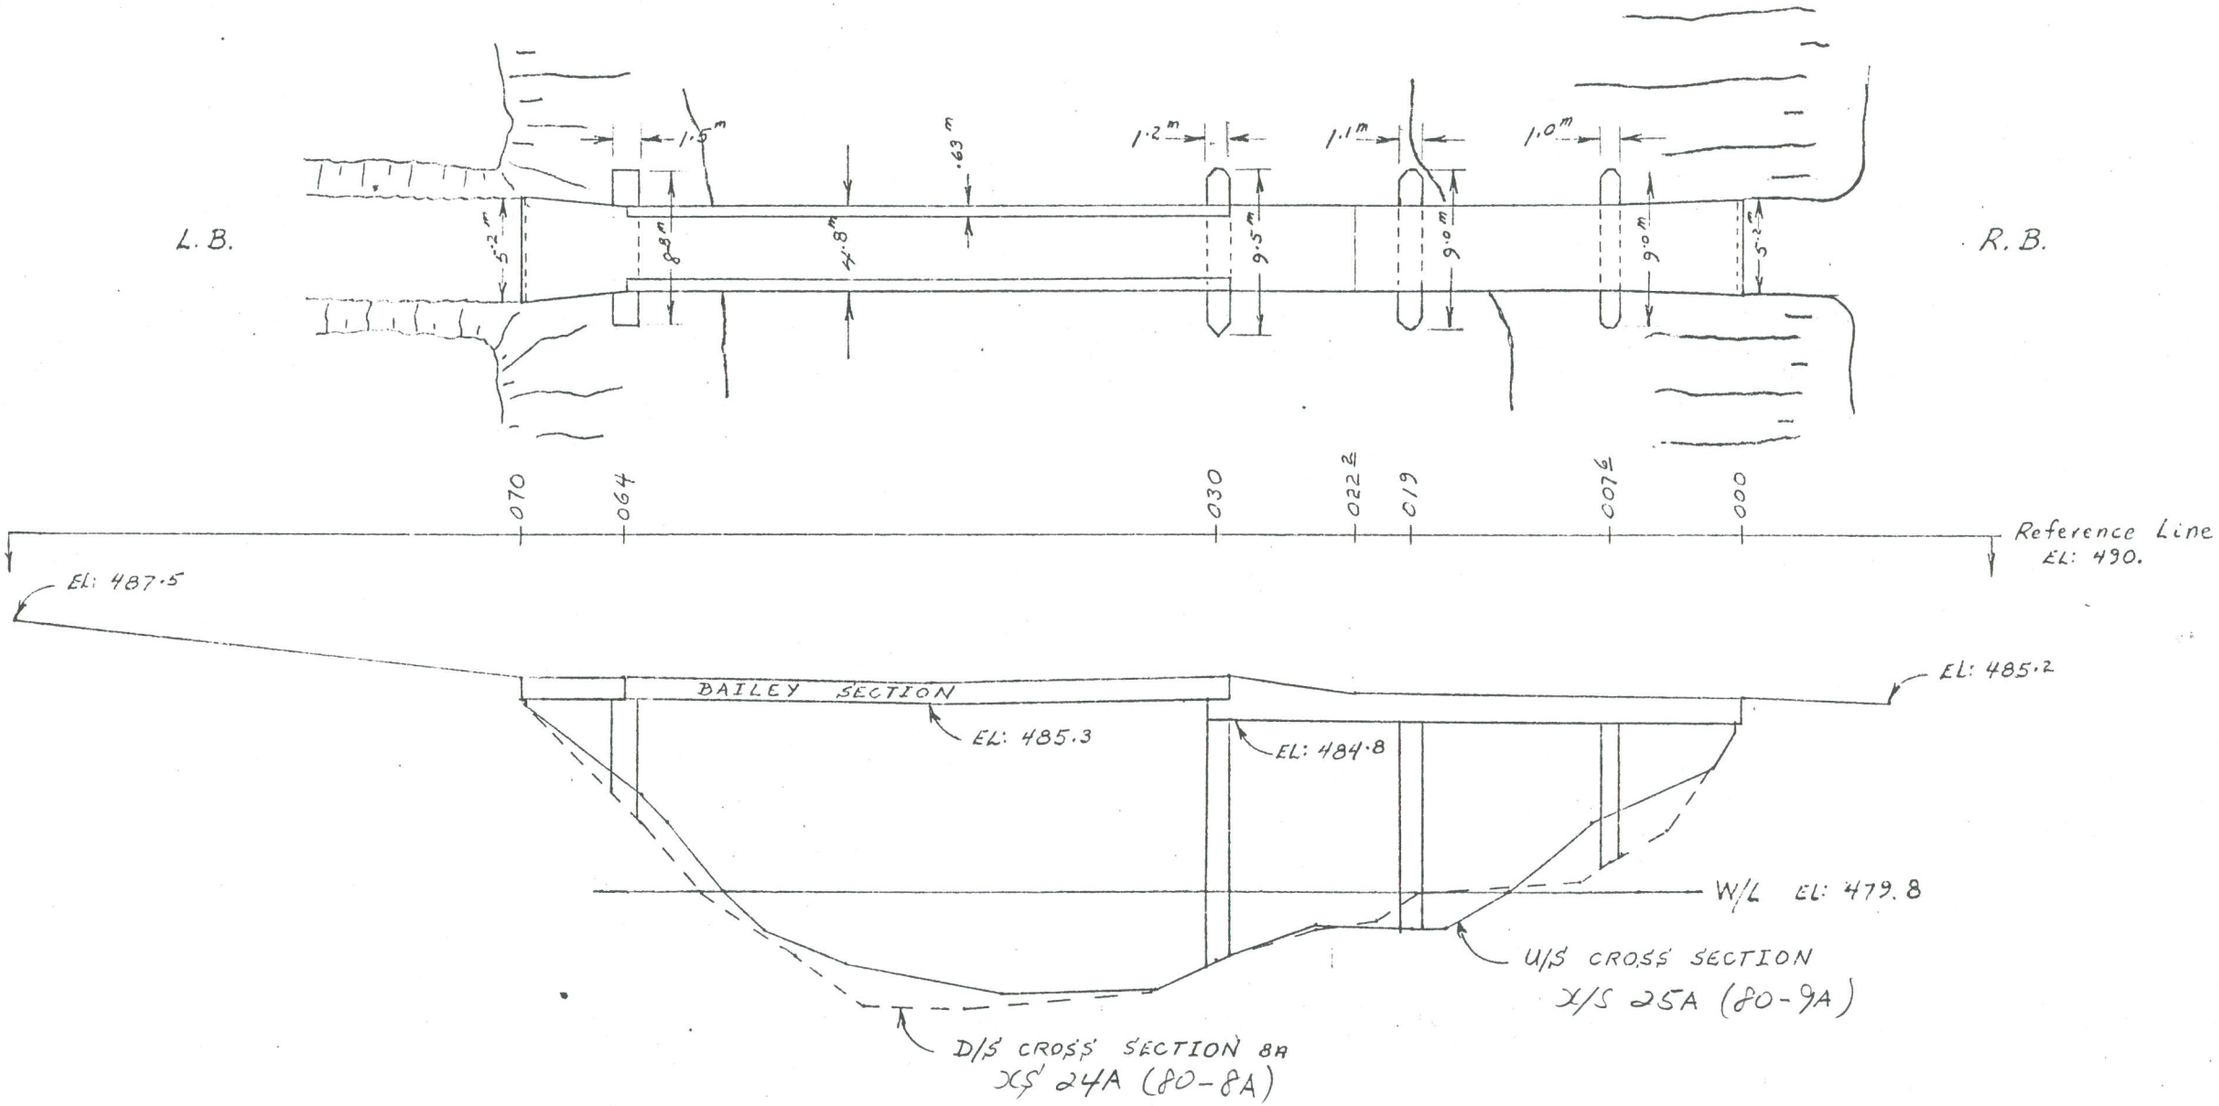


Province of British Columbia Ministry of Environment INVENTORY AND ENGINEERING BRANCH	TO ACCOMPANY REPORT ON SLOCAN RIVER CROSS SECTIONS 80RPP4 (1980) BRIDGE DETAILS AT X.S. 8 & 9	SCALE: VERT. 1:200 HOR. 1:400 DATE ENGINEER FILE No. DWG No.

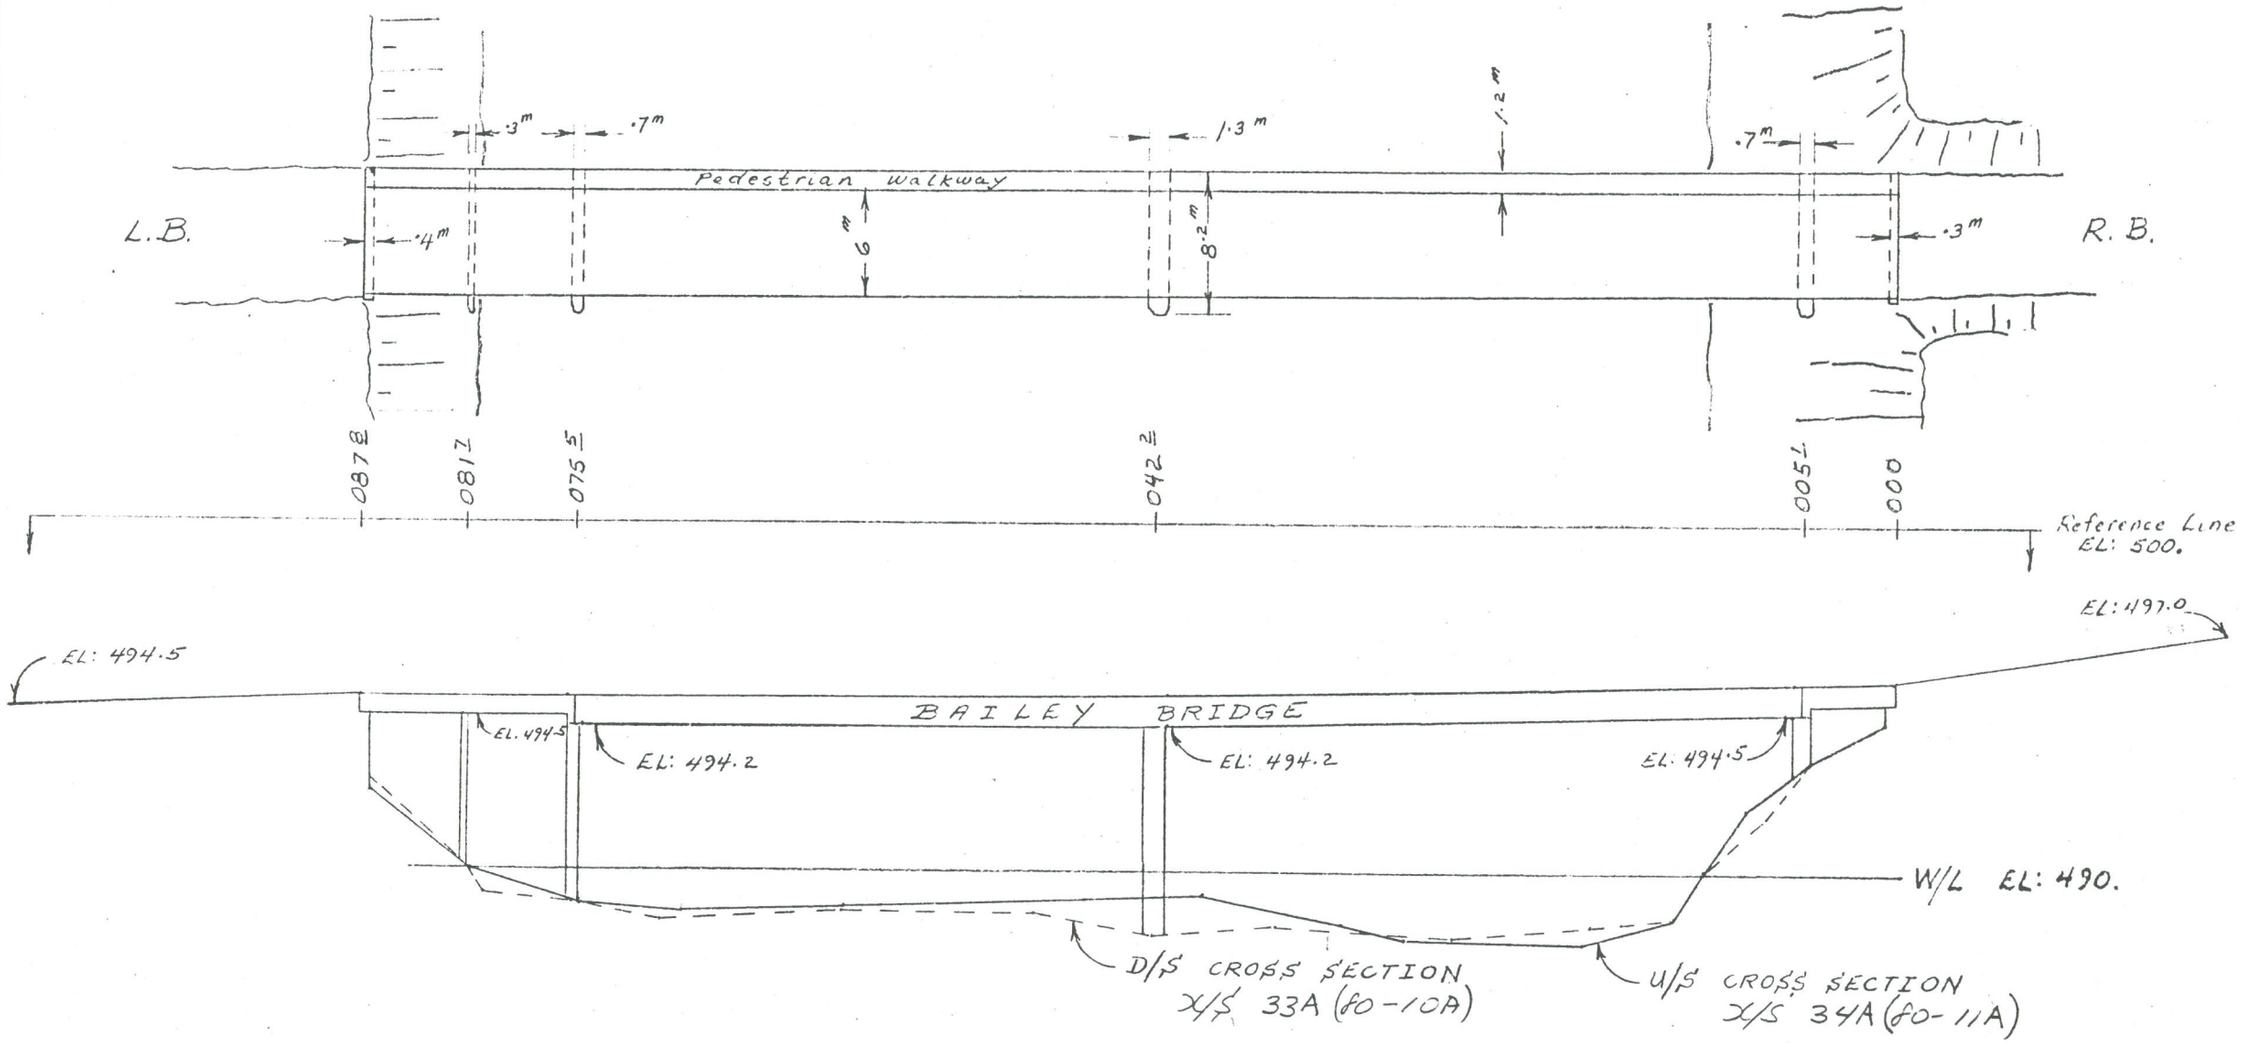

Province of British Columbia Ministry of Environment INVENTORY AND ENGINEERING BRANCH	TO ACCOMPANY REPORT ON SLOCAN RIVER CROSS SECTION 80RPP4 (1980) BRIDGE DETAILS AT XS 10 & 11	SCALE: VERT. 1:200 HOR. 1:400 DATE ENGINEER FILE No. DWG No.

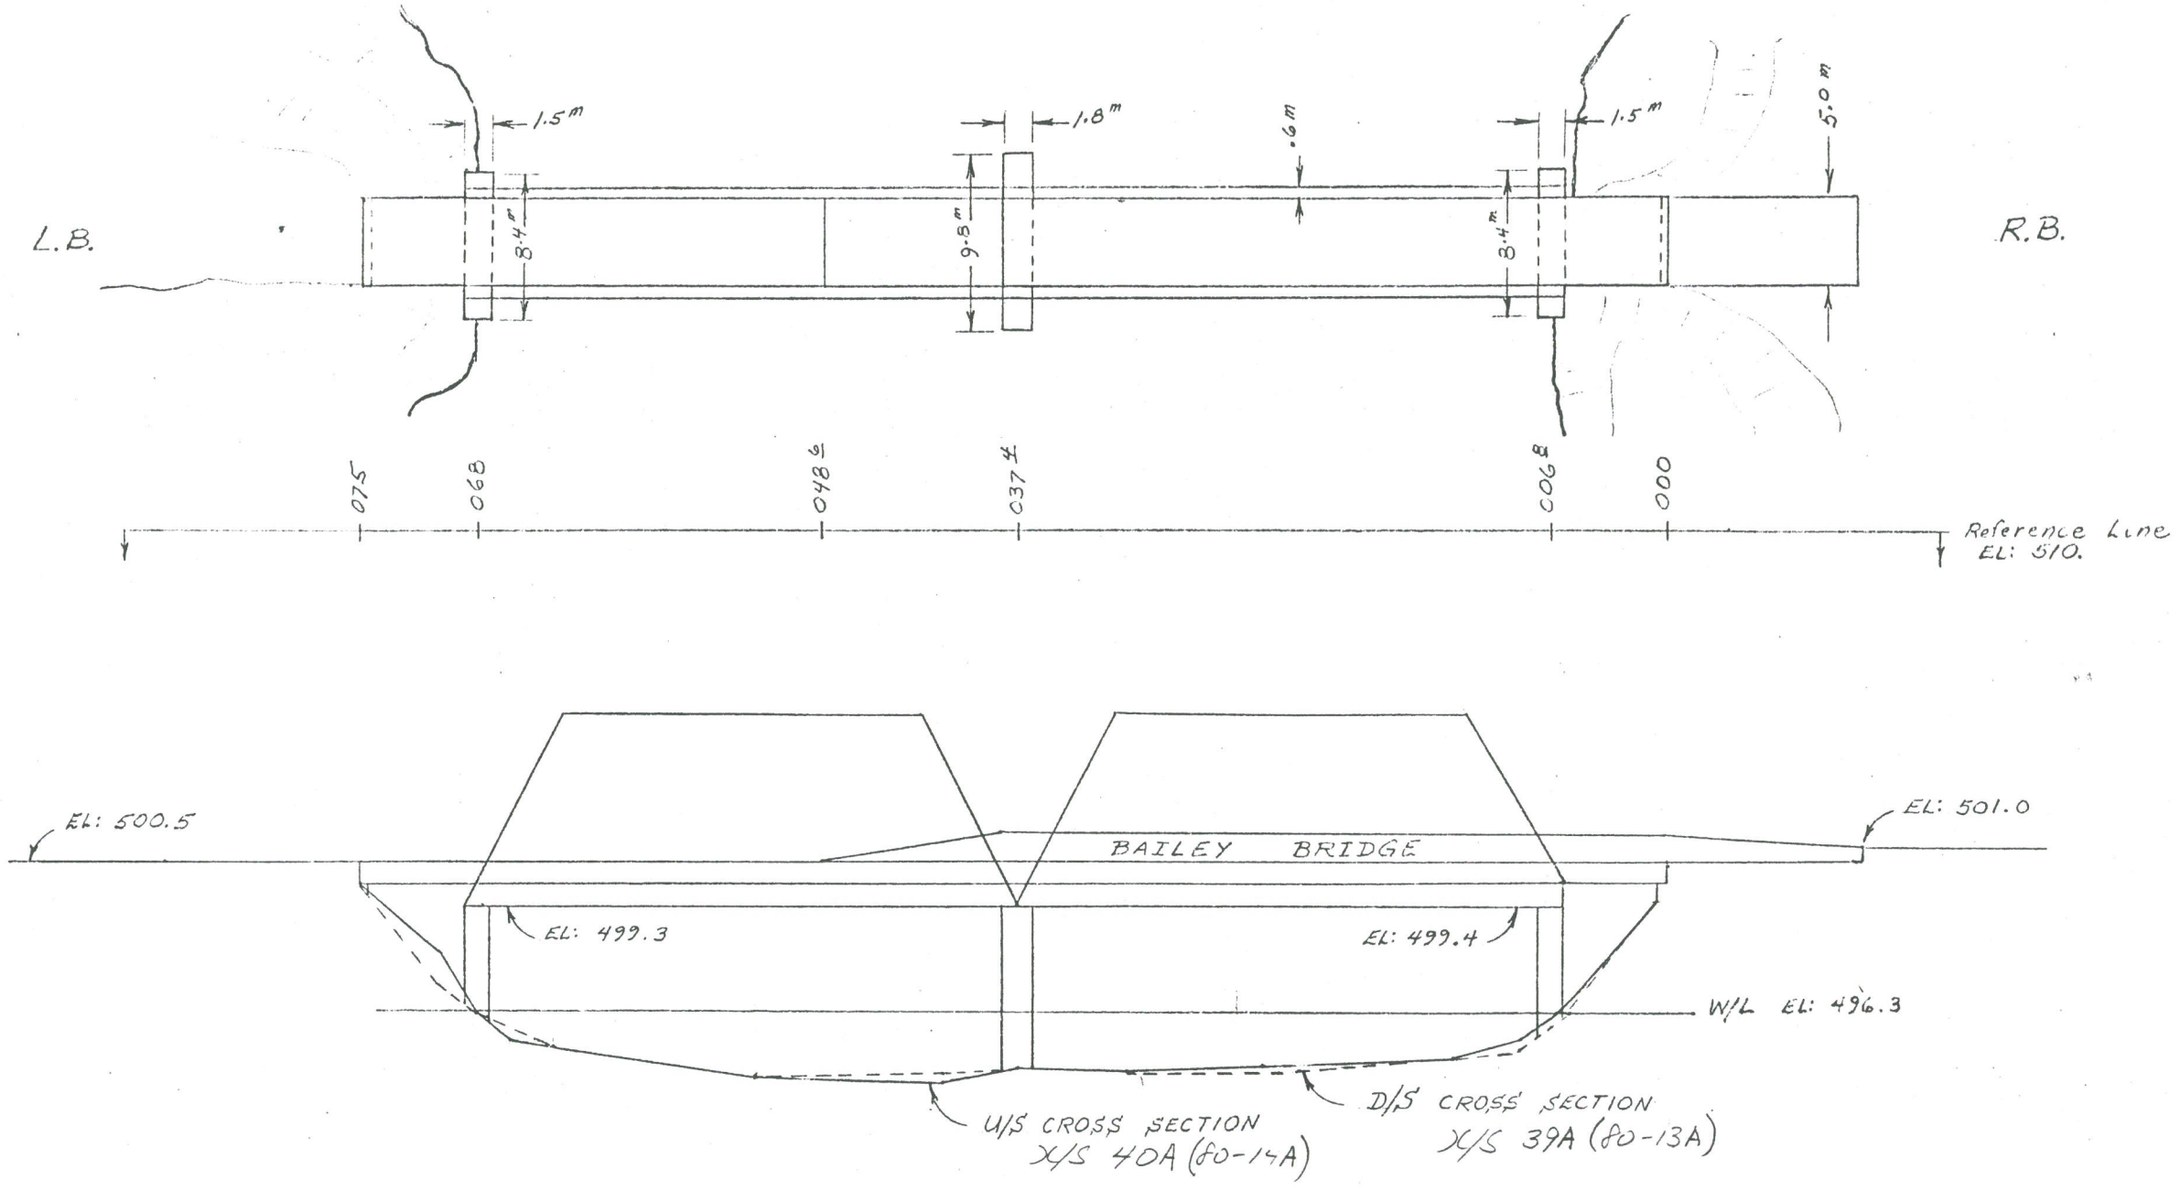

Province of British Columbia Ministry of Environment INVENTORY AND ENGINEERING BRANCH	TO ACCOMPANY REPORT ON SLOCAN RIVER CROSS SECTIONS 80RPP4 (1980) BRIDGE DETAILS AT XS 13 & 14	SCALE: VERT. 1:200 HOR. 1:400 DATE ENGINEER FILE No. DWG No.

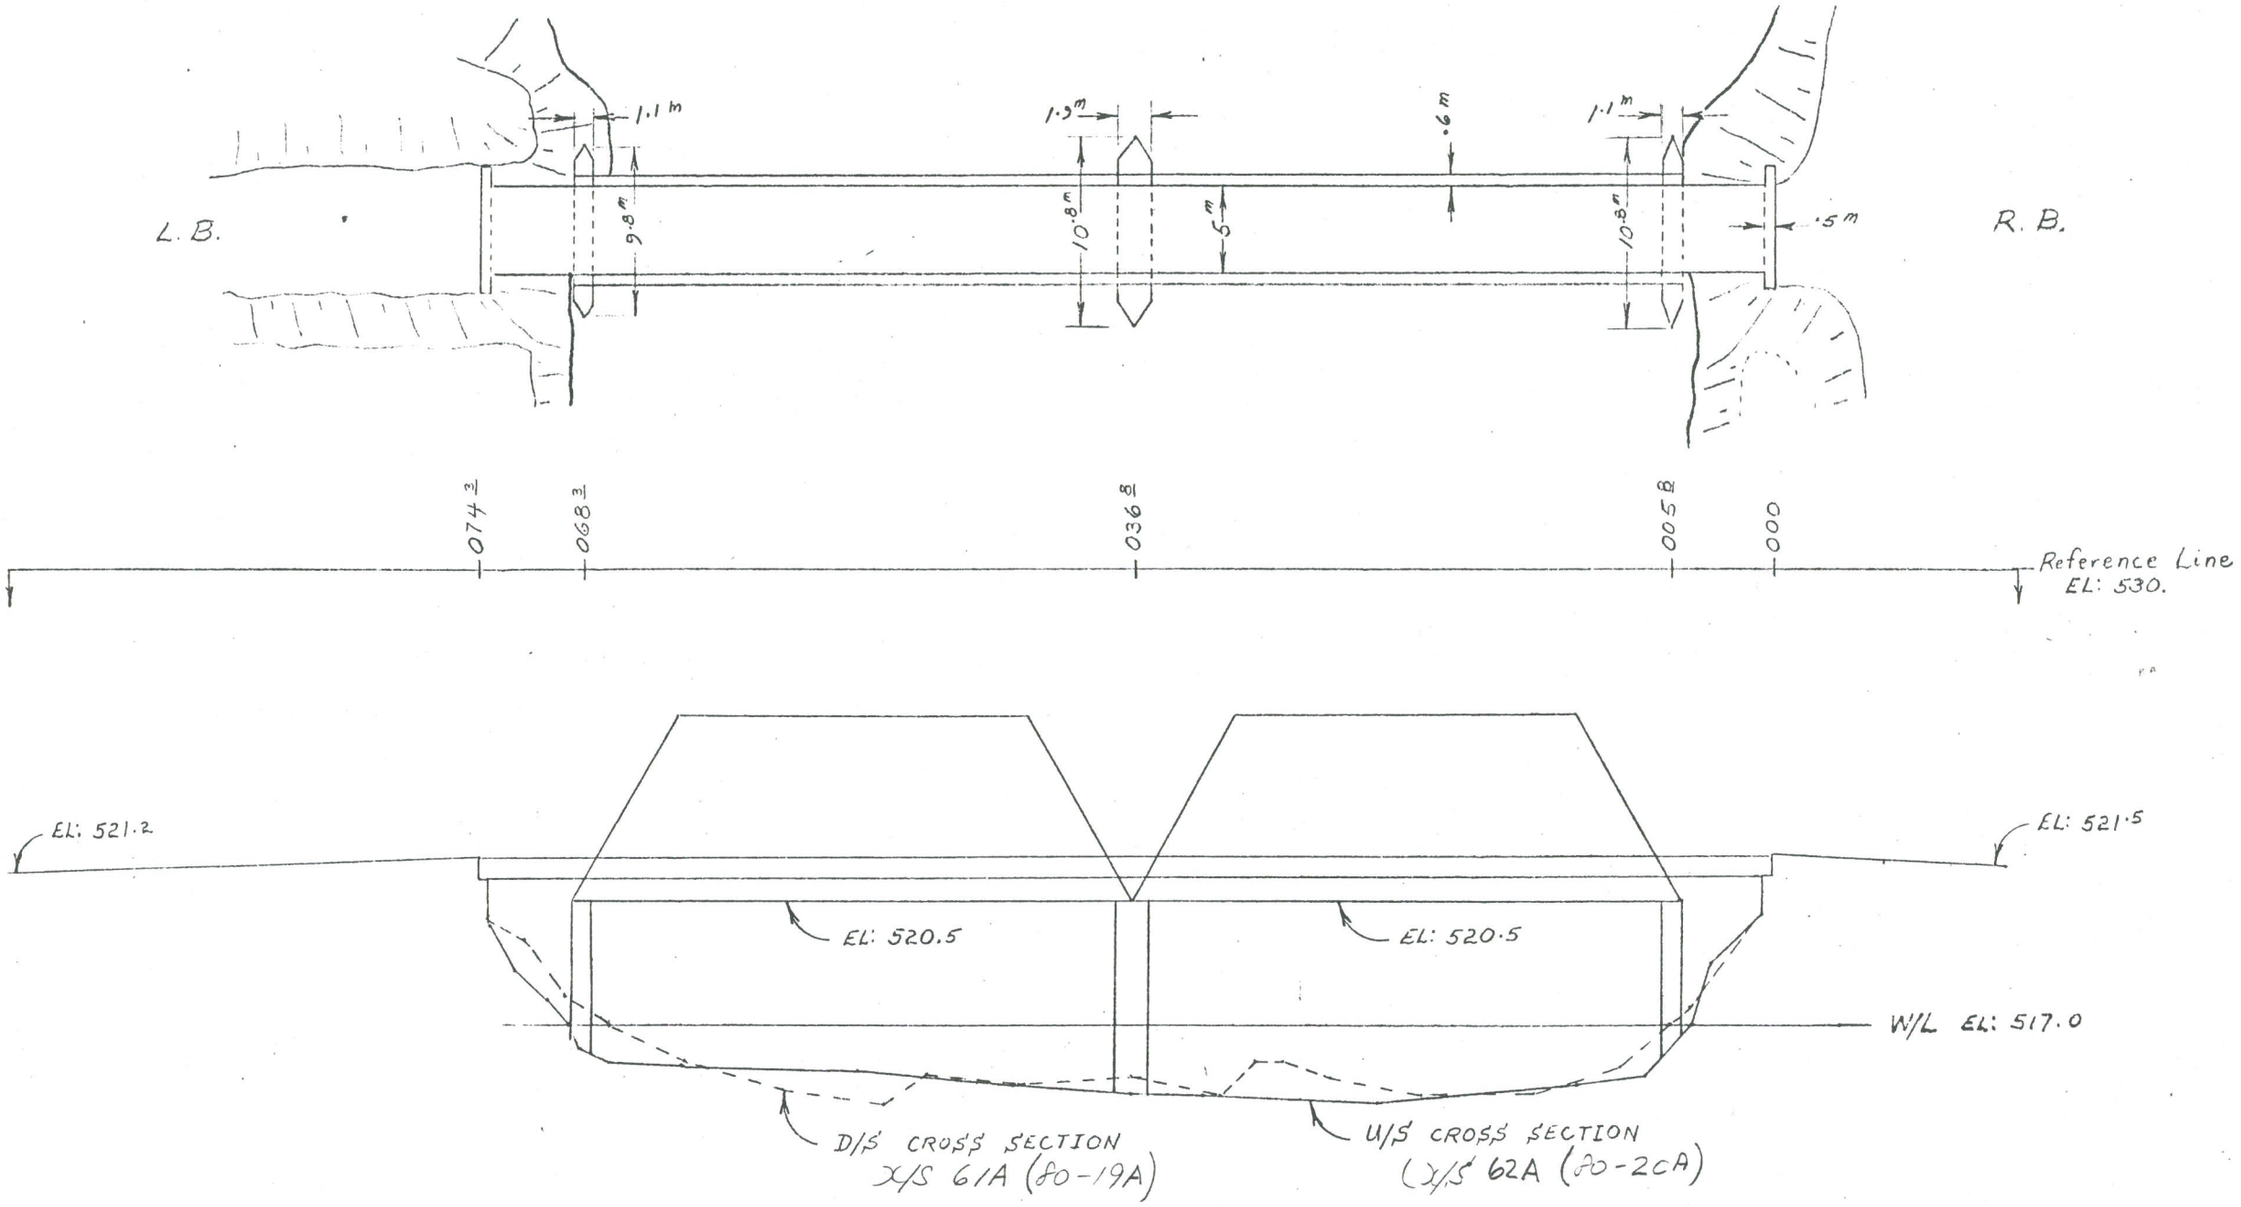

Province of British Columbia
Ministry of Environment
INVENTORY AND ENGINEERING BRANCH

TO ACCOMPANY REPORT ON


SLOCAN RIVER CROSS SECTIONS 80 RPP4 (1980)
BRIDGE DETAILS AT XS 19 & 20

SCALE: VERT. 1:200
HOR. 1:400

DATE

ENGINEER

FILE No. DWG No.

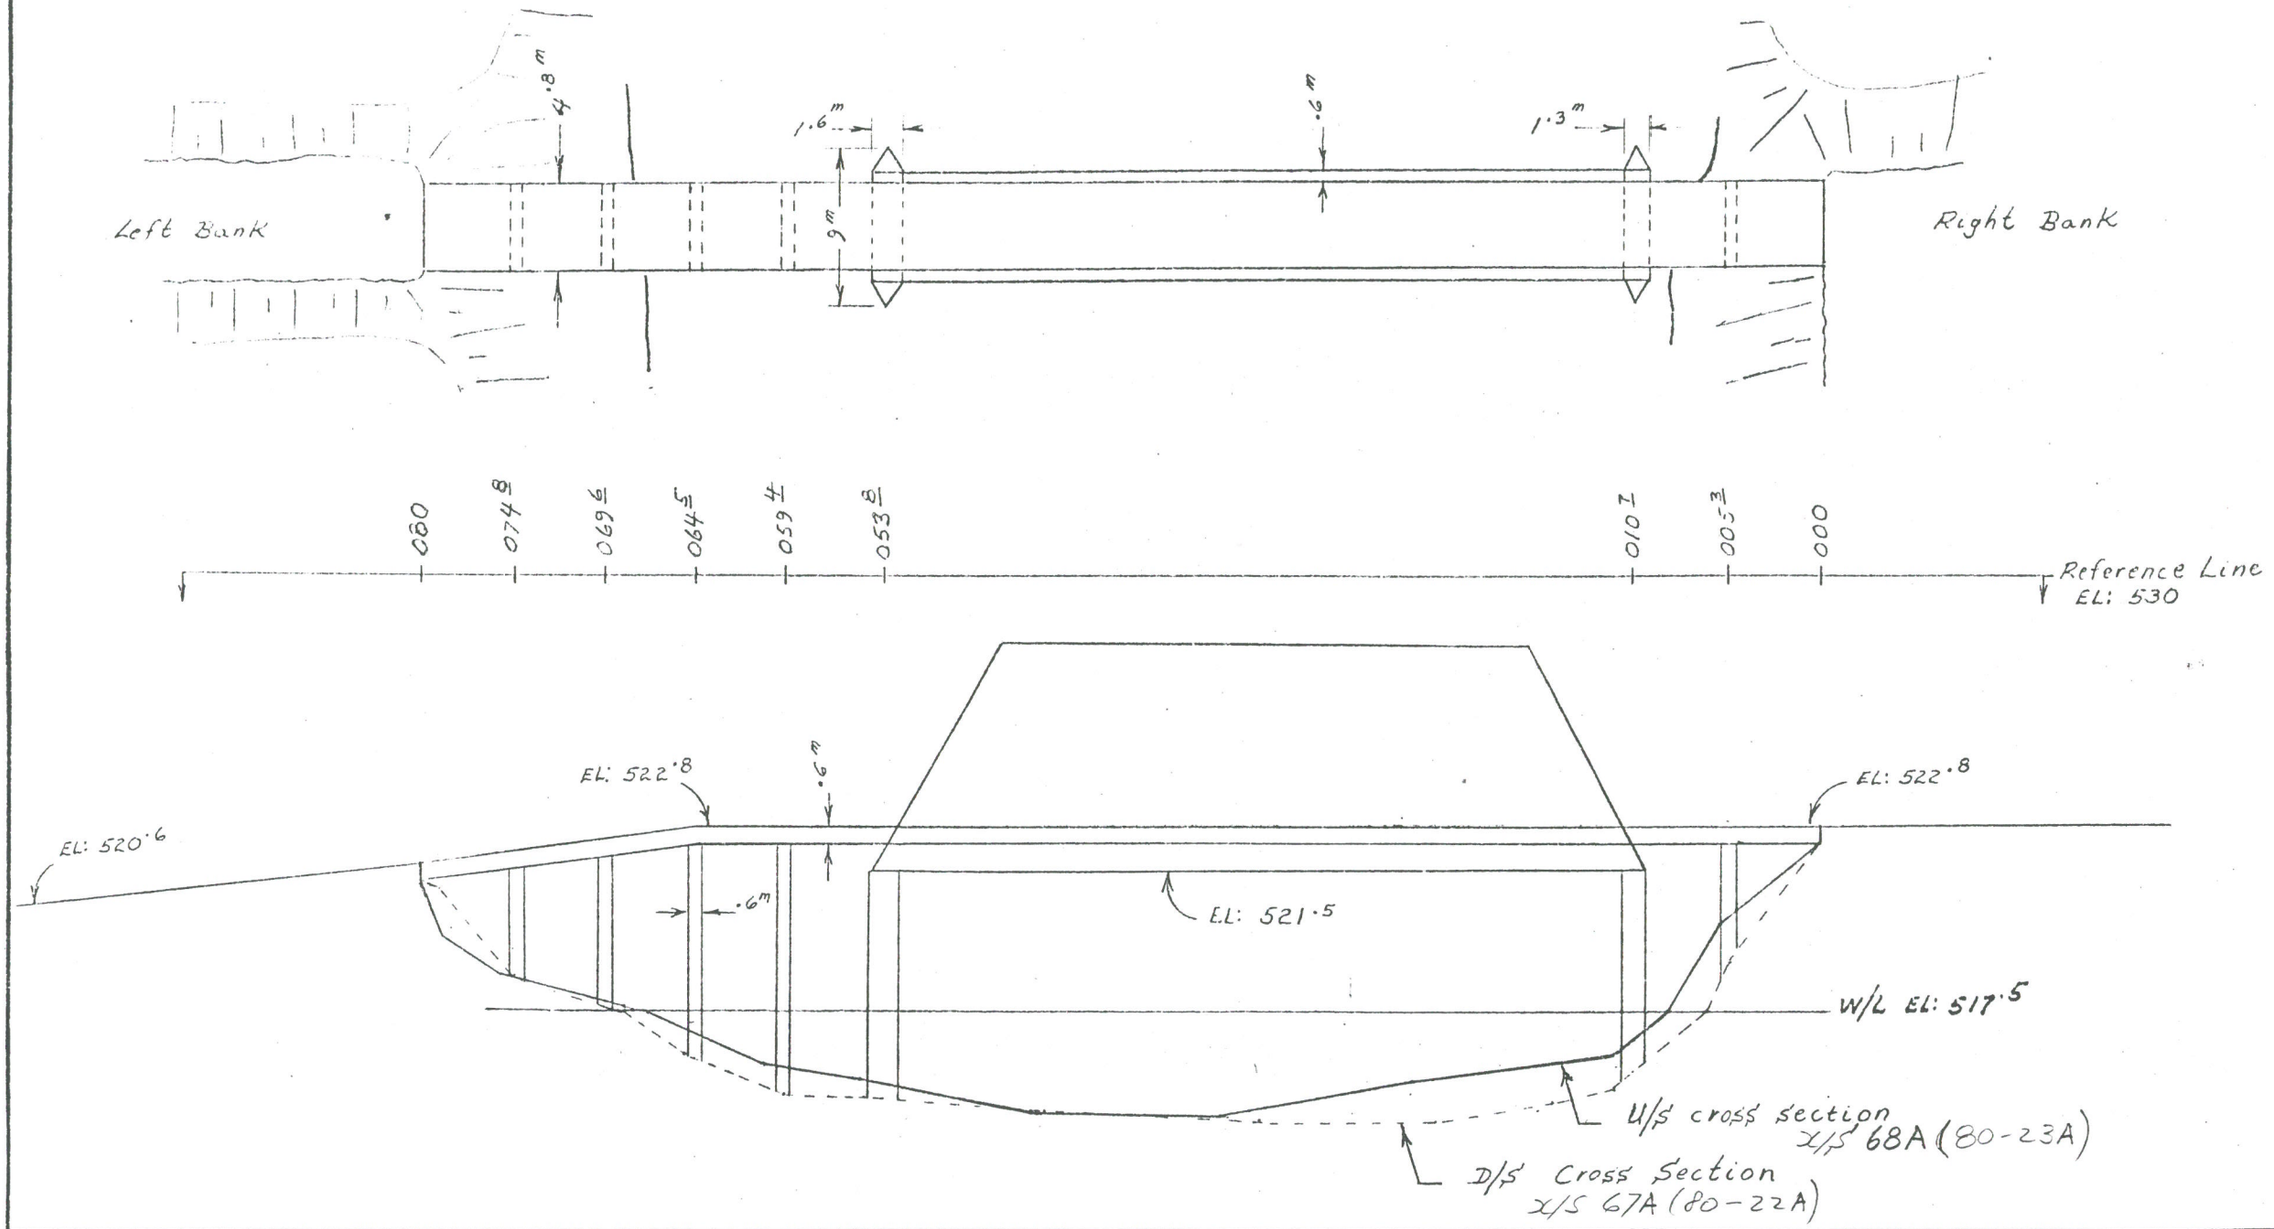

Province of British Columbia
Ministry of Environment
INVENTORY AND ENGINEERING BRANCH

TO ACCOMPANY REPORT ON


SLOCAN RIVER CROSS SECTIONS 80RPP4 (1980)
BRIDGE DETAILS AT XS 22 & 23

SCALE: VERT. 1:200
HOR. 1:400


DATE


ENGINEER

FILE No. DWG No.

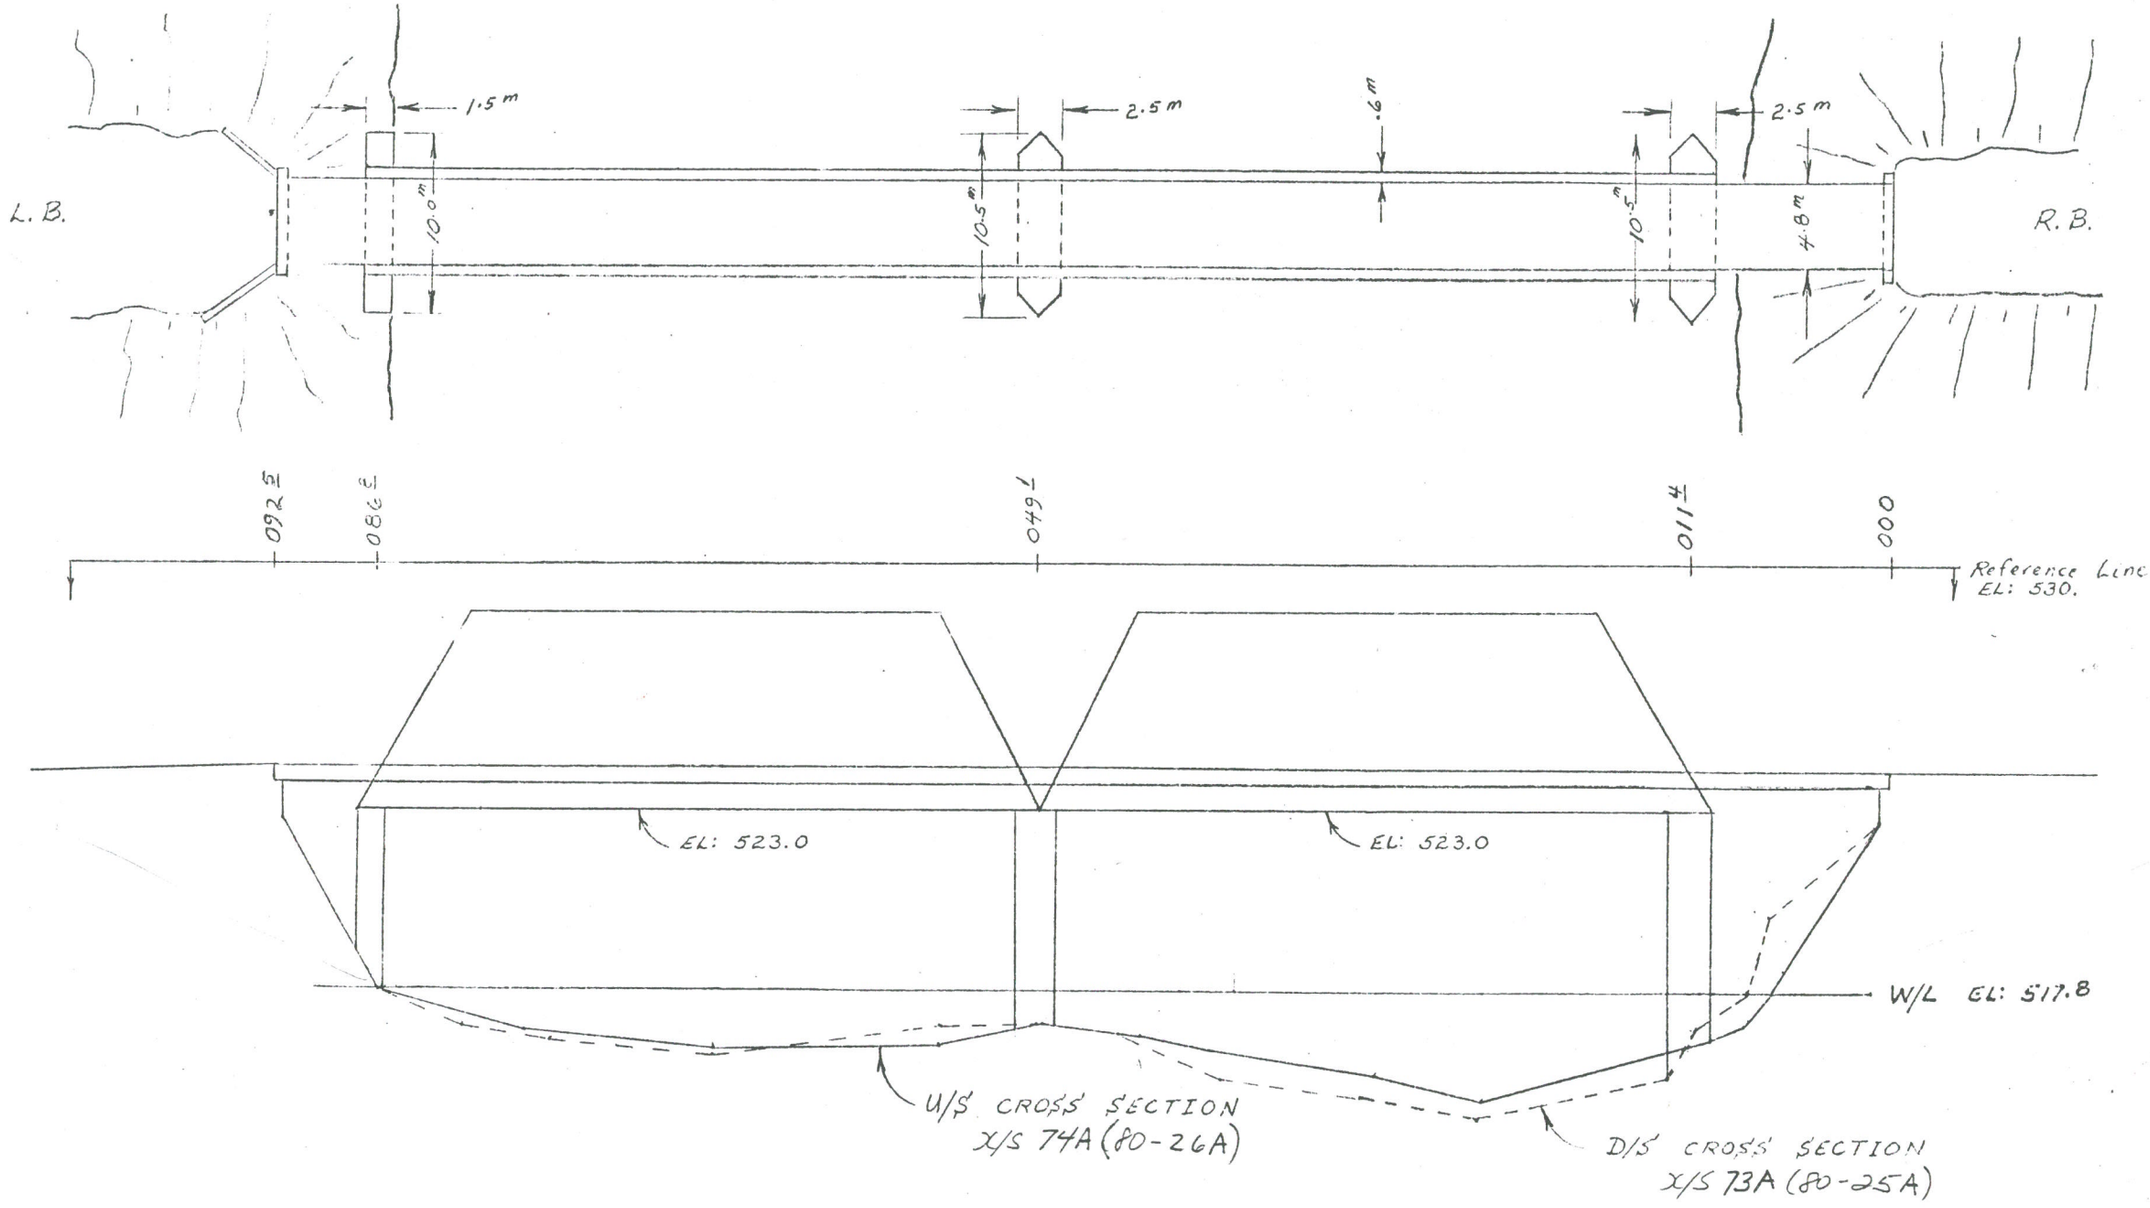

Province of British Columbia Ministry of Environment INVENTORY AND ENGINEERING BRANCH	TO ACCOMPANY REPORT ON SLOCAN RIVER CROSS SECTIONS 80RPP4 (1980) BRIDGE DETAILS AT XS 25 & 26	SCALE: VERT. 1:200 HOR. 1:400 DATE ENGINEER FILE No. DWG No.

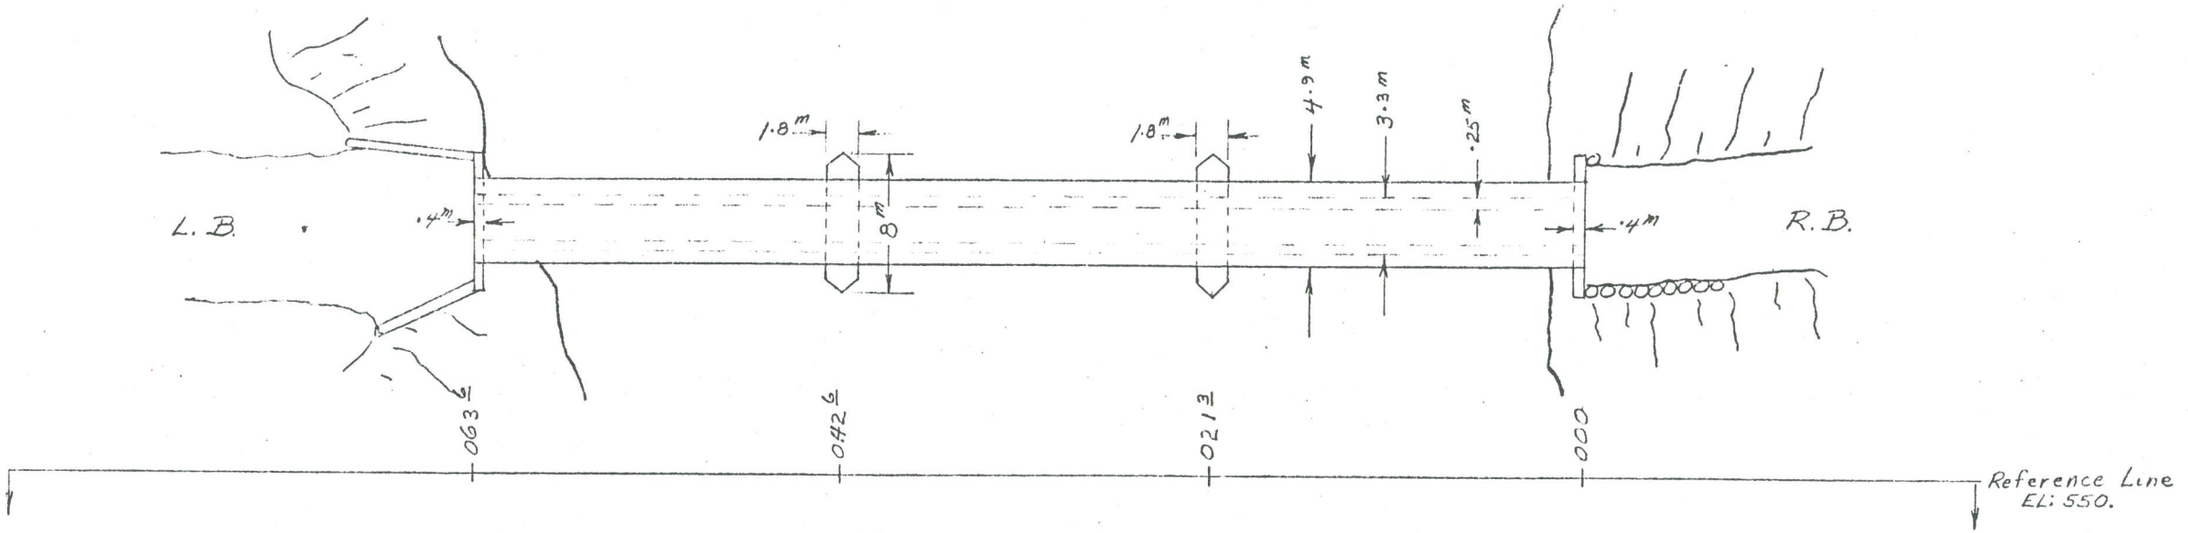

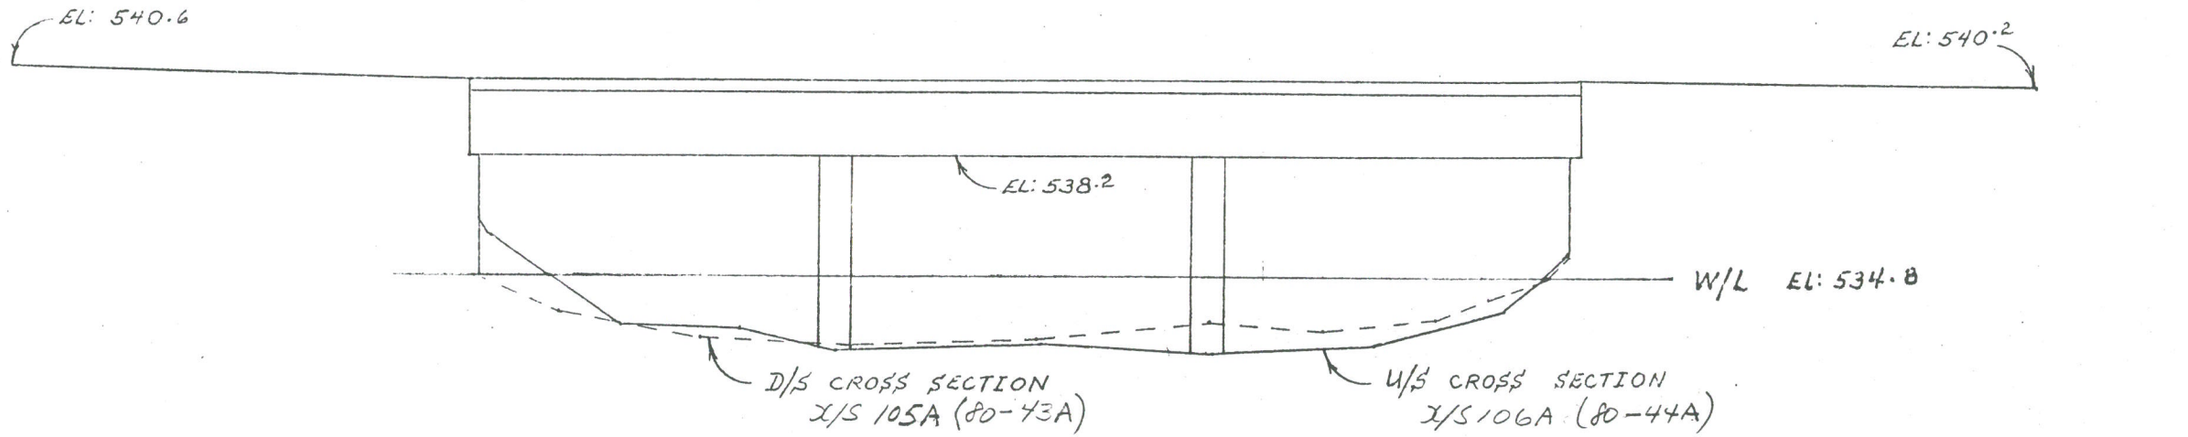

Province of British Columbia
Ministry of Environment
INVENTORY AND ENGINEERING BRANCH

TO ACCOMPANY REPORT ON

SLOCAN RIVER CROSS SECTIONS 80RPP4


BRIDGE DETAILS AT XS 43 & 44 (1980)


SCALE: VERT. 1:200
HOR. 1:400

DATE

ENGINEER

FILE No. DWG No.

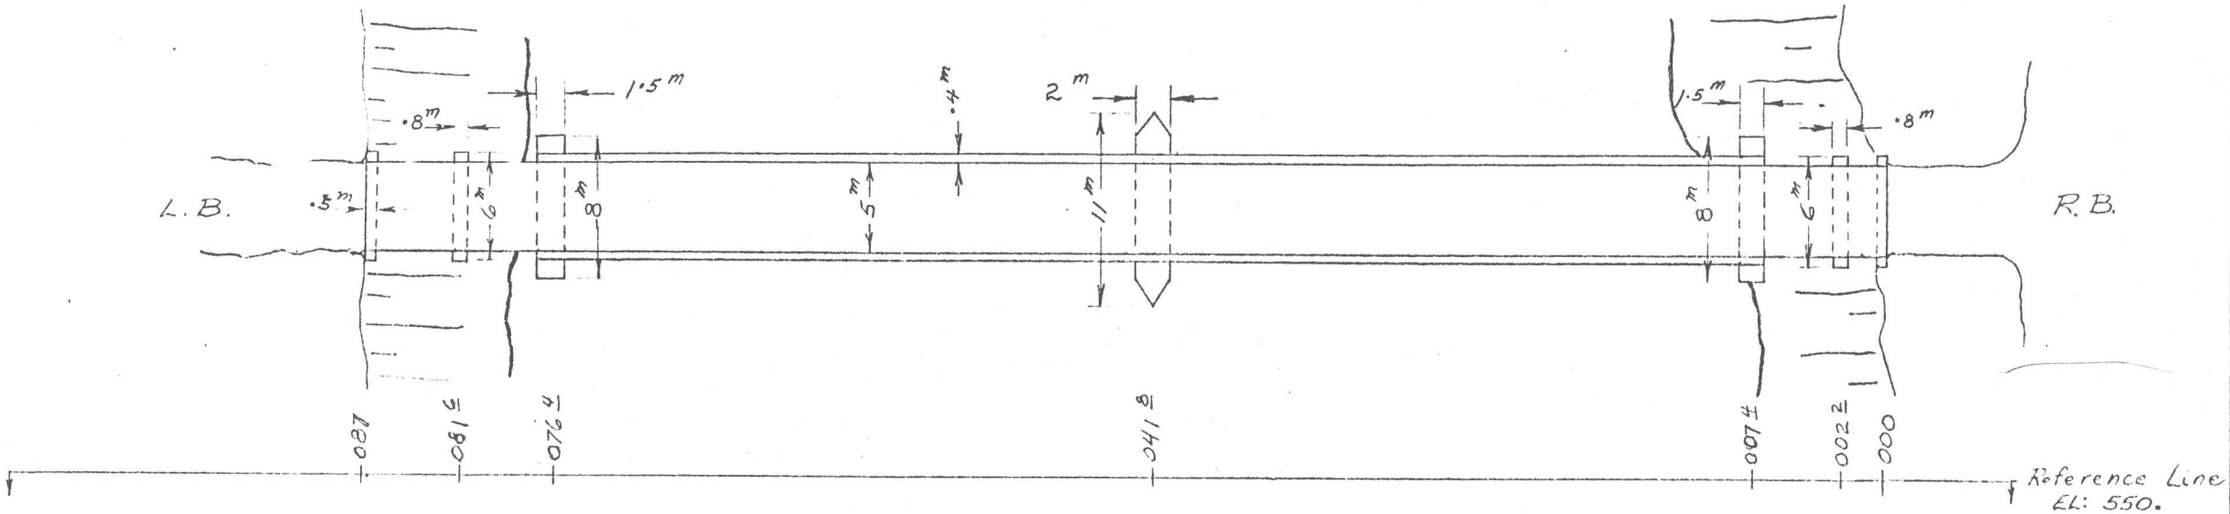

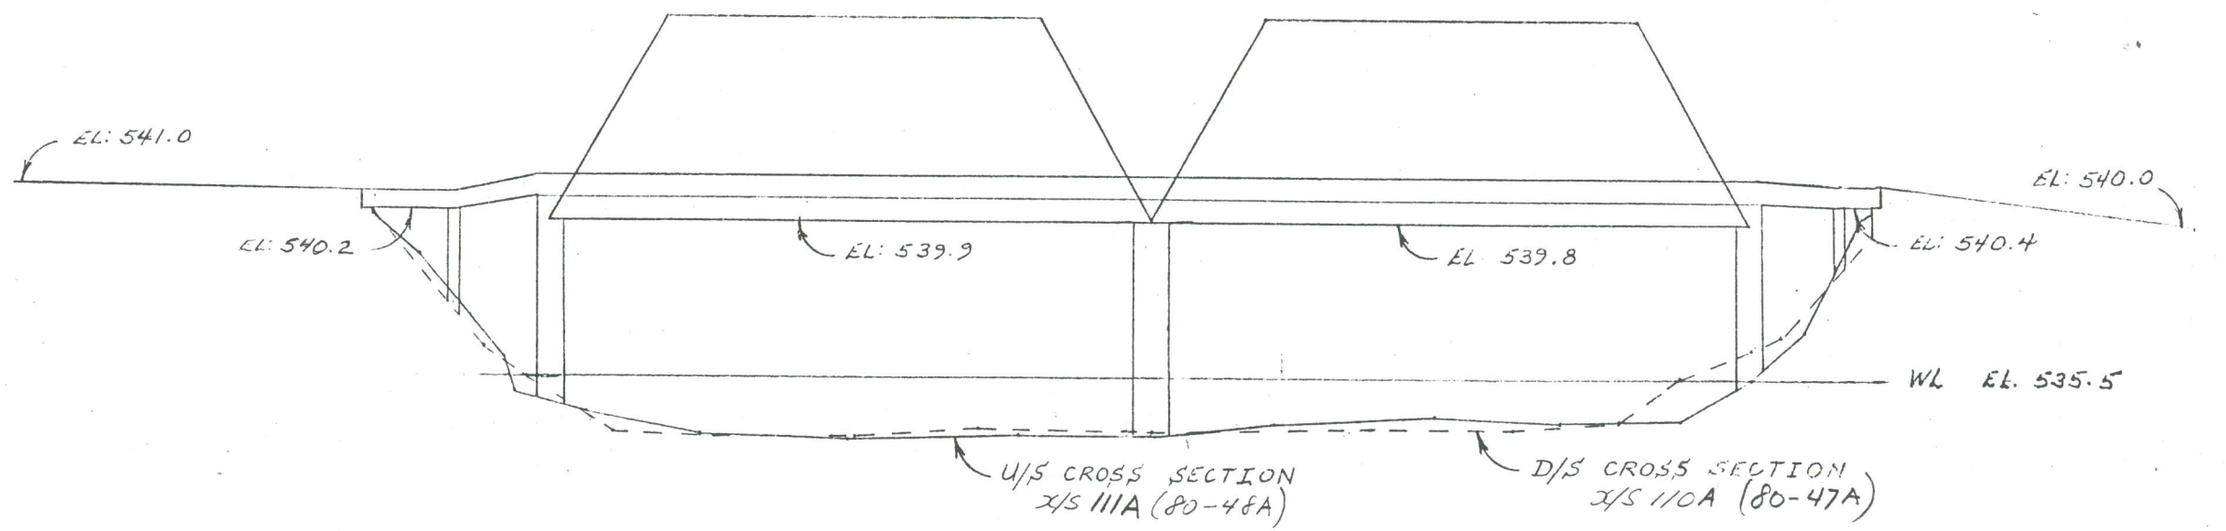

Province of British Columbia
Ministry of Environment
INVENTORY AND ENGINEERING BRANCH

TO ACCOMPANY REPORT ON

SLOCAN RIVER CROSS SECTIONS, 80 RPP4 (1980)
BRIDGE DETAILS AT XS 47 & 48

SCALE: VERT. 1:200
HOR. 1:400

DATE

ENGINEER

FILE No. DWG No.