
SOOKE RIVER Cross Section 2

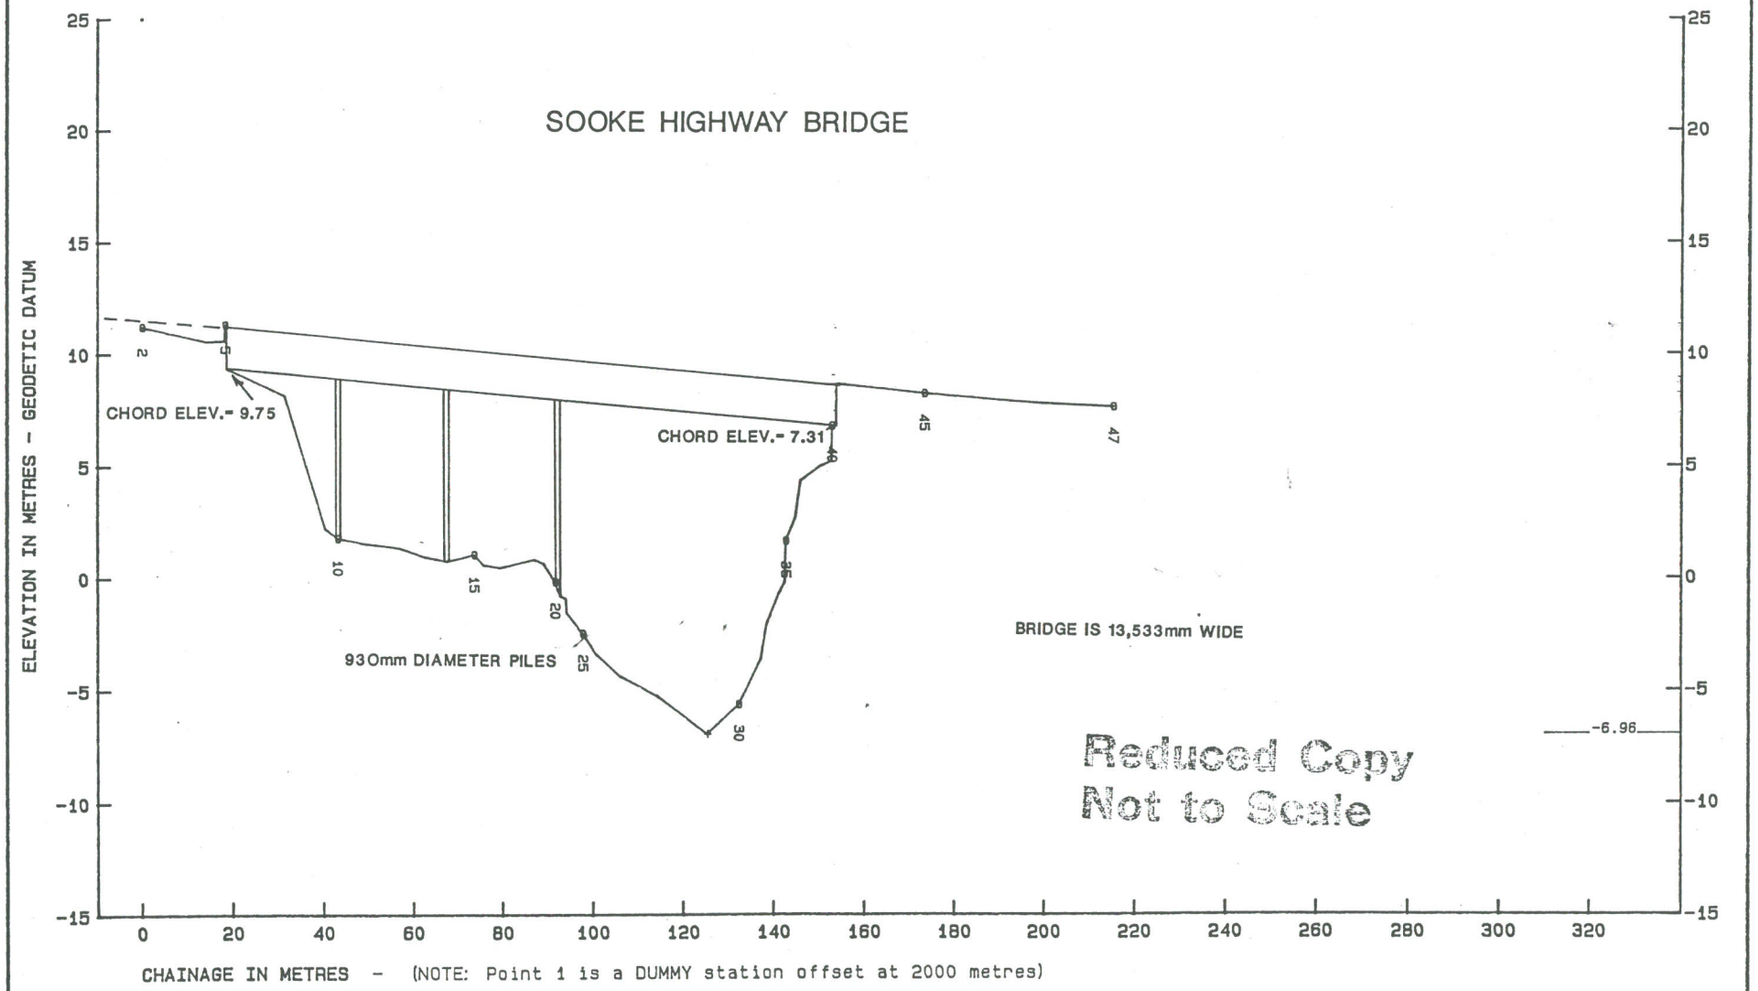

B.C. ENVIRONMENT, LANDS AND PARKS WATER MANAGEMENT DIVISION HYDROLOGY BRANCH - TECHNICAL SUPPORT SECTION	PROJECT NO: 927F019	SCALE	
	SURVEY DATE: APR.1992	H = 1:1000	V = 1:200