
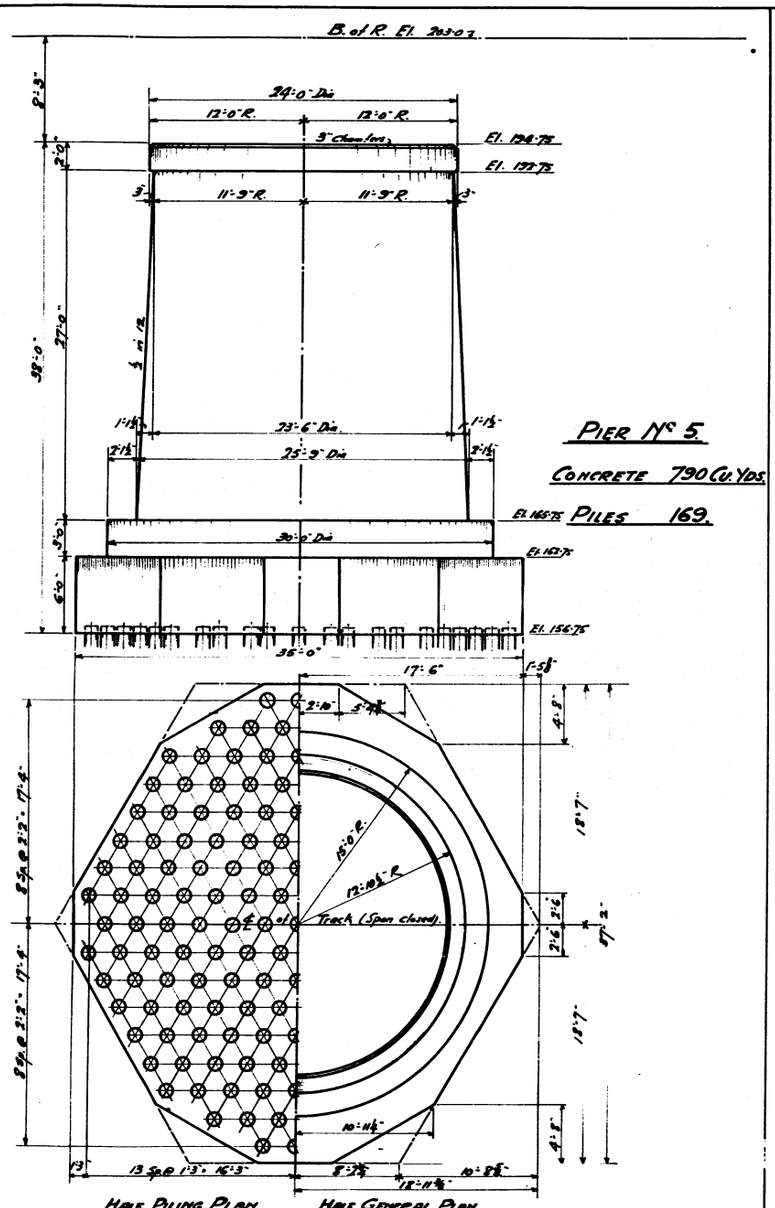


PIER Nº 5.

CONCRETE 790 CU. YDS.

PILES 169.

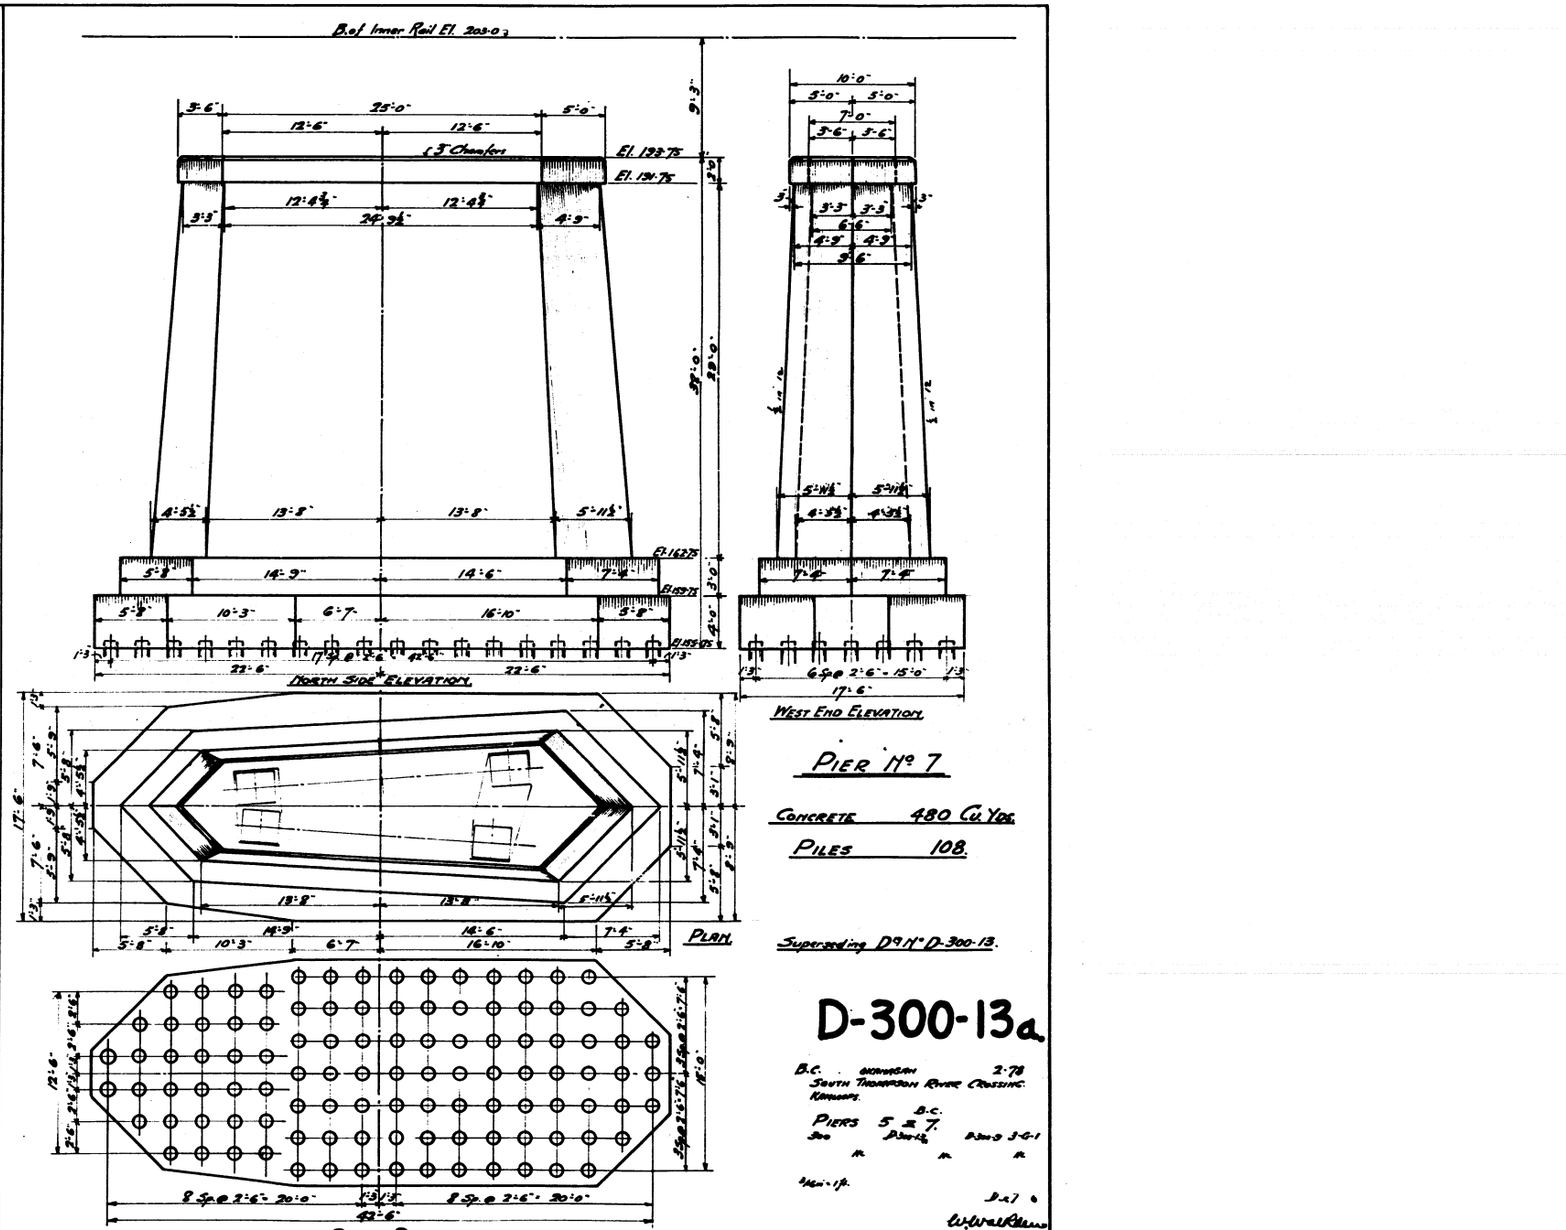

PIER Nº 7

CONCRETE 480 CU. YDS.

PILES 108.

Superseding D.W.G. D-300-13.

D-300-13a

B.C. HIGHWAY 2-78
SOUTH THOMPSON RIVER CROSSING.
KAMLOOPS.
PIERS 5 & 7.
B.C.
Scale 1/4" = 1'-0" Plotted 3-6-1
Mar. 1/78
W.H. Wallace