




⚠ TOP PLAN

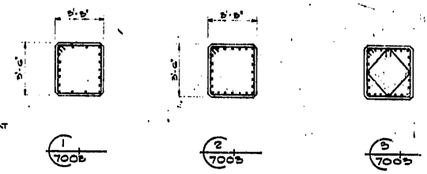

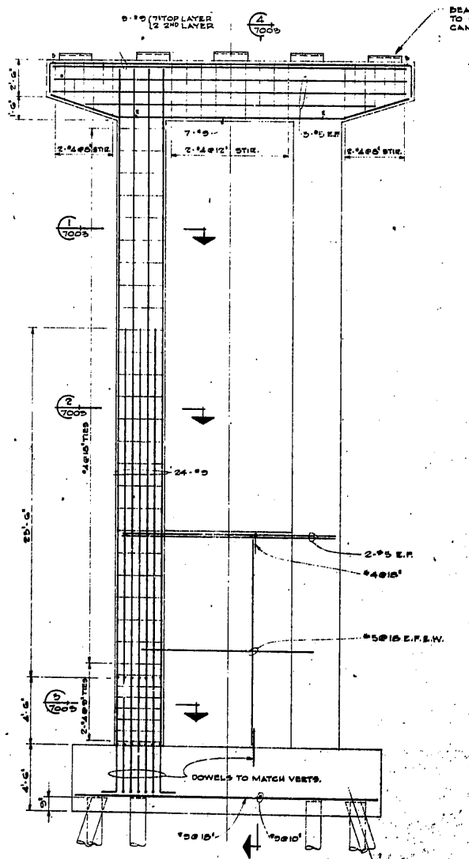



ELEVATION

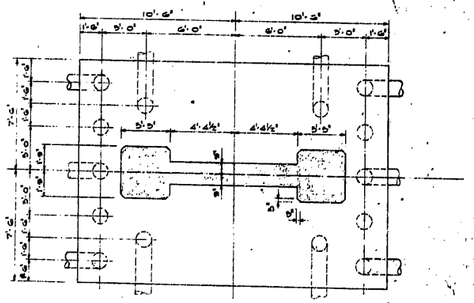


FOOTING & PILING PLAN


⚠ PIERS N° 4 & 5

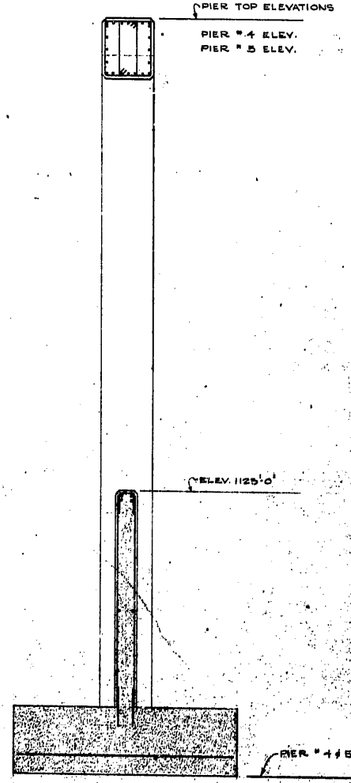

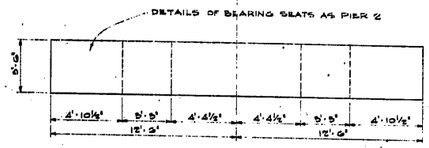


TOP PLAN

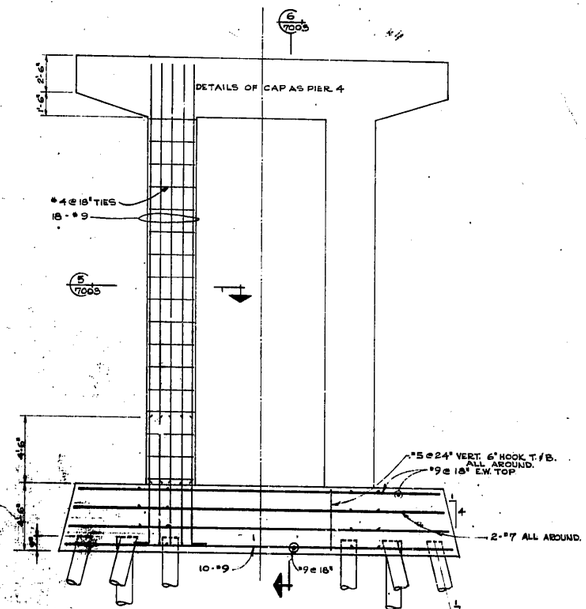

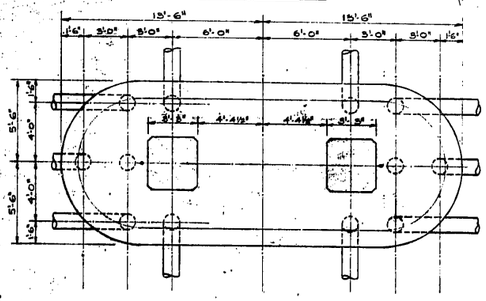

FOOTING & PILING PLAN

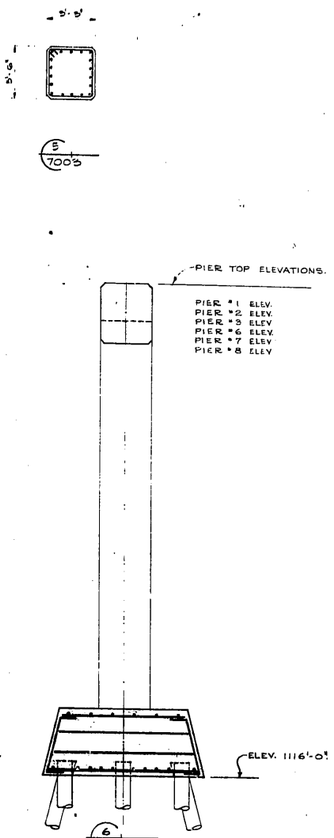

⚠ PIERS N° 1, 2, 3, 6, 7 & 8.

NOTE: ALL RAKING PILES ON PIERS 1:4 BATTER

REV. NUMBER	DESCRIPTION	REV. NO.	DATE	REVISIONS PER BULLETIN "4," "5"	BY	APPD
			OCT 20, 1969		E.R.C.	L.C.B.

REID, CROWTHER & PARTNERS LIMITED
CONSULTING ENGINEERS
VANCOUVER B.C.

DESIGNED: D.A.S. DATE: SEPT. 1969
DRAWN: G.C.P. PROJECT NO.: 7320
CHECKED: D.A.S.
APPROVED: PRINTED: OCT 20 1969

LAFARGE CEMENT OF NORTH AMERICA LTD.

KAMLOOPS PLANT

HIGHWAY BRIDGE

PIERS 100752

DRAFTSMAN	DATE	INSPECTOR	DATE
MECH. FOREMAN	DATE	SAFETY DIRECTOR	DATE
ELECT. FOREMAN	DATE	SUPERV. ENG.	DATE

SCALE 1/4"= 1'-0" ISSUED TO: DATE:

FILE	T.D.	EQT No.	DRAWING No.	REV.
			KS 7003 e	1