
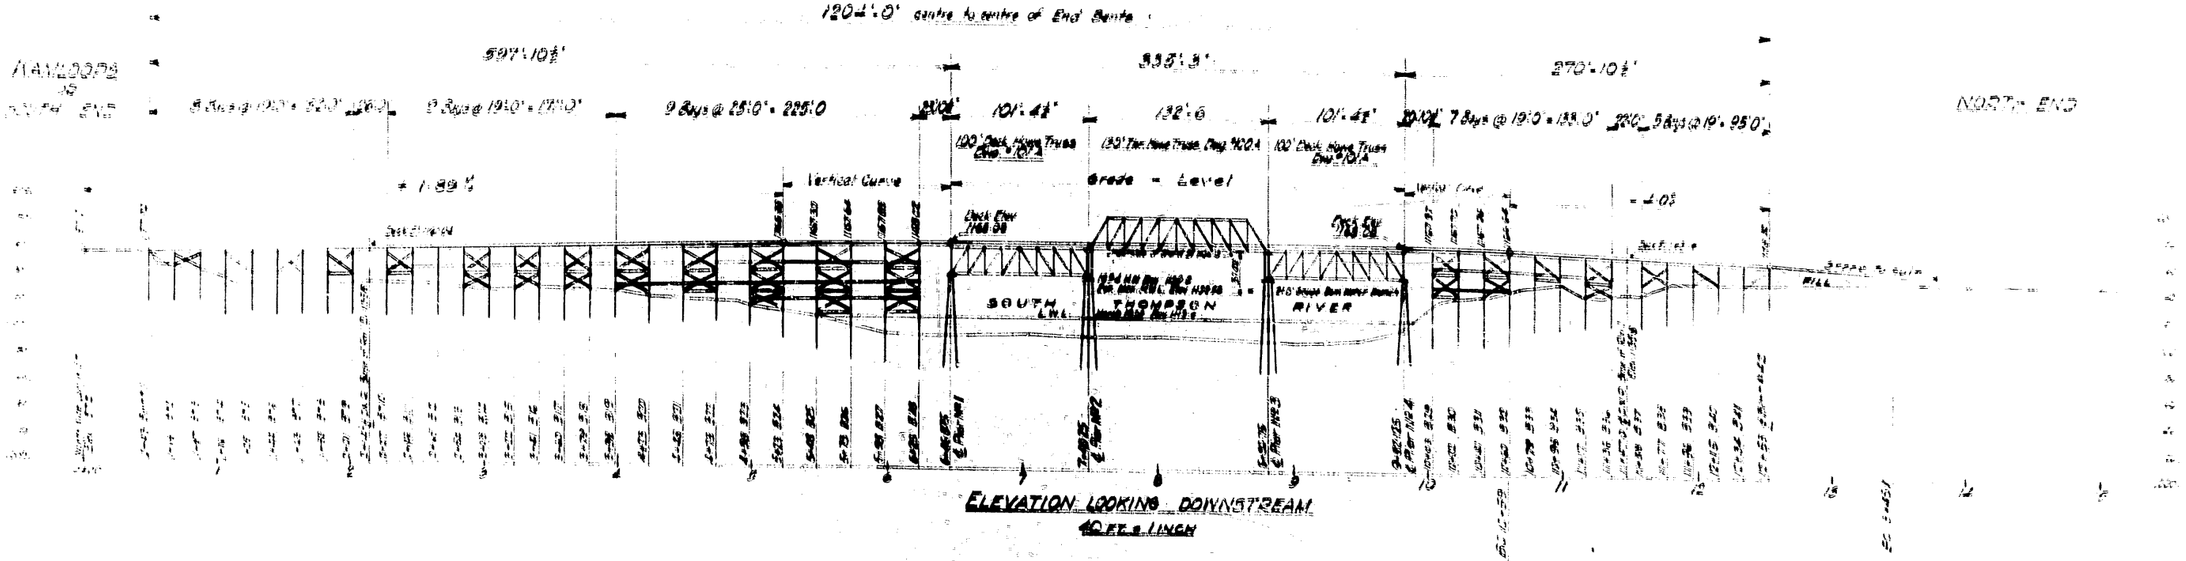


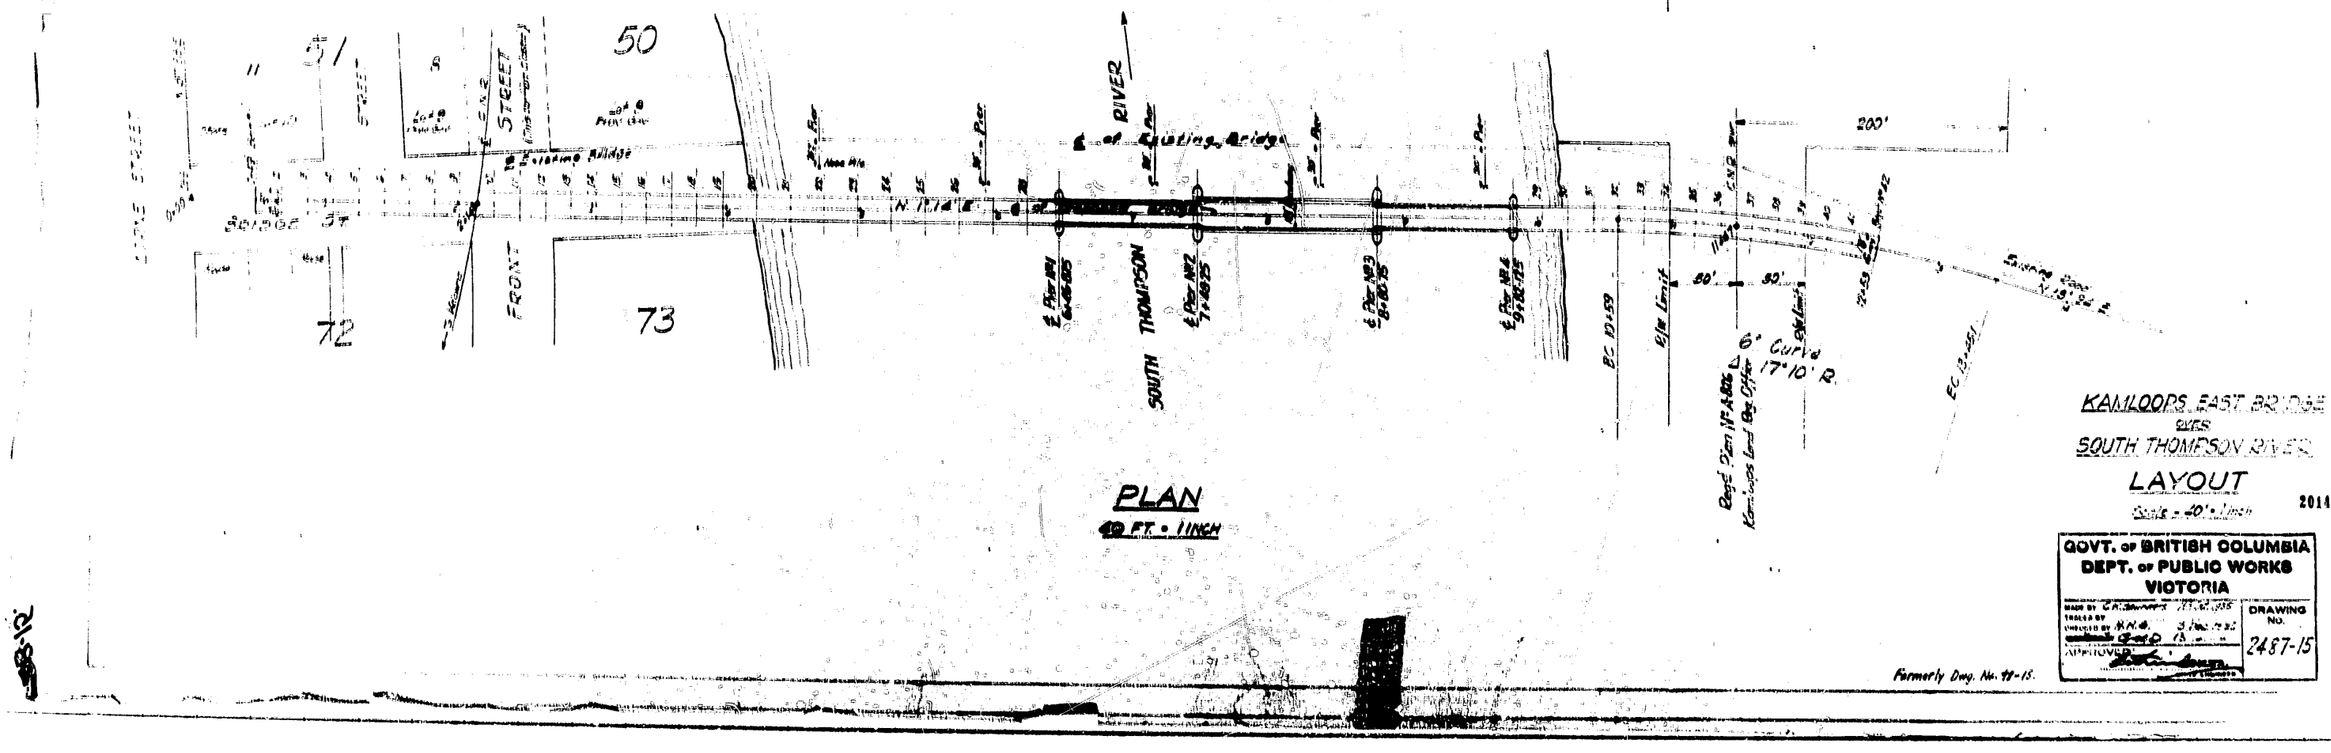

KAMLOOPS EAST BRIDGE
OVER
SOUTH THOMPSON RIVER
LAYOUT
Scale - 40' = 1 inch

20148

GOVT. OF BRITISH COLUMBIA
DEPT. OF PUBLIC WORKS
VICTORIA

DRAWING NO. 2487-15

Formerly Dwg. No. 99-15.