


REFERENCES	
98-38	Pier S1
98-37	Pier N1

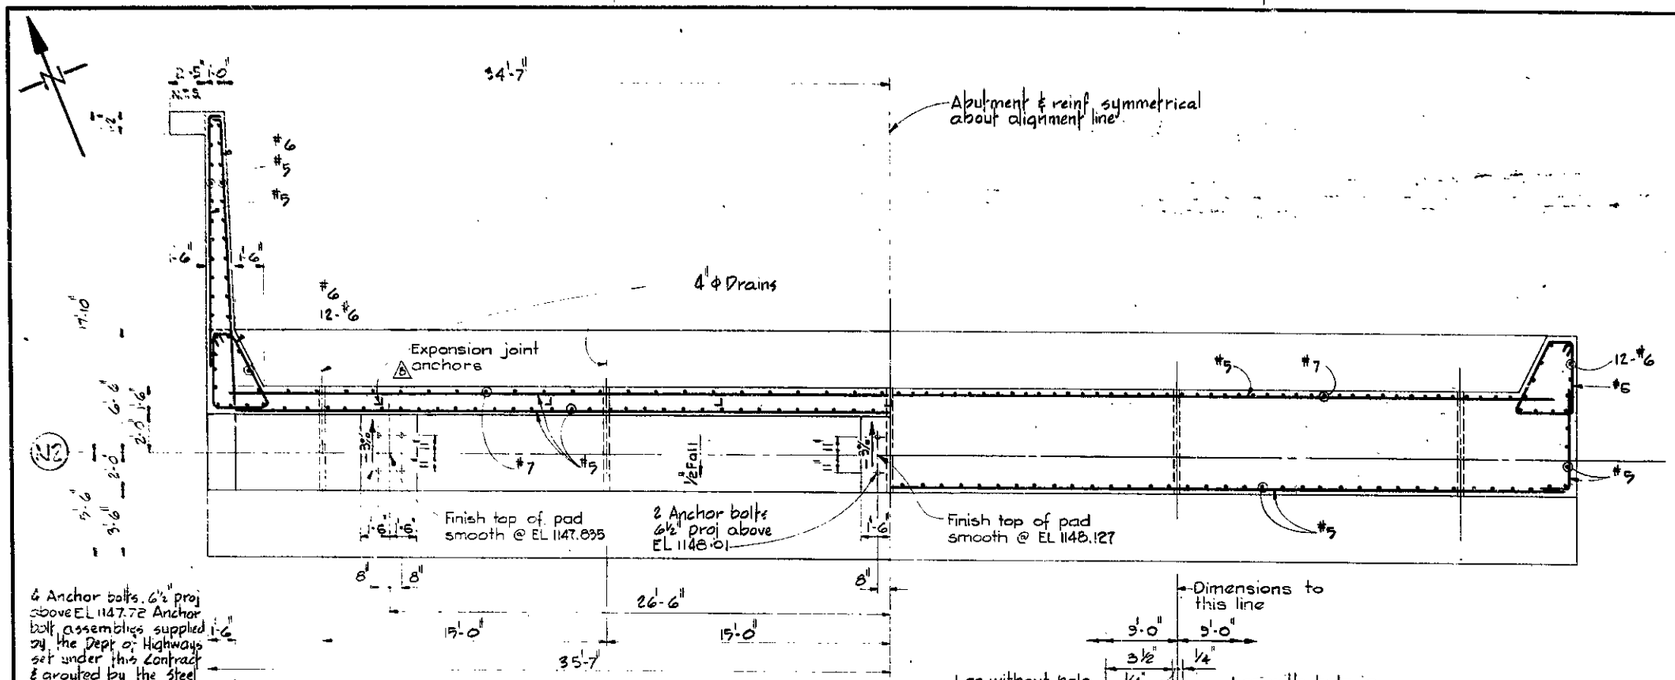


A-A

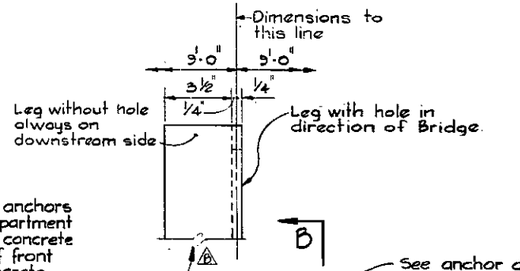


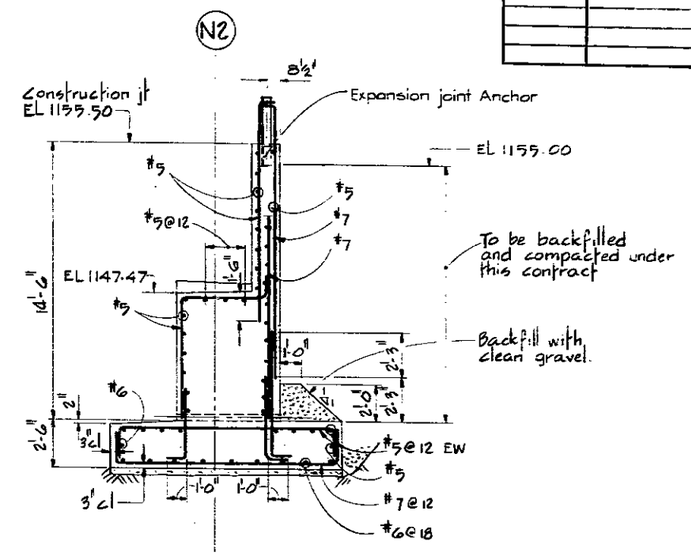


B-B

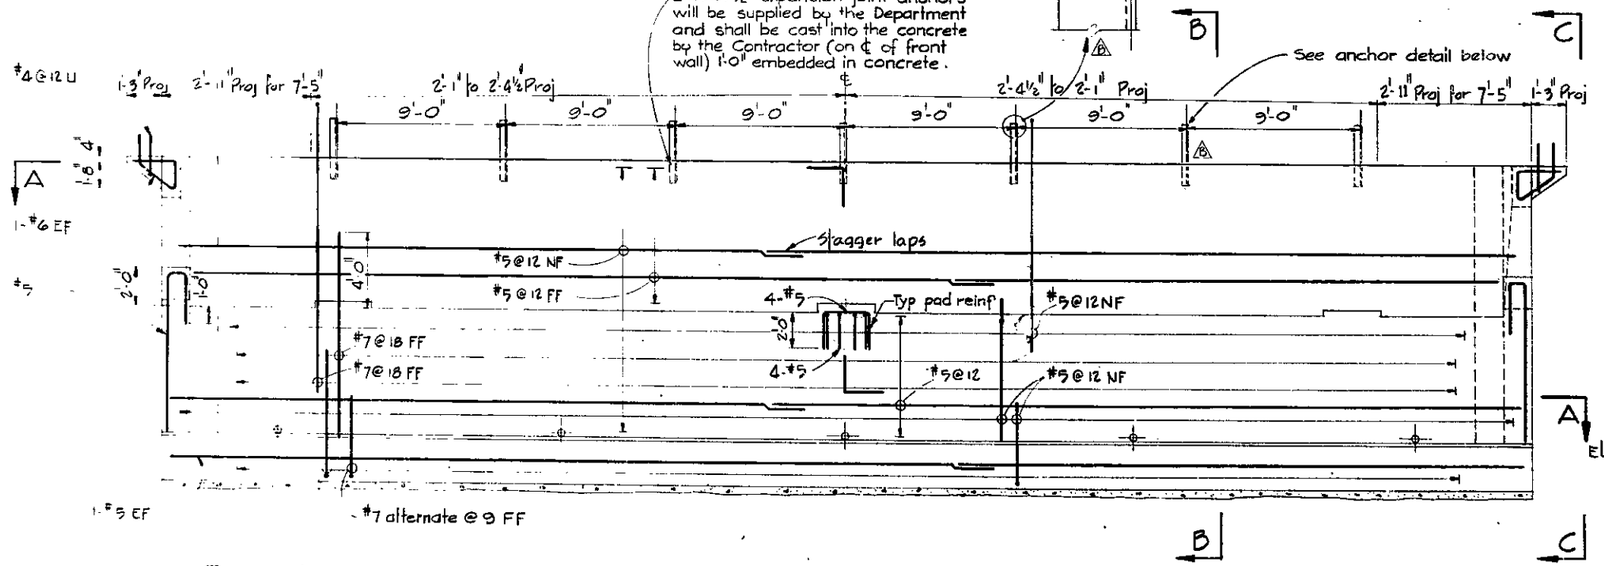

ELEVATION

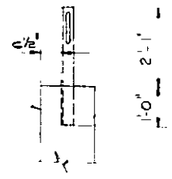

ANCHOR DETAIL

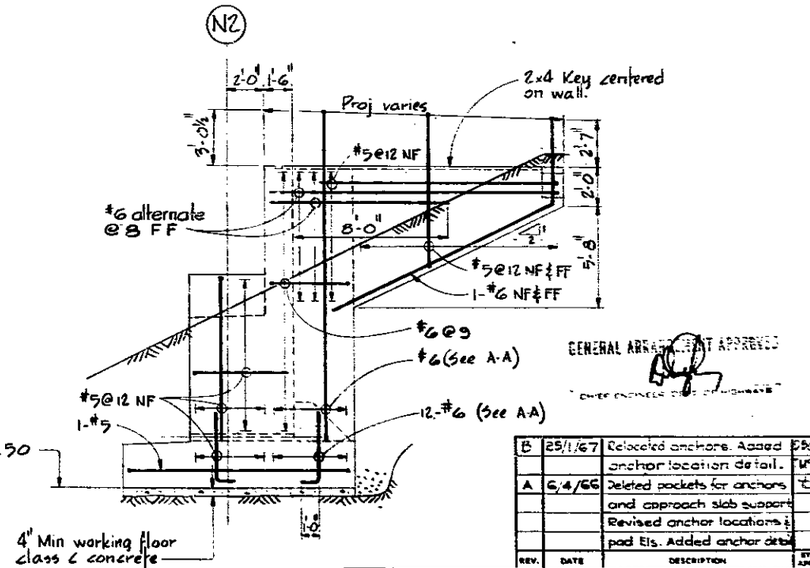

C-C

GENERAL ARRANGEMENT APPROVED
CHIEF ENGINEER, DEPT. OF HIGHWAYS

NOTES
·For general notes see Dwg 98-38

REV.	DATE	DESCRIPTION	BY APP.
B	25/1/67	Relocated anchors. Added anchor location detail.	ESC WFL
A	6/4/66	Deleted pockets for anchors and approach slab support. Revised anchor locations & pad Els. Added anchor detail	ESC

C. B. A. ENGINEERING LTD.
CONSULTING ENGINEERS — VANCOUVER, CANADA

GOVT. OF BRITISH COLUMBIA DEPT. OF HIGHWAYS	V/ 178-C-010
KAMLOOPS EAST BRIDGE	KAMLOOPS ELECTORAL DISTRICT
NORTH ABUTMENT	BRIDGES DWG. No. 98-36

SCALE ⅛" & ¼" = 1'-0" | DATE July 12, 1965 | DES. HB | DR. DS. | CH. TMcC

PROFESSIONAL ENGINEER — PROVINCE OF B.C. — E. C. McLETCHIER — BRITISH COLUMBIA

55488

THIS DWG. SUPERSEDES ALL ISSUES PREVIOUS TO