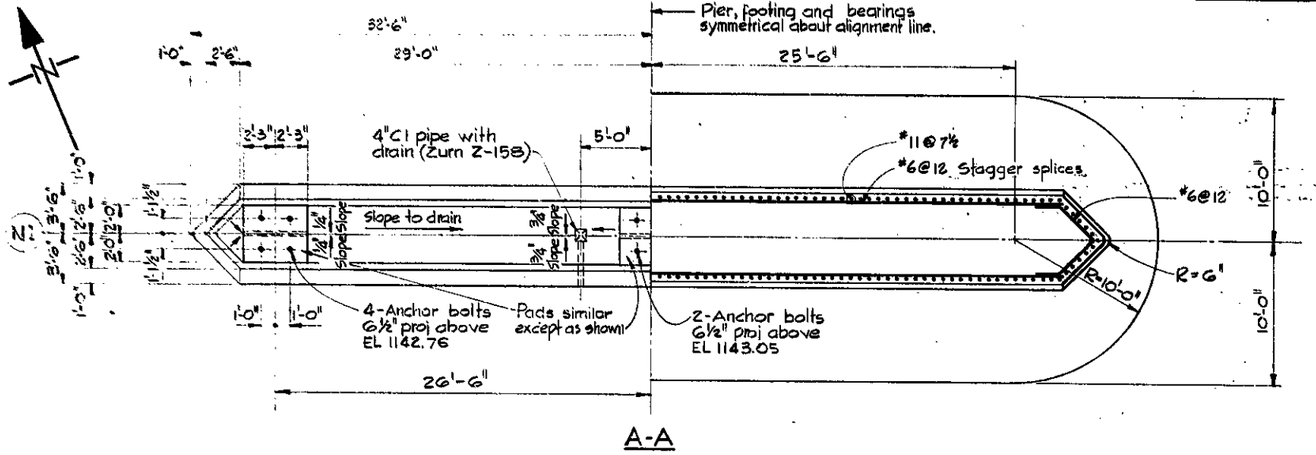
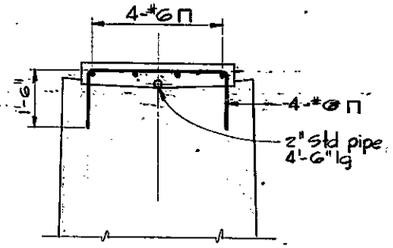
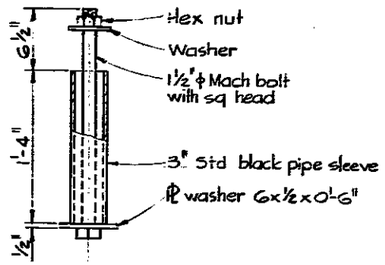
| REFERENCES | |
|---|---|
| 98-33 | Gen Arrang & Anchor Bolt Layout |
| 98-34 | Piling Layout & Test Borings |
| 98-38 | Pier S1 |
| | |
| | |
| | |



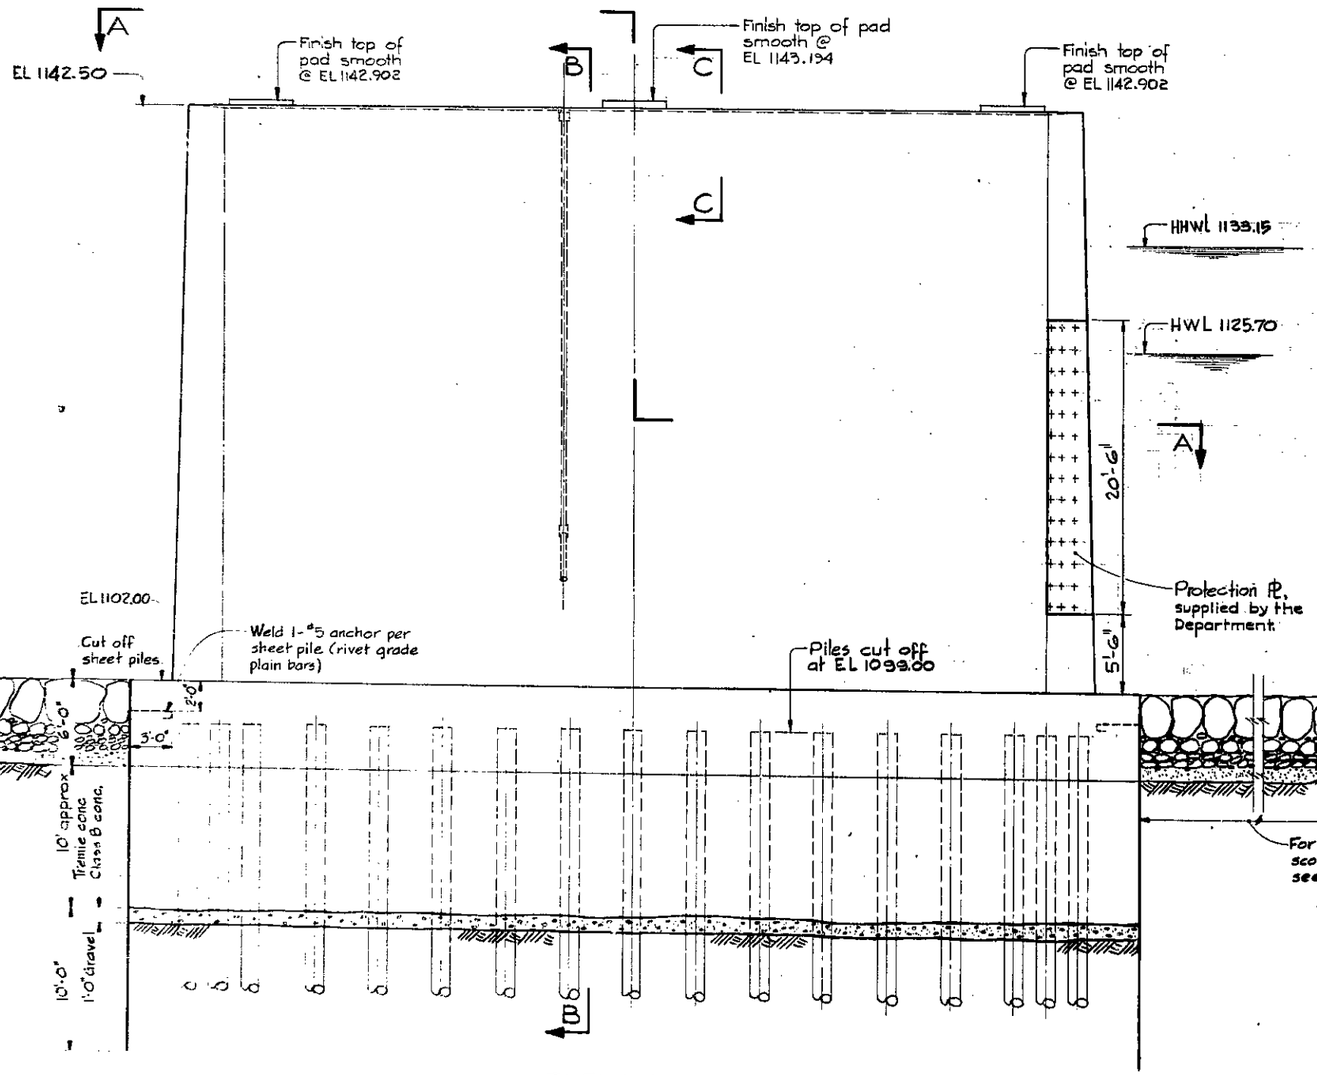

A-A



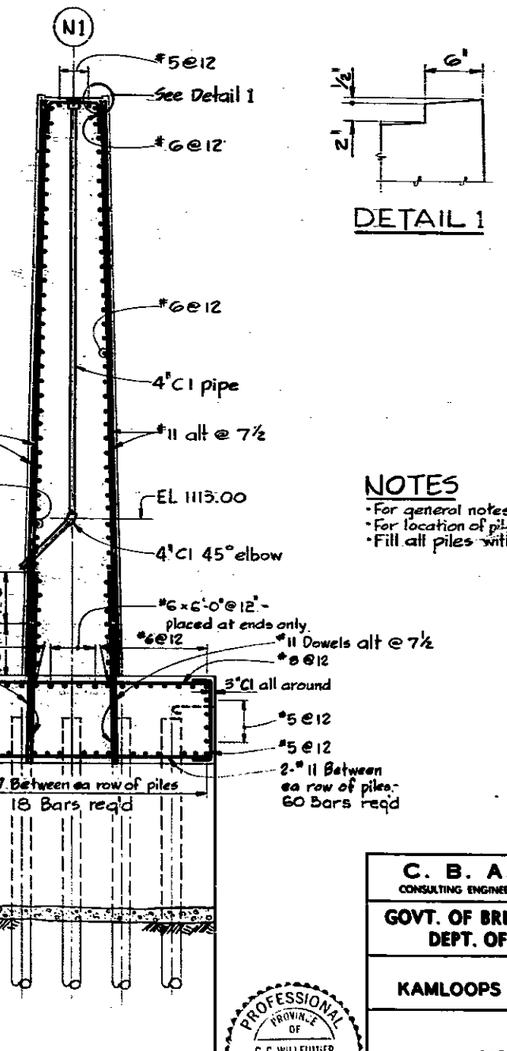

C-C




ANCHOR BOLT
48 REQ'D
NTS




ELEVATION




B-B




DETAIL 1

## NOTES

- For general notes see 98-38
- For location of piles see 98-34
- Fill all piles with Class A concrete.

GENERAL ARRANGEMENT APPROVED
DEPUTY ENGINEER DEPT OF HIGHWAYS

| REV. | DATE | DESCRIPTION | BY APP. |
|---|---|---|---|
| | | | |
| | | | |
| | | | |
| | | | |
| A | 6/4/66 | Revised notes and Els & top of pads | |

C. B. A. ENGINEERING LTD.
CONSULTING ENGINEERS — VANCOUVER, CANADA

| | |
|---|---|
| GOVT. OF BRITISH COLUMBIA DEPT. OF HIGHWAYS | V/178-C-011 |
| KAMLOOPS EAST BRIDGE | KAMLOOPS ELECTORAL DISTRICT |
| PIER N1 | BRIDGES DWG. No. 98-37 |

SCALE 3/16"=1'-0" | DATE July 12, 1965 | DES. H.B | DR. G.W.Z | CH. G.C.W.

PROFESSIONAL ENGINEER — PROVINCE OF BRITISH COLUMBIA — G.C. WILLEUMIER

55481

THIS DWG. SUPERSEDES ALL ISSUES PREVIOUS TO