


REFERENCES	
98-36	North Abutment Alternative
98-38	Pier S1
98-37	Pier N1

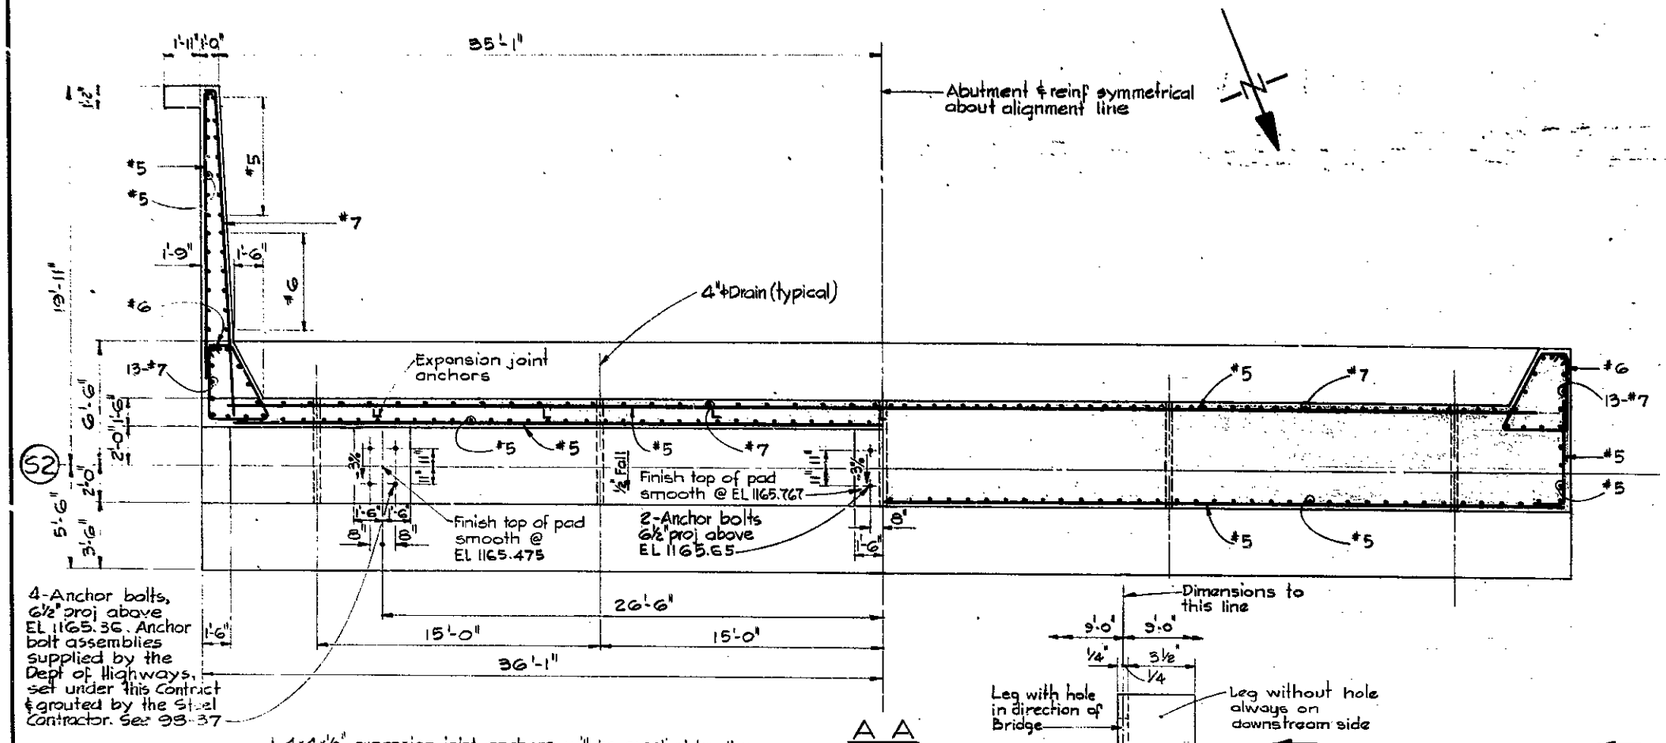

ELEVATION

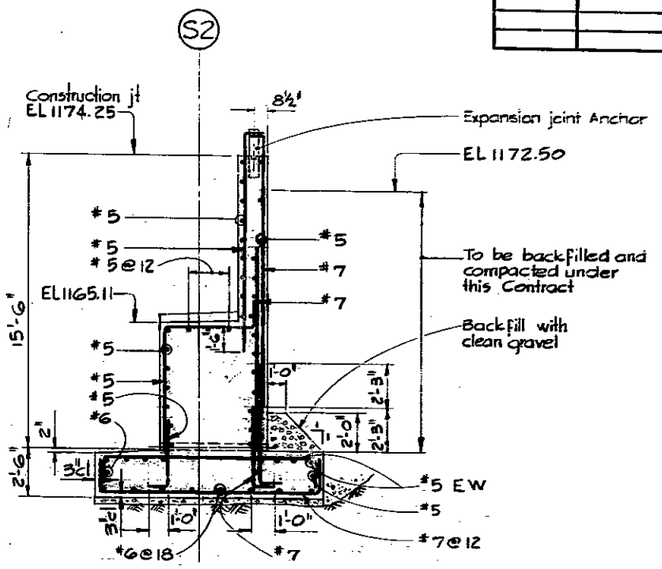


B-B

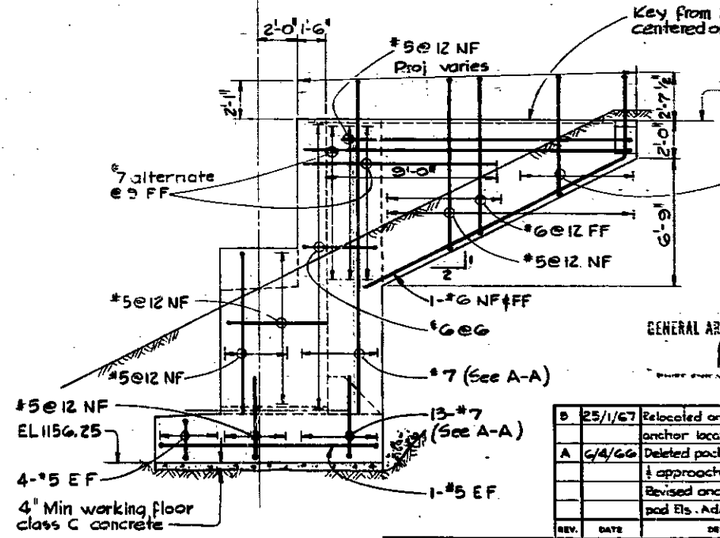

C-C

GENERAL ARRANGEMENT APPROVED

REV.	DATE	DESCRIPTION	BY APP.
B	25/1/67	Relocated anchors. Added anchor location detail.	DSC CNFL
A	6/4/66	Deleted pockets for anchors & approach slab support. Revised anchor locations & pad Els. Added anchor detail	TL

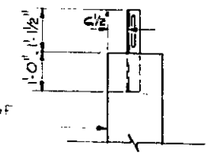

ANCHOR DETAIL

NOTES

- For general notes see 98-38

C. B. A. ENGINEERING LTD.
CONSULTING ENGINEERS — VANCOUVER, CANADA

GOVT. OF BRITISH COLUMBIA
DEPT. OF HIGHWAYS

V/178-C-014

KAMLOOPS EAST BRIDGE

KAMLOOPS ELECTORAL DISTRICT

SOUTH ABUTMENT

BRIDGES DWG. No. 98-40

SCALE ½"=1'-0" DATE July 12, 1965 DES. N.B. DR. W.Z. CH. T.L.C.

PROFESSIONAL ENGINEER — PROVINCE OF B.C. — W. C. WILLEUMIER — BRITISH COLUMBIA

65493

THIS DWG. SUPERSEDES ALL ISSUES PREVIOUS TO