
NAHOUNLI CREEK HWY 27 CULVERT XS 3

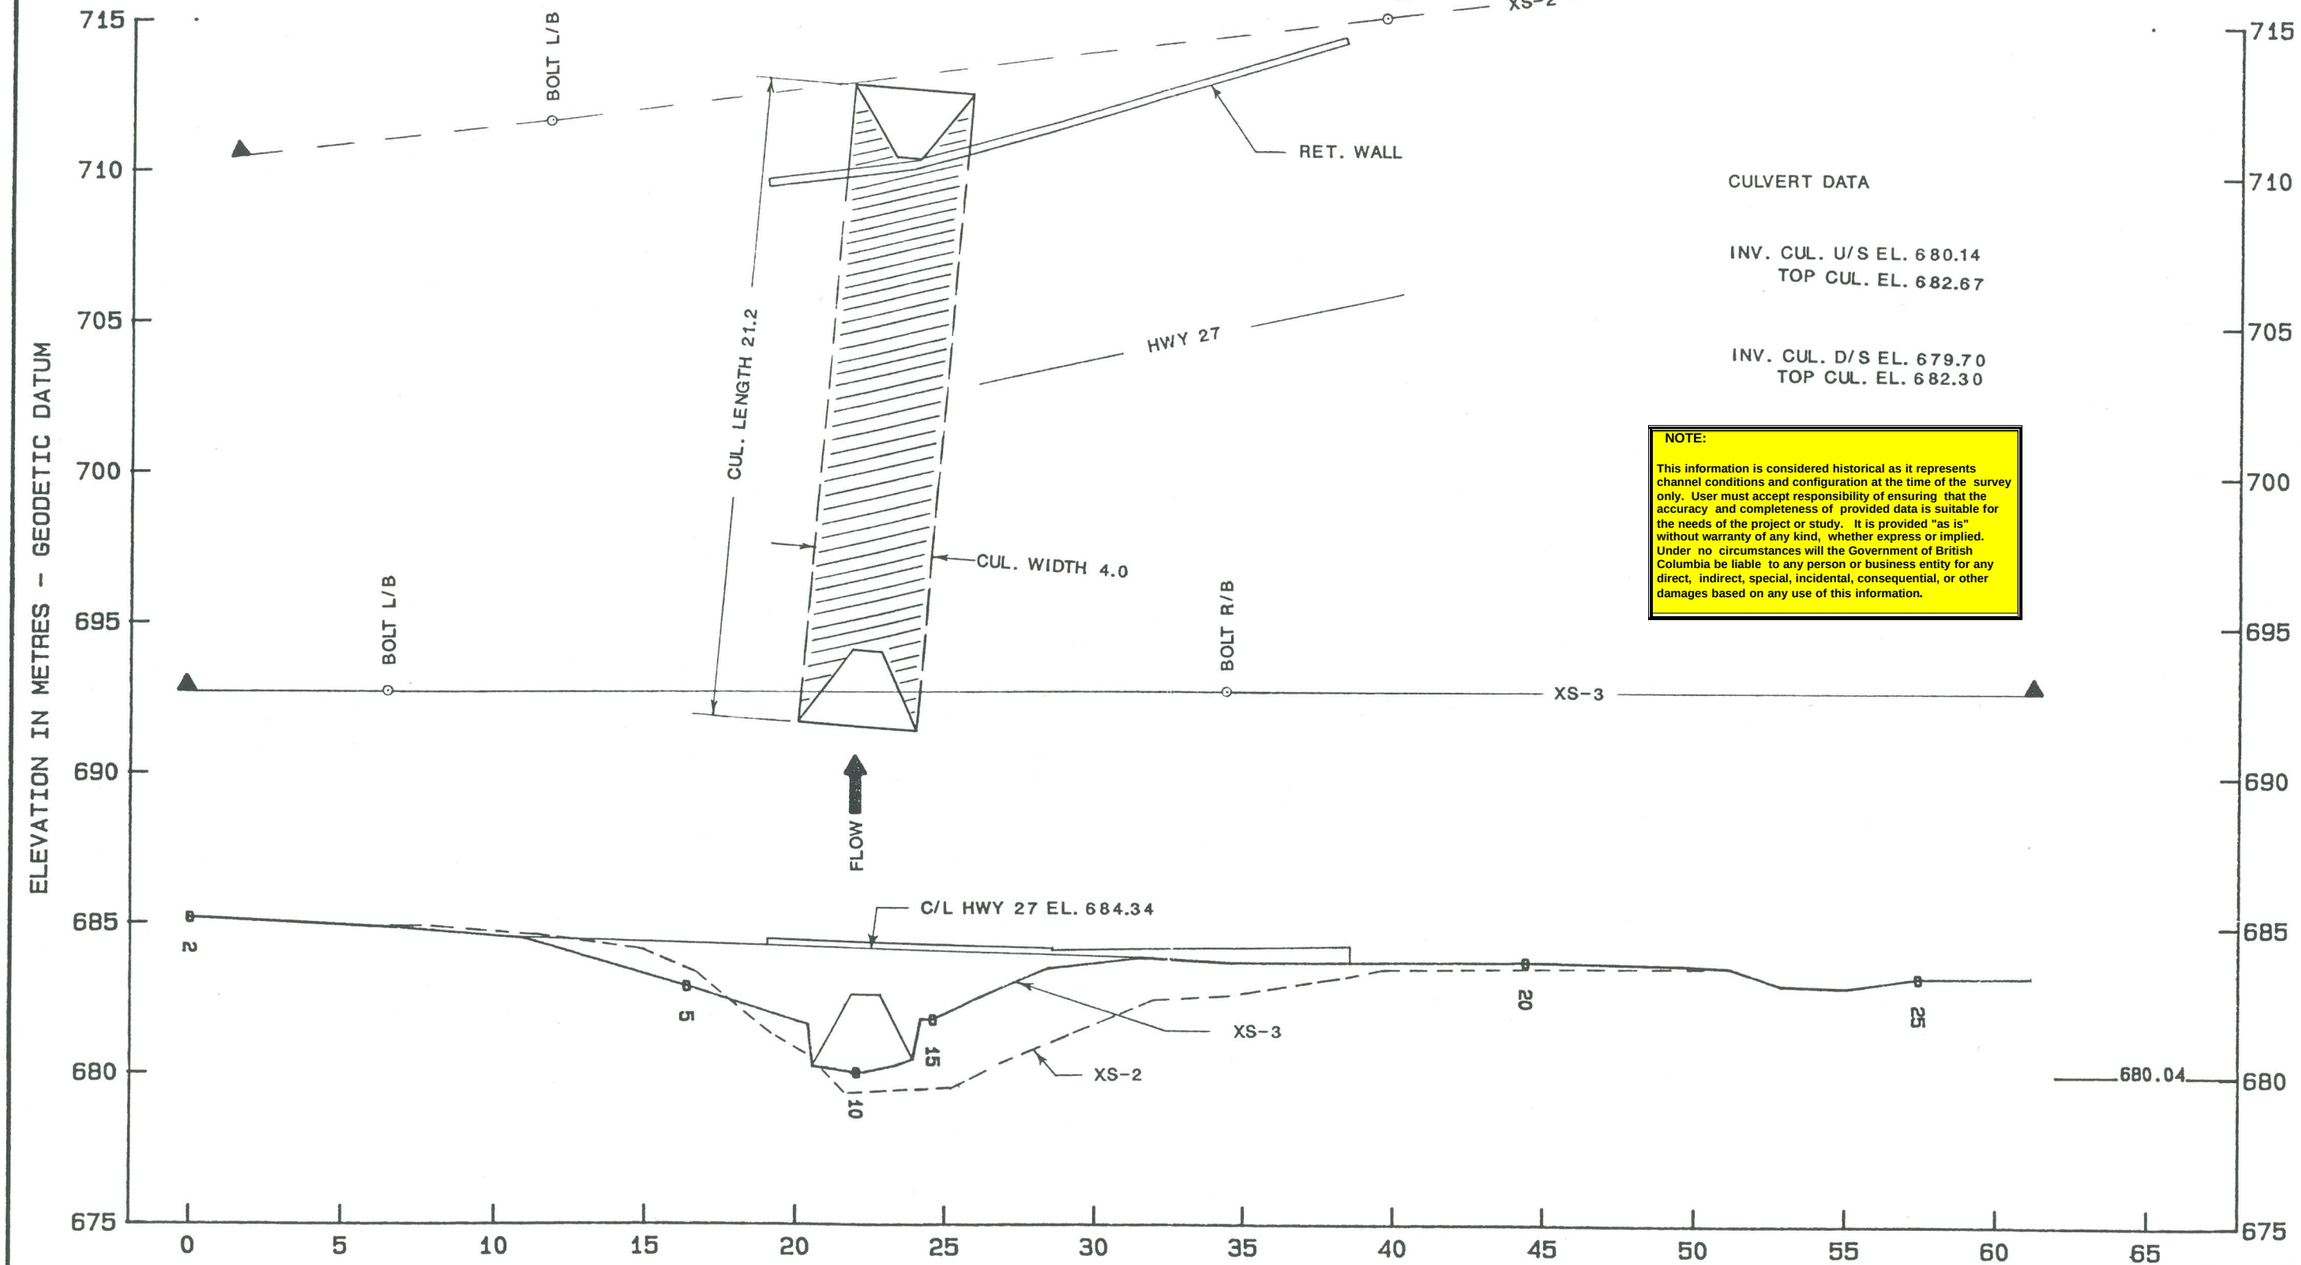

CULVERT DATA

INV. CUL. U/S EL. 680.14
TOP CUL. EL. 682.67


INV. CUL. D/S EL. 679.70
TOP CUL. EL. 682.30

NOTE:

This information is considered historical as it represents channel conditions and configuration at the time of the survey only. User must accept responsibility of ensuring that the accuracy and completeness of provided data is suitable for the needs of the project or study. It is provided "as is" without warranty of any kind, whether express or implied. Under no circumstances will the Government of British Columbia be liable to any person or business entity for any direct, indirect, special, incidental, consequential, or other damages based on any use of this information.


PROVINCE OF BRITISH COLUMBIA SURVEYS SECTION - WATER MANAGEMENT BRANCH	PROJECT NO: 8909F029	S C A L E	
	SURVEY DATE: MAY 1989	H = 1:200	V = 1:200

NAHOUNLI CREEK DOUGLAS ROAD BRIDGE XS 10

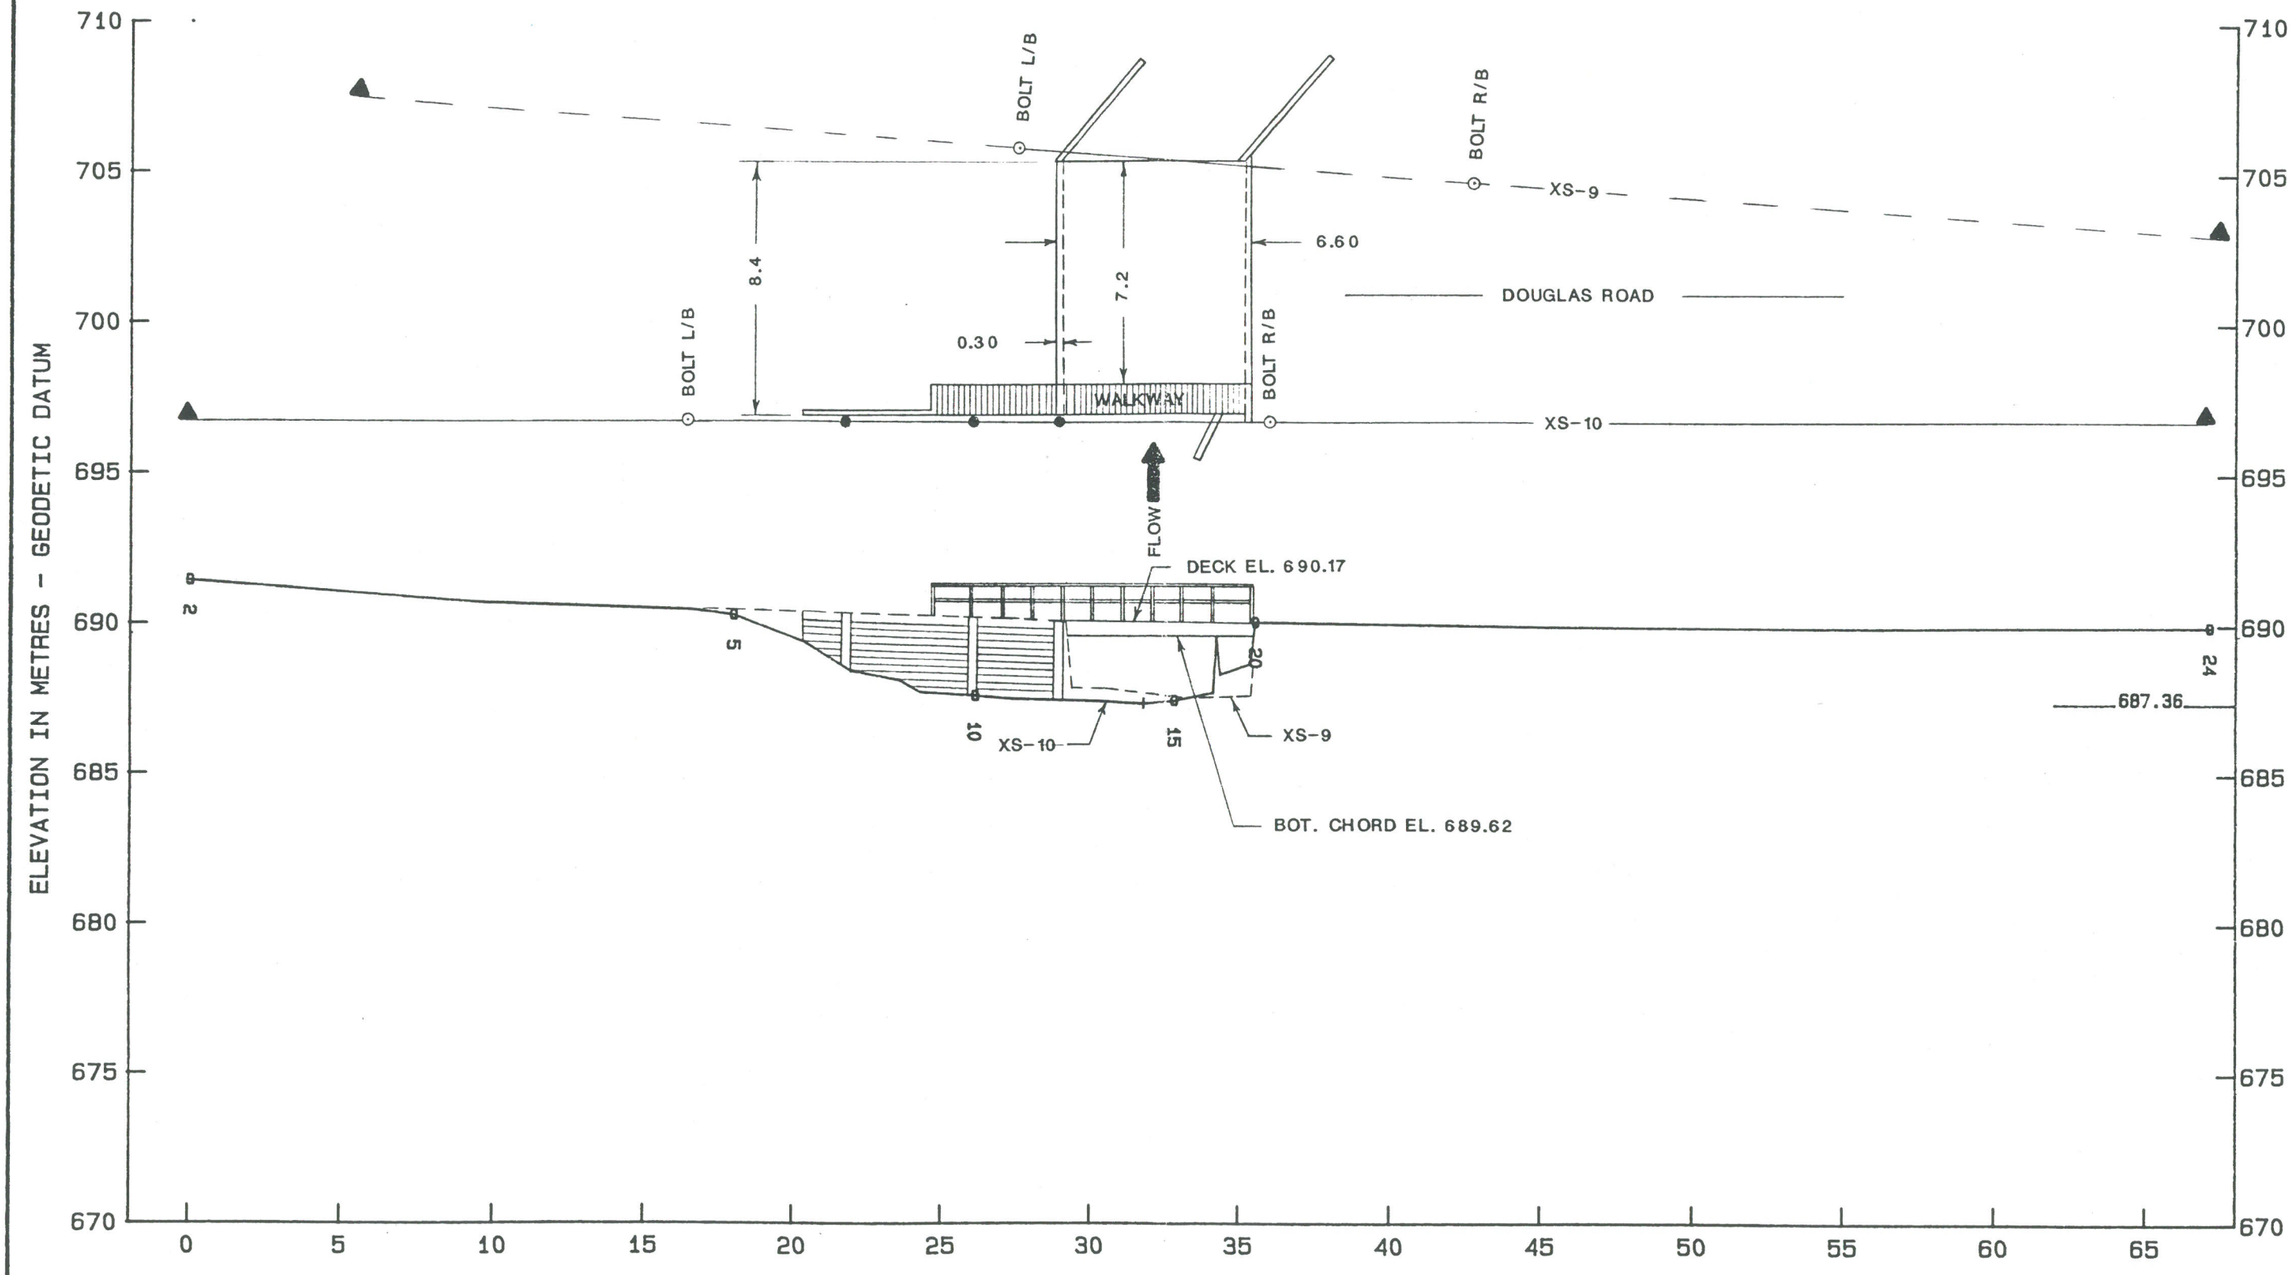

PROVINCE OF BRITISH COLUMBIA SURVEYS SECTION - WATER MANAGEMENT BRANCH	PROJECT NO: 8909F029	S C A L E	
	SURVEY DATE: MAY 1989	H = 1: 200	V = 1: 200

NAHOUNLI CREEK ROAD CULVERTS XS 12

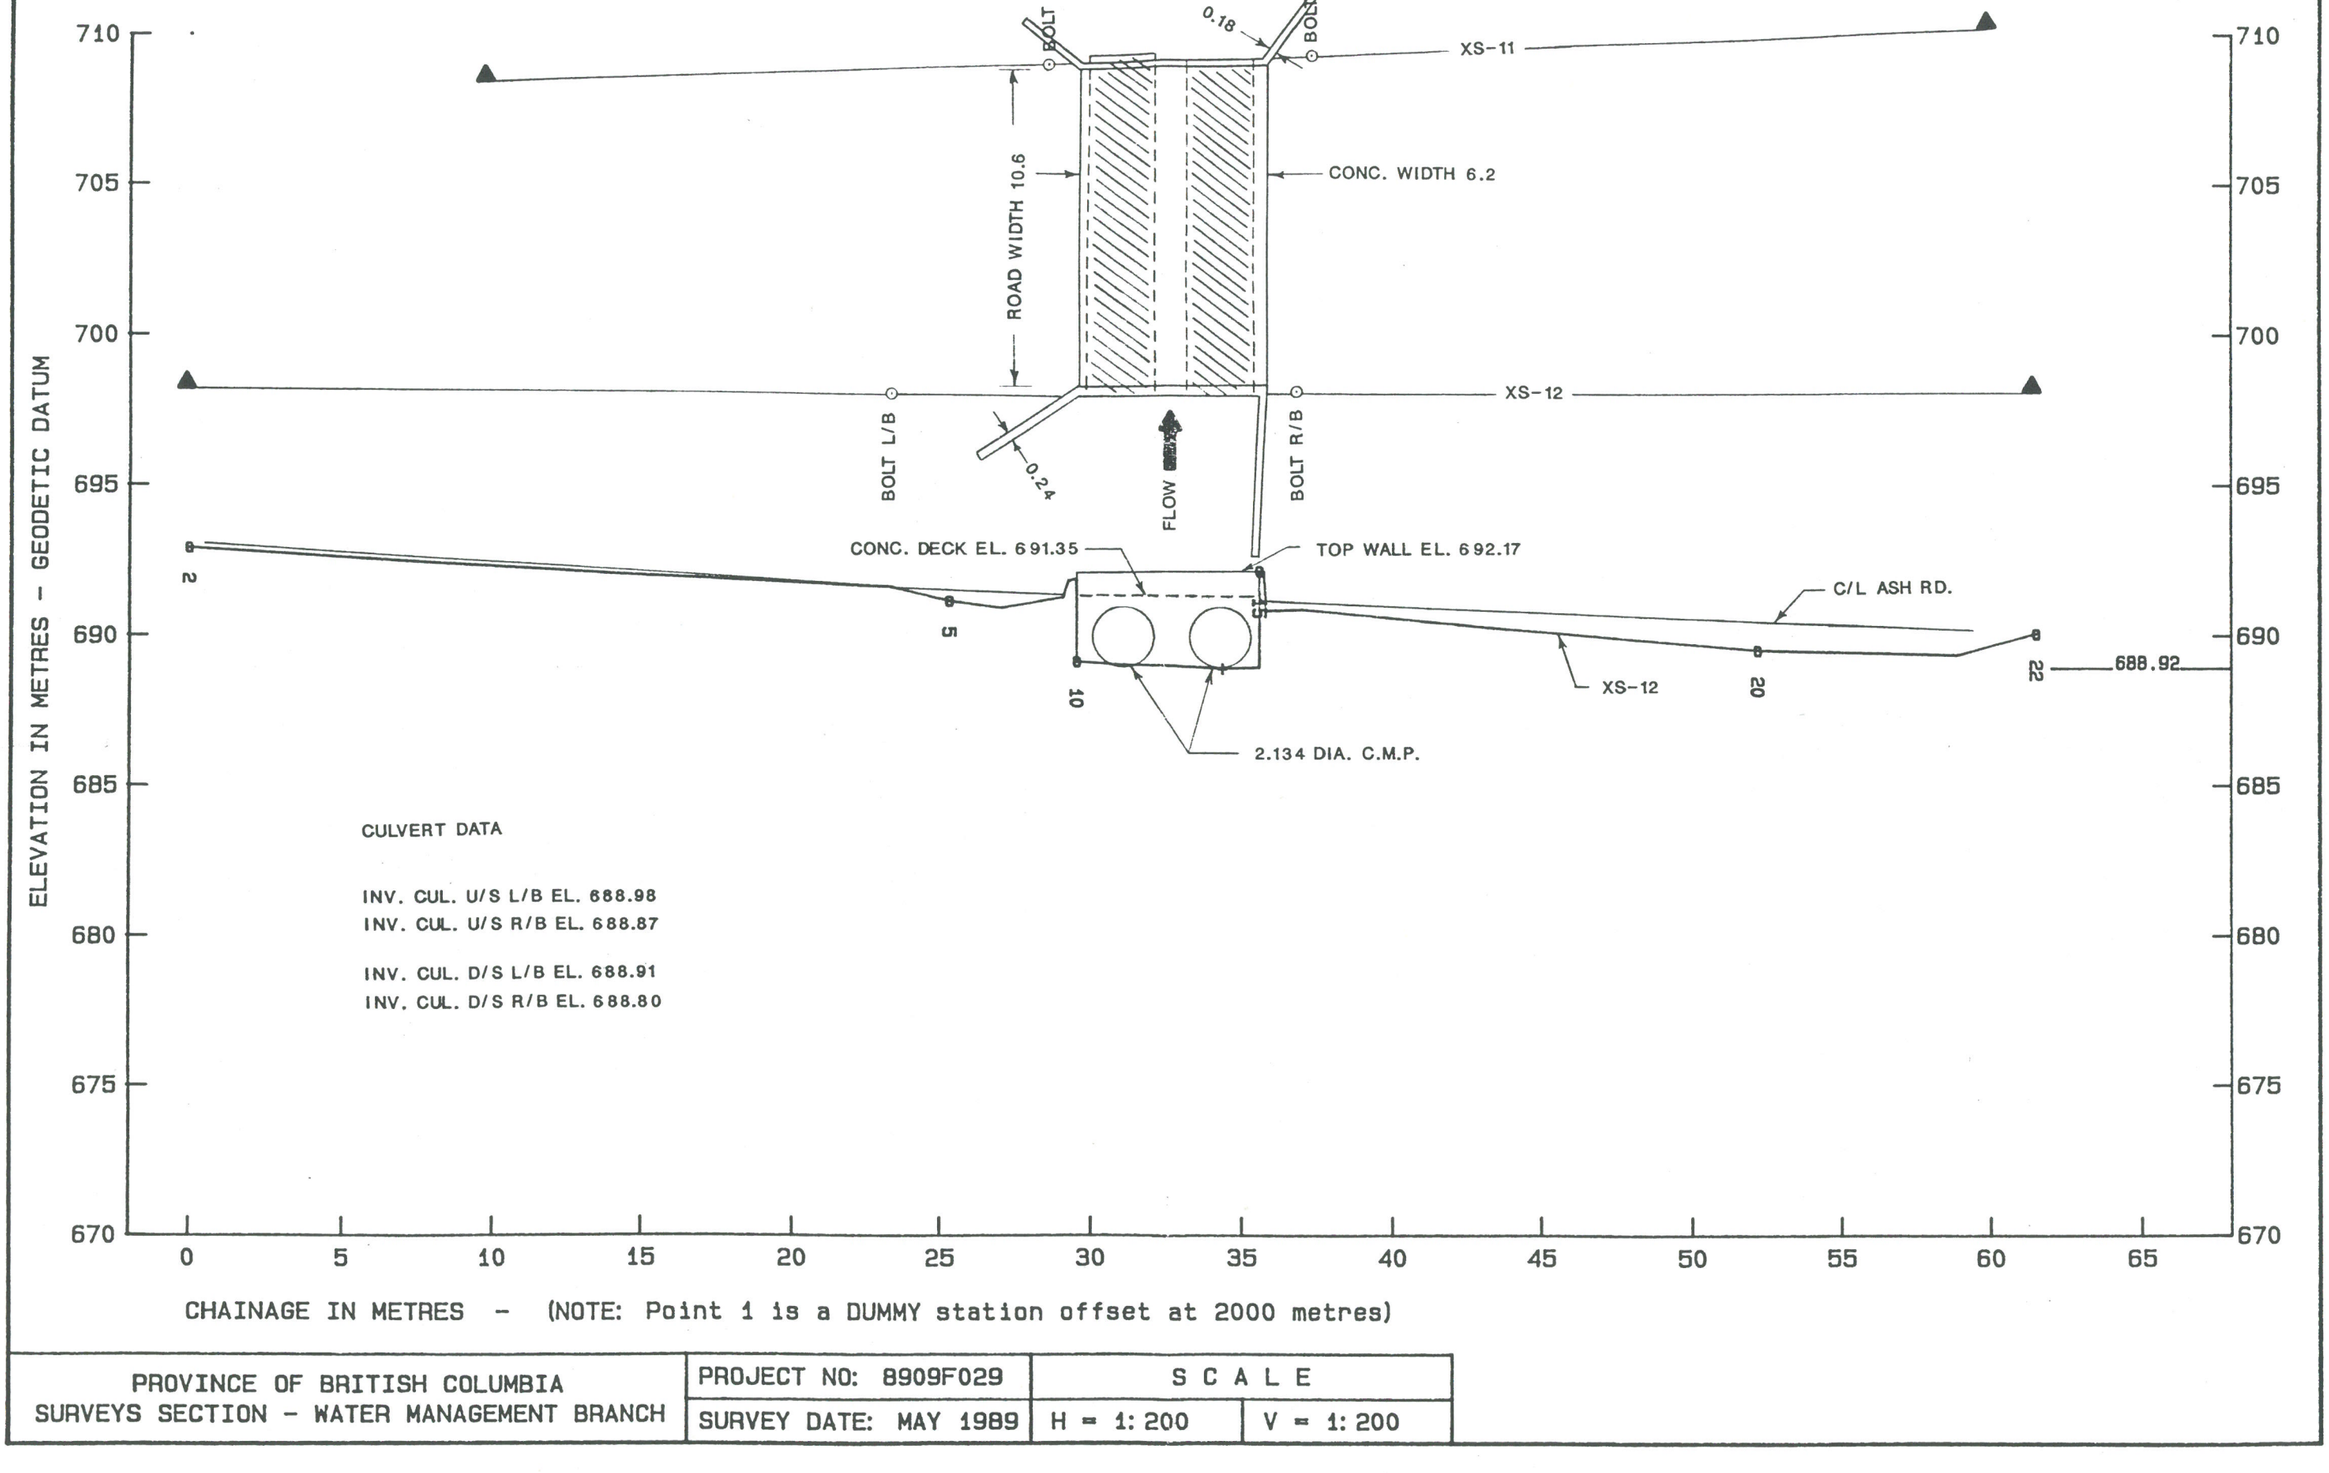

PROVINCE OF BRITISH COLUMBIA SURVEYS SECTION - WATER MANAGEMENT BRANCH	PROJECT NO: 8909F029	S C A L E	
	SURVEY DATE: MAY 1989	H = 1:200	V = 1:200