
STUART RIVER OLD HWY-27 BRIDGE SITE XS 9

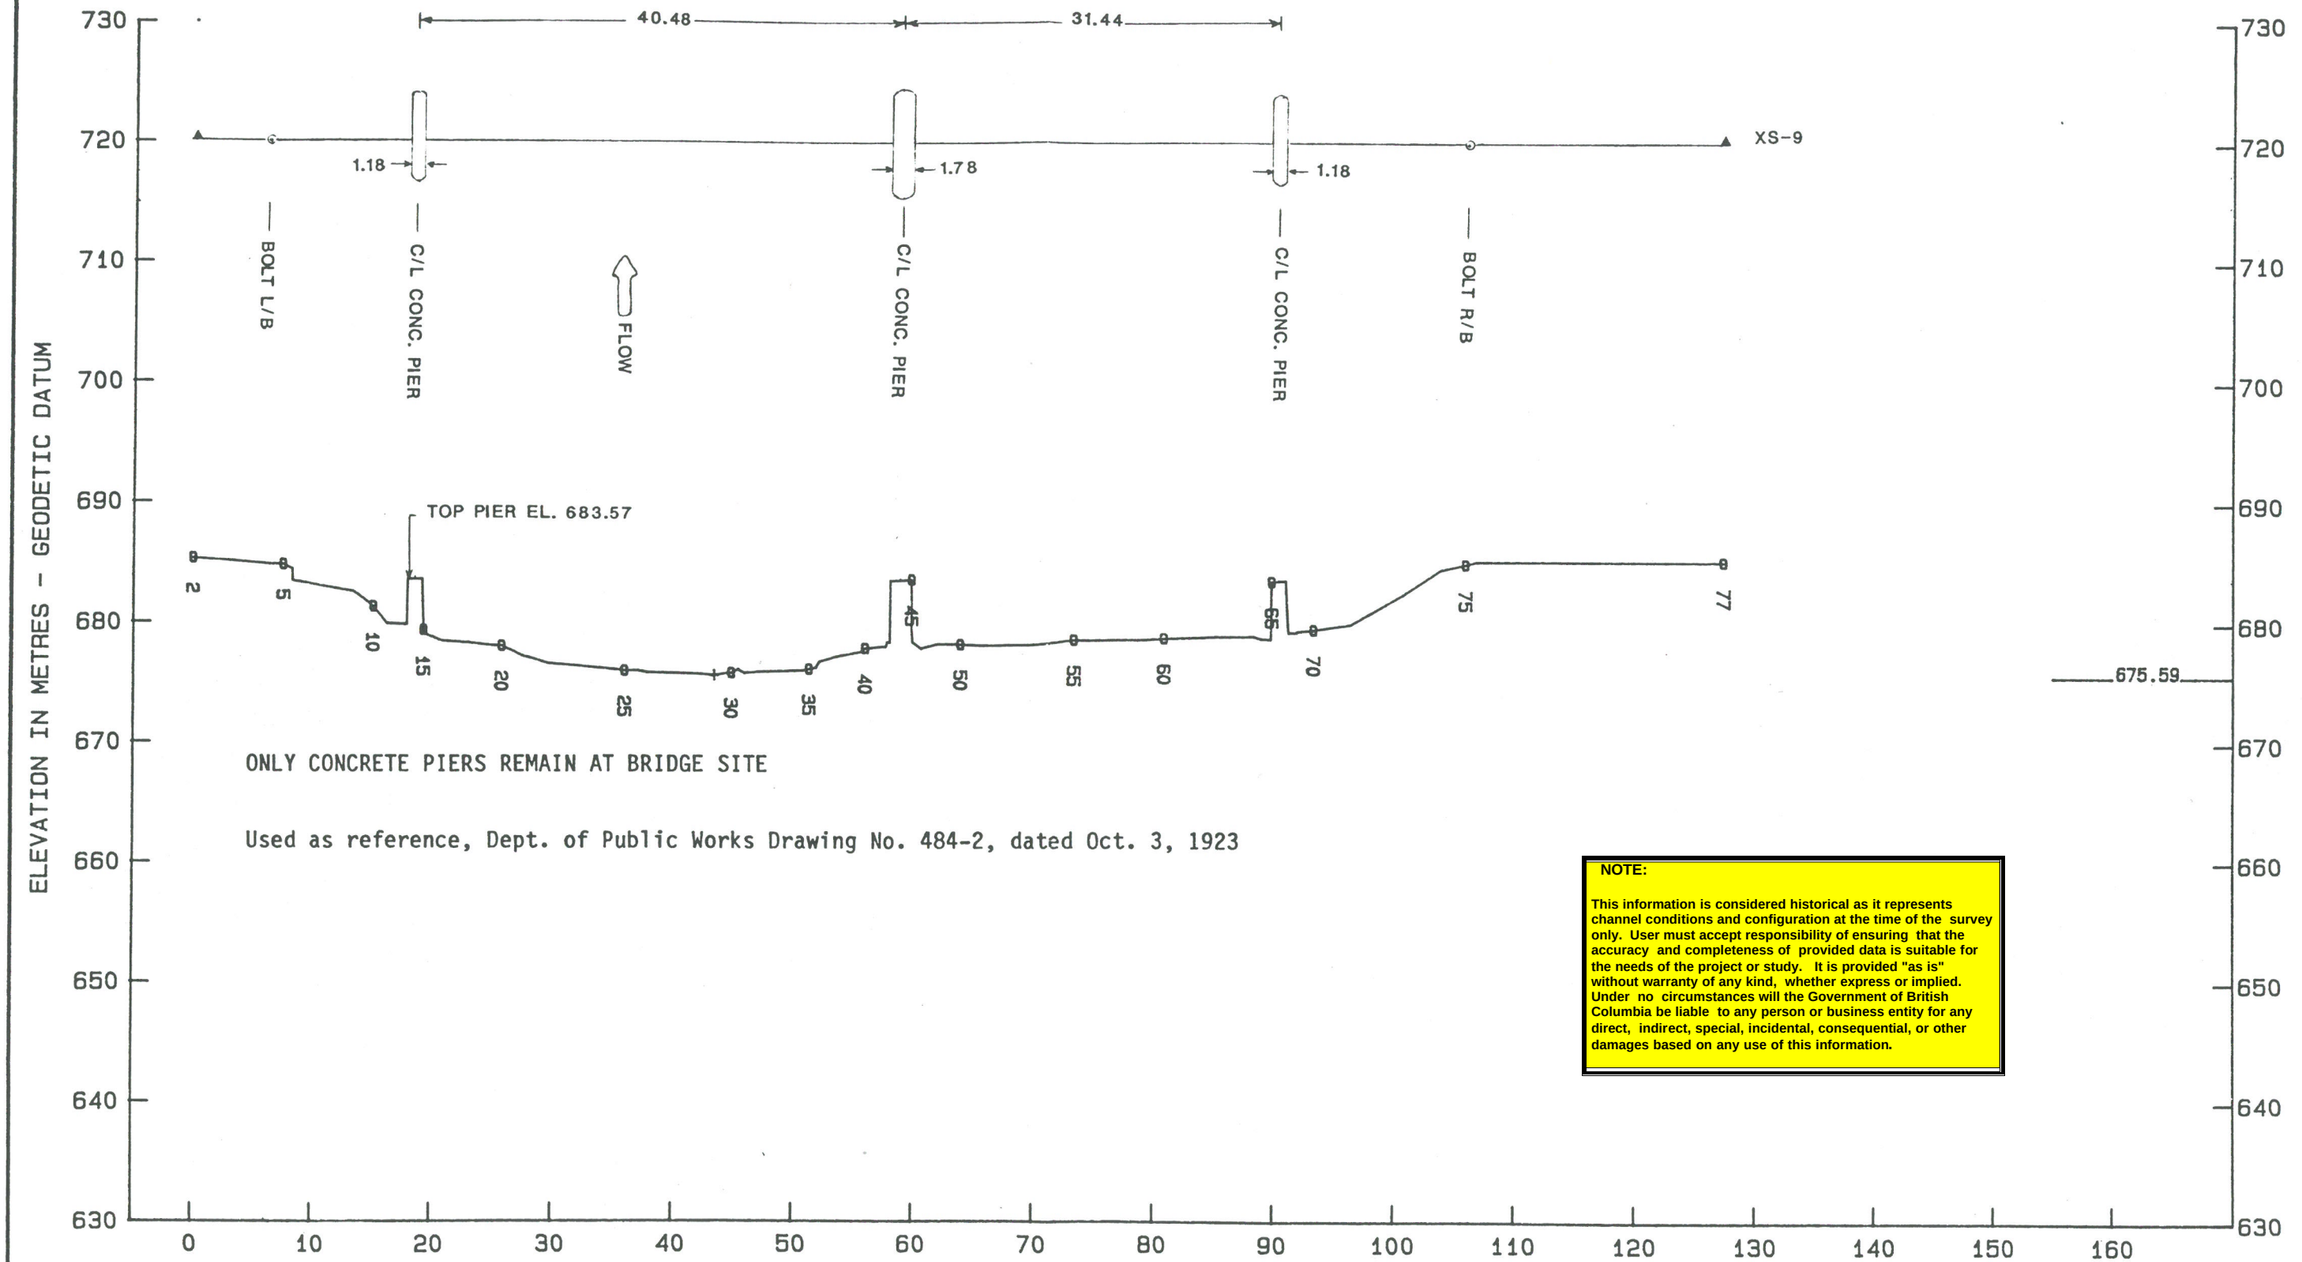

ONLY CONCRETE PIERS REMAIN AT BRIDGE SITE


Used as reference, Dept. of Public Works Drawing No. 484-2, dated Oct. 3, 1923


NOTE:

This information is considered historical as it represents channel conditions and configuration at the time of the survey only. User must accept responsibility of ensuring that the accuracy and completeness of provided data is suitable for the needs of the project or study. It is provided "as is" without warranty of any kind, whether express or implied. Under no circumstances will the Government of British Columbia be liable to any person or business entity for any direct, indirect, special, incidental, consequential, or other damages based on any use of this information.

PROVINCE OF BRITISH COLUMBIA SURVEYS SECTION - WATER MANAGEMENT BRANCH	PROJECT NO: 8909F029	S C A L E	
	SURVEY DATE: MAY 1989	H = 1: 500	V = 1: 500

STUART RIVER HWY-27 BRIDGE XS 11

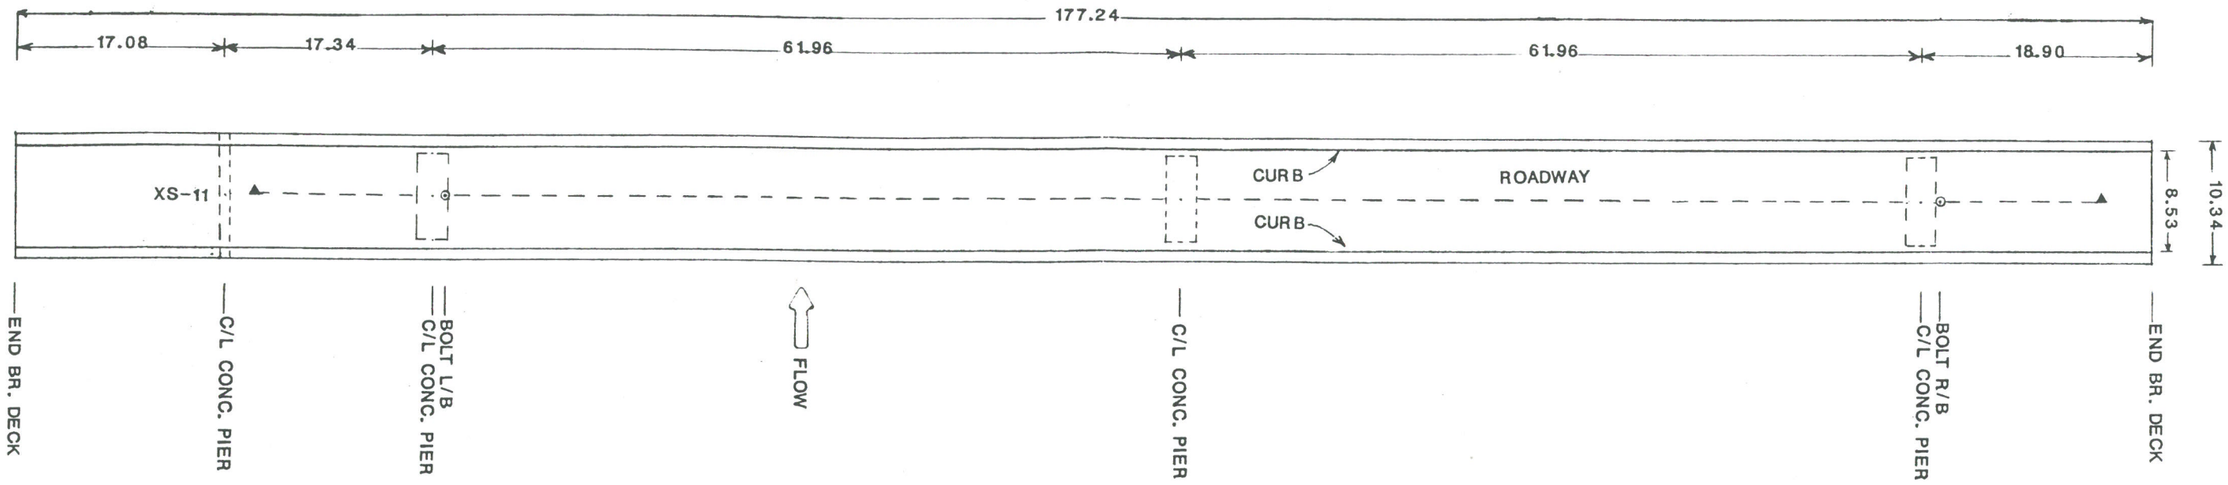

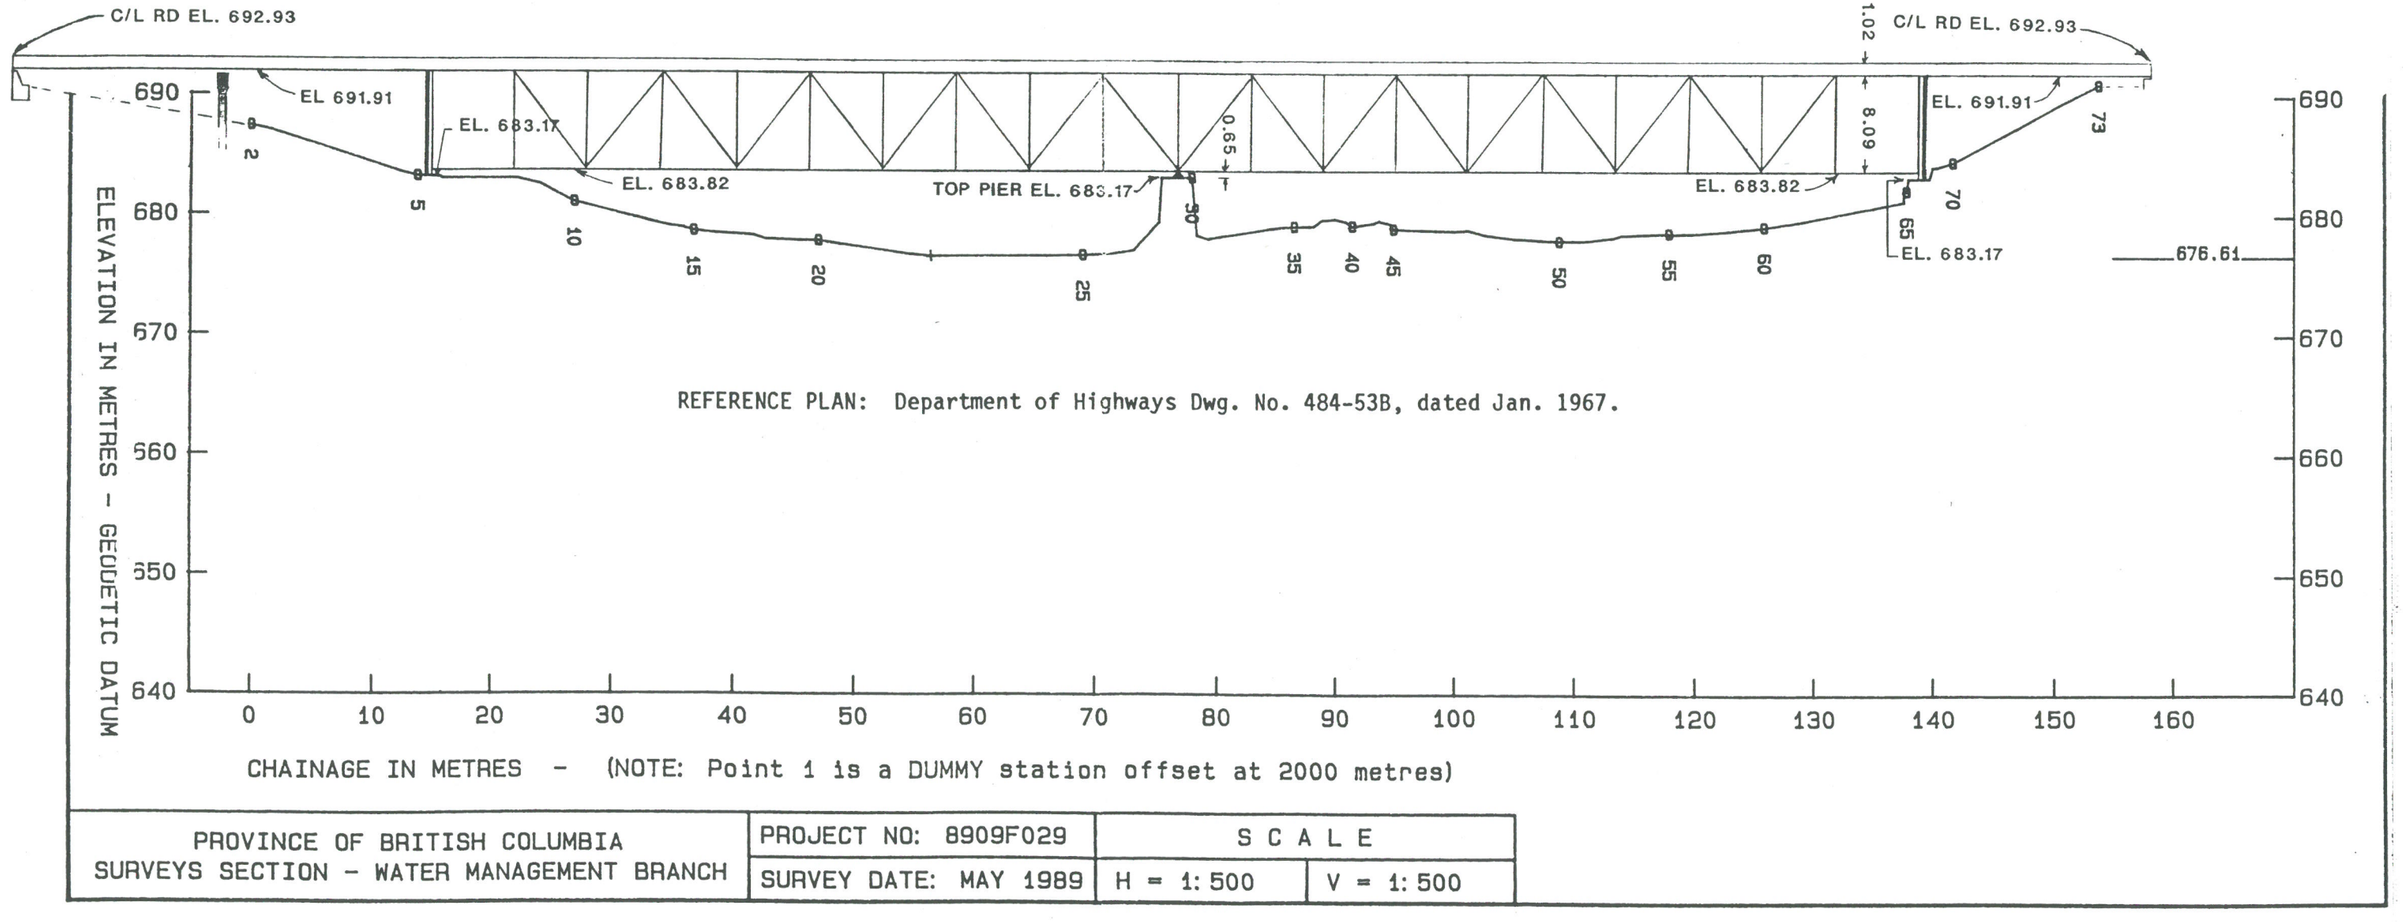

REFERENCE PLAN: Department of Highways Dwg. No. 484-53B, dated Jan. 1967.

PROVINCE OF BRITISH COLUMBIA SURVEYS SECTION - WATER MANAGEMENT BRANCH	PROJECT NO: 8909F029	S C A L E	
	SURVEY DATE: MAY 1989	H = 1:500	V = 1:500